



SITE PLAN.
1/ 500.




LOCATION PLAN.
1/ 2500.

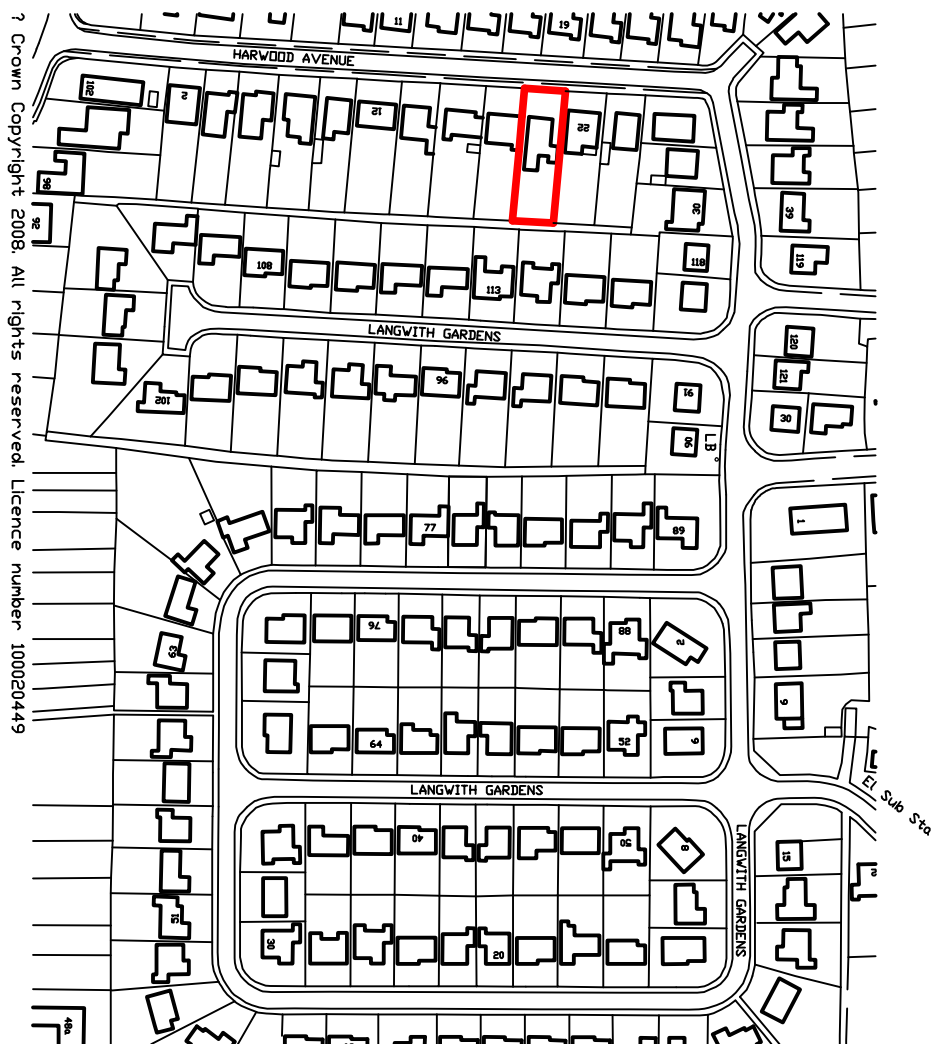


SIDE ELEVATION.

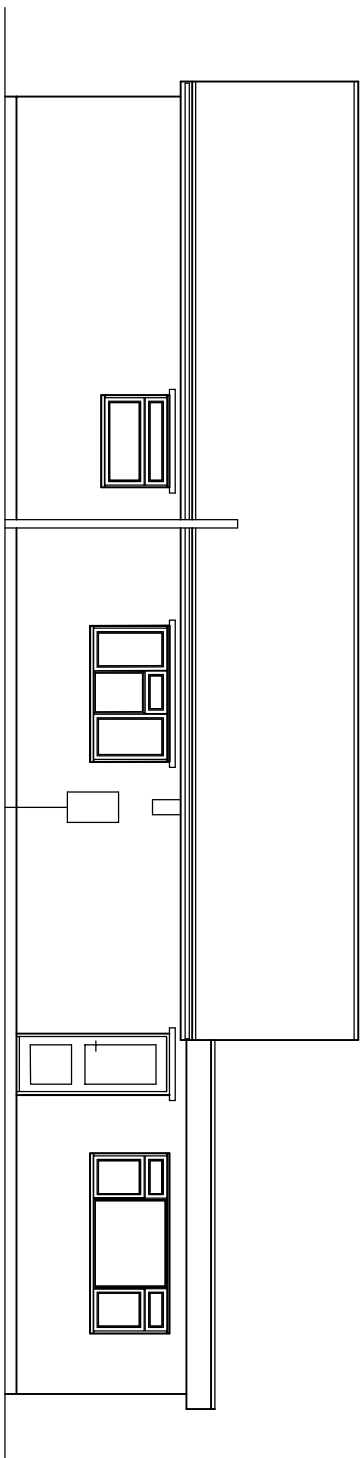


REAR ELEVATION.

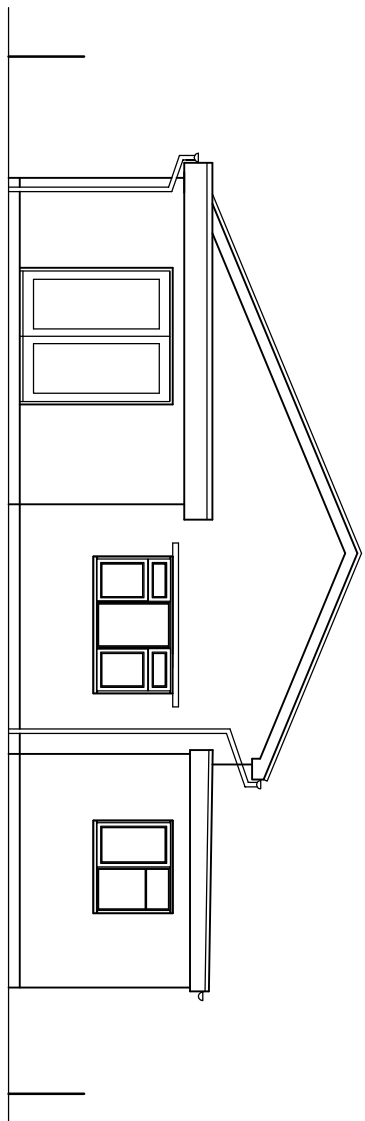

FRONT ELEVATION.

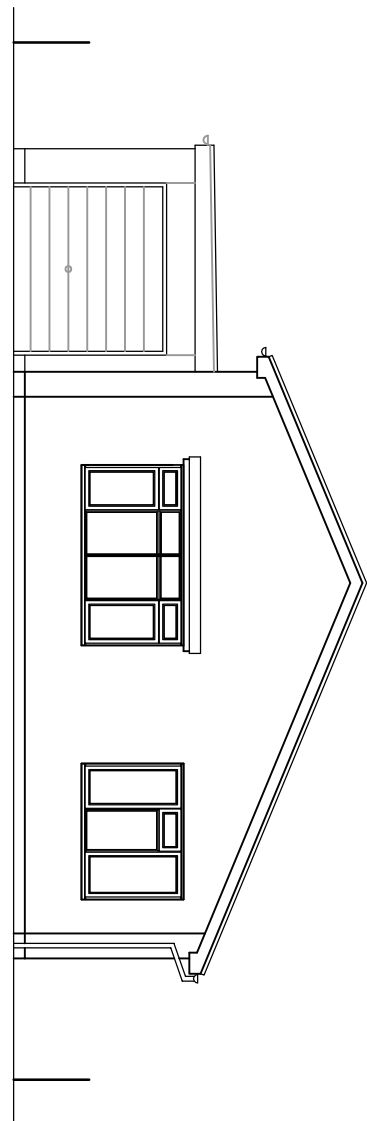

SIDE ELEVATION.

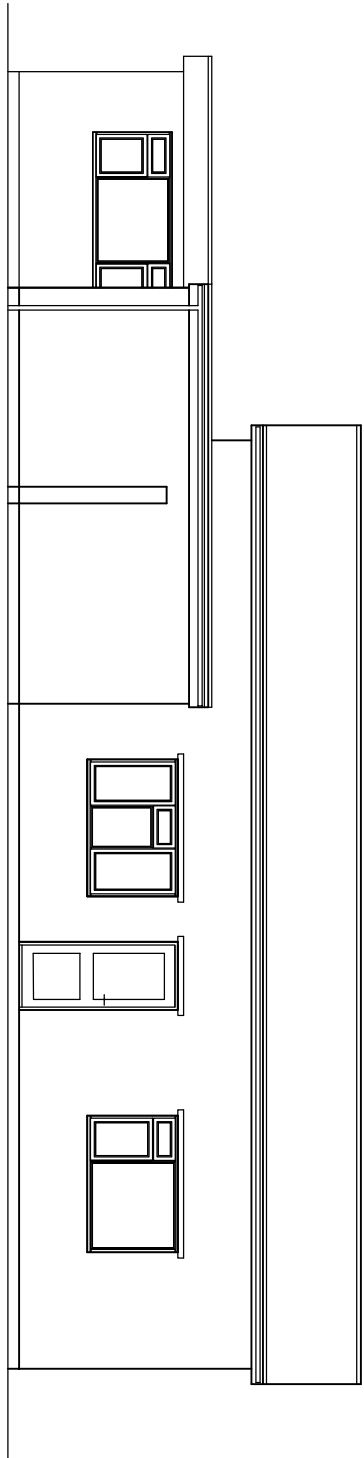

FLOOR LAYOUT PLAN

