A3

FRONT ELEVATION 1:100

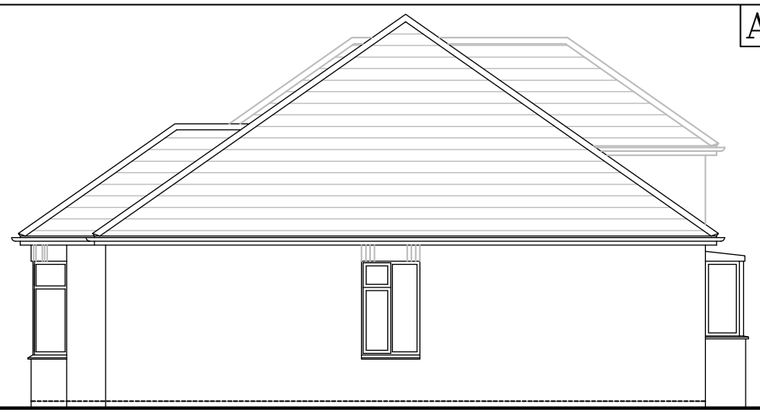

SIDE ELEVATION 1:100

SIDE ELEVATION 1:100

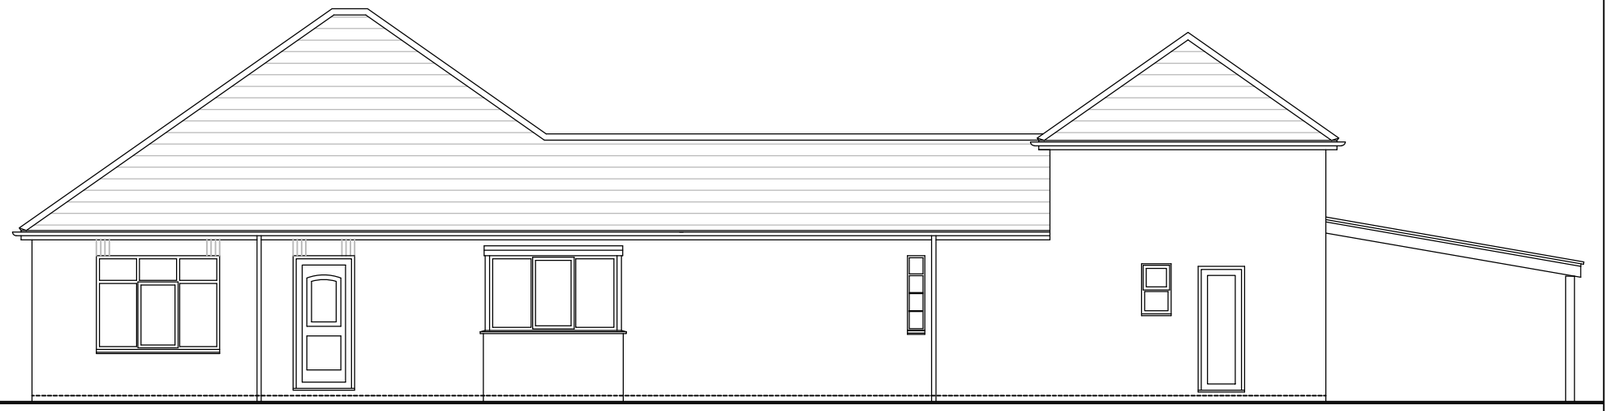

REAR ELEVATION 1:100

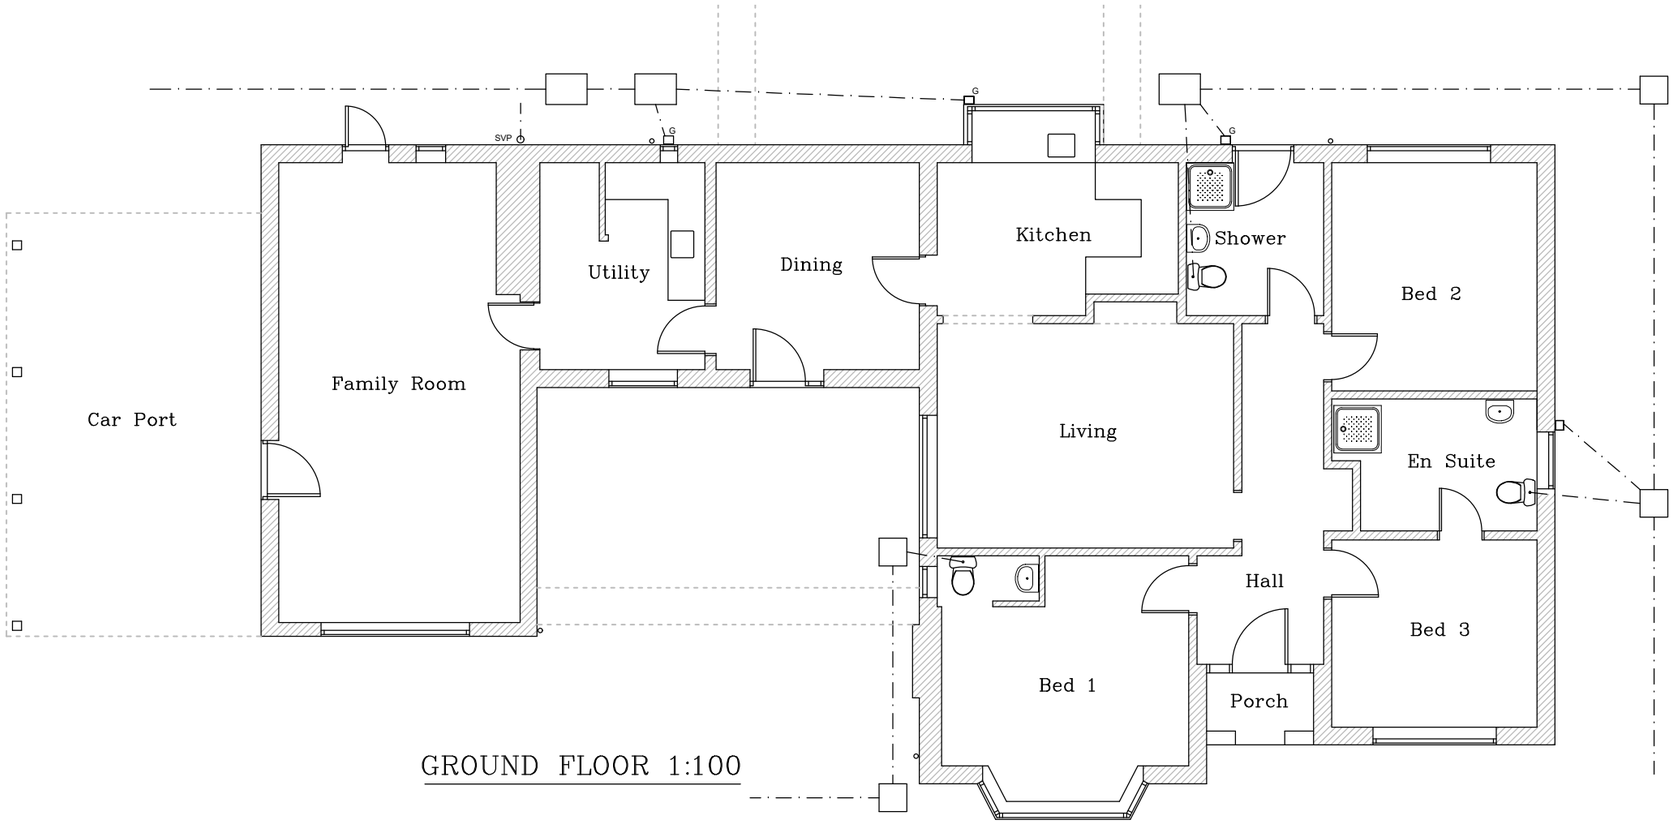

GROUND FLOOR 1:100

0m 1 2 3 4 5m

scale 1:100

Project:

Proposed Extensions & Alterations at Fredore, Holbeach Drove Gate, Spalding PE12 0PX.

Mr & Mrs Worley

Drawing Title: Existing Plan & Elevations

Scale: As Shown	Date: 22 Aug 2021
Dwg No: AW/0821/01	Revision No: –

Revisions:

Building Design & Technical Services

13 Chancery Lane, Eye, Peterborough PE6 7YF
Tel: 01733 222680 or 07592 398432
email: davesetch@live.co.uk

© Crown Copyright. All rights reserved.
ONLY SCALE USING SCALE BARS PROVIDED