


EAST 1-100


DOTTED LINE EXISTING BUILDING
SEE ELEVATION ABOVE FOR

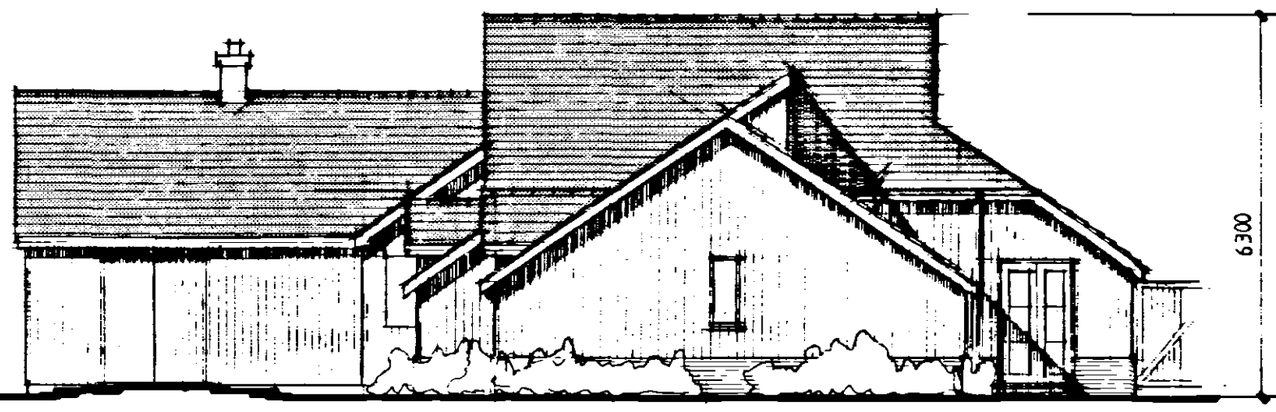


NORTH 1-100




SOUTH 1-100

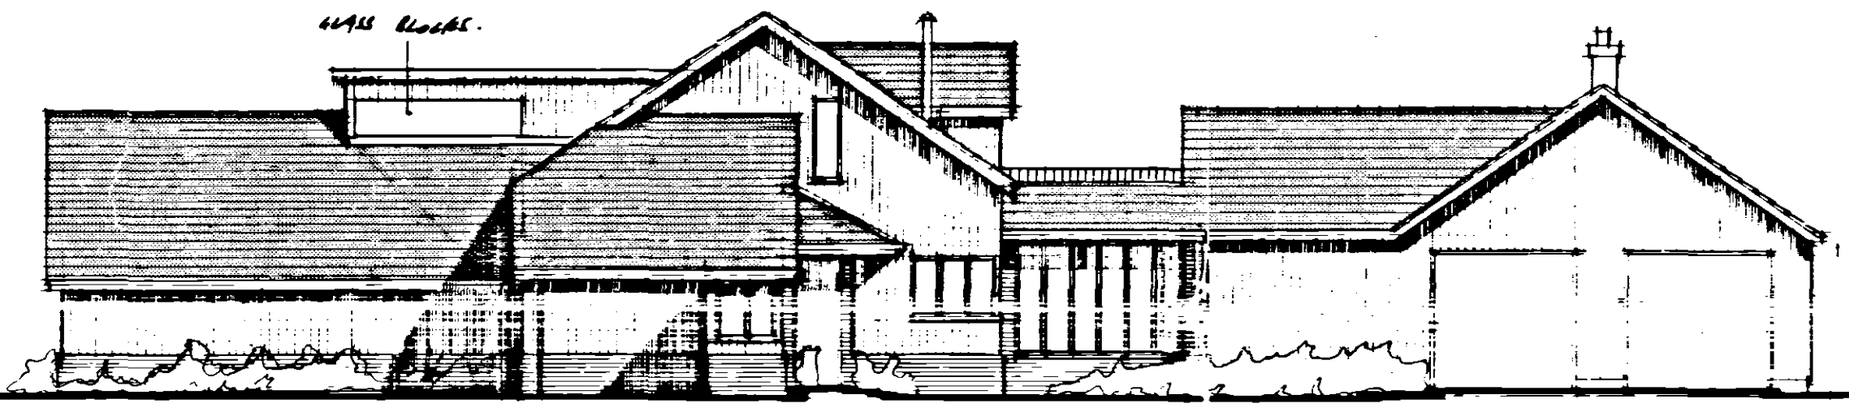


WEST 1-100

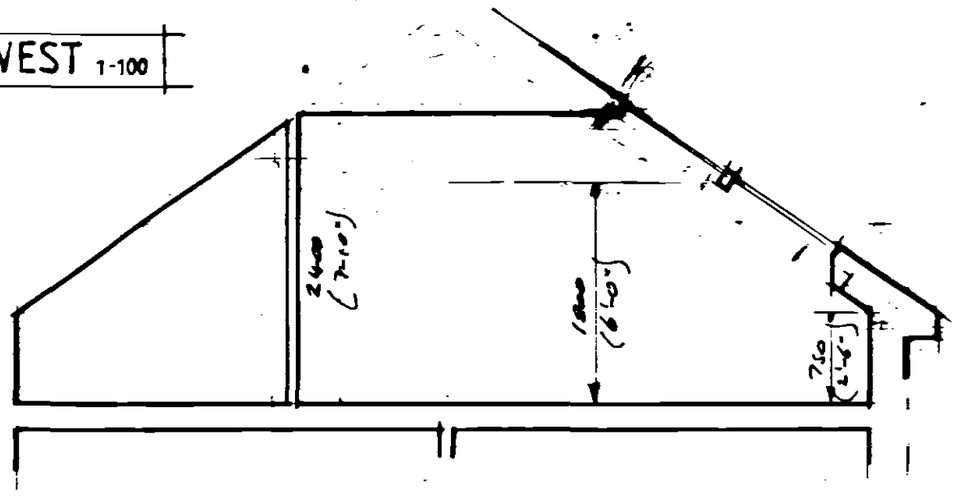

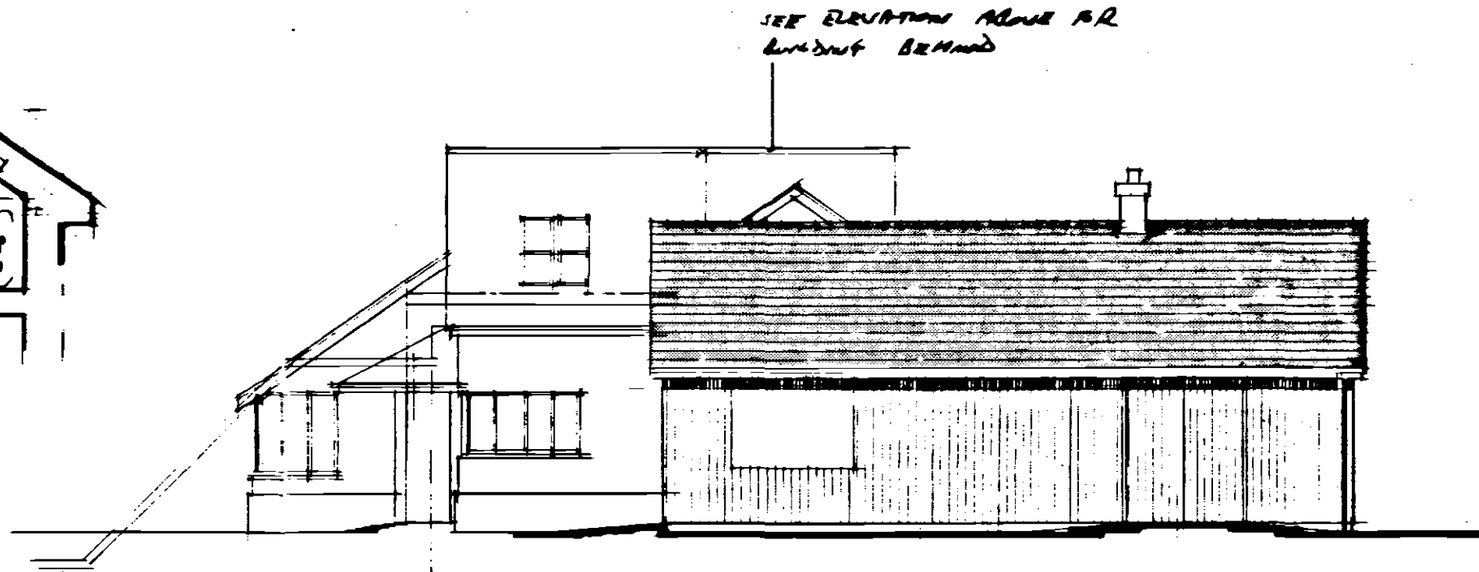

SOUTH 1-100

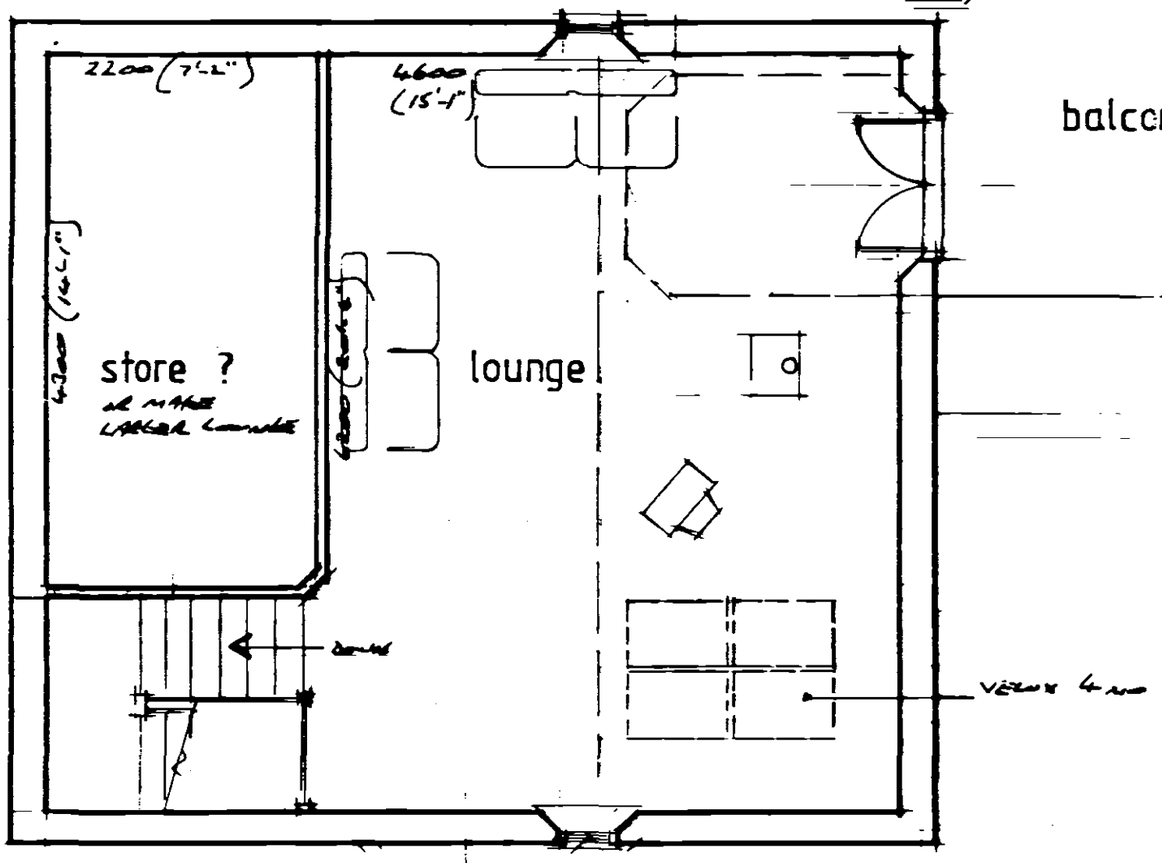

FIRST FLOOR 1-50

MATERIAL SPECIFICATION

- NEW ROOF — SANDTOFT FLANDERS RED CLAY PLAIN TILE WITH RIDGE HIP & VALLEY TILES.
- RAINWATER GOODS — GREY UPVC/PVC GUTTER WITH 68 & DOWNPIPES
- TIMBER CLADDING — CLAD EXISTING BUILDING & PROVIDED WITH NATURALLY DURABLE TIMBER VERTICAL CLADDING EG WESTERN RED CEDAR, LARCH & LEAVE TO GO NATURAL SILVER/GREY.
- FACE BRICKS — DARK RED MULTI STOCK T.B.A.
- JOINERY — NATURALLY DURABLE JOINERY EG OAK WITH OILED FINISH.

SUPERSEDED

SHDC
Planning & Development
15 JUL 2004
Ref: 0977/04

REV A' REMOVE WINDOWS TO GABLES SHEET 5 NOVEMBER

3/52-3

CONCEPT 1