

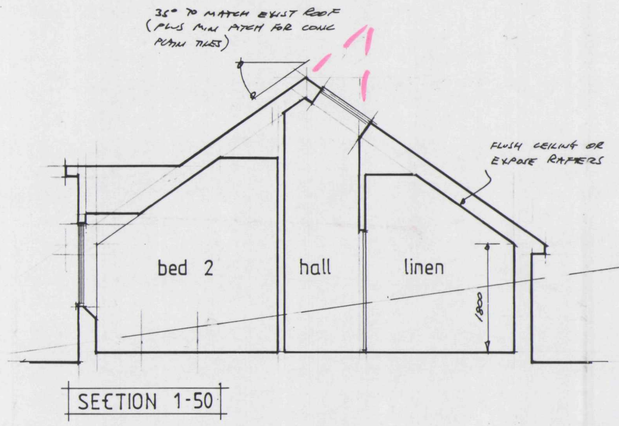


SECTION 1-50

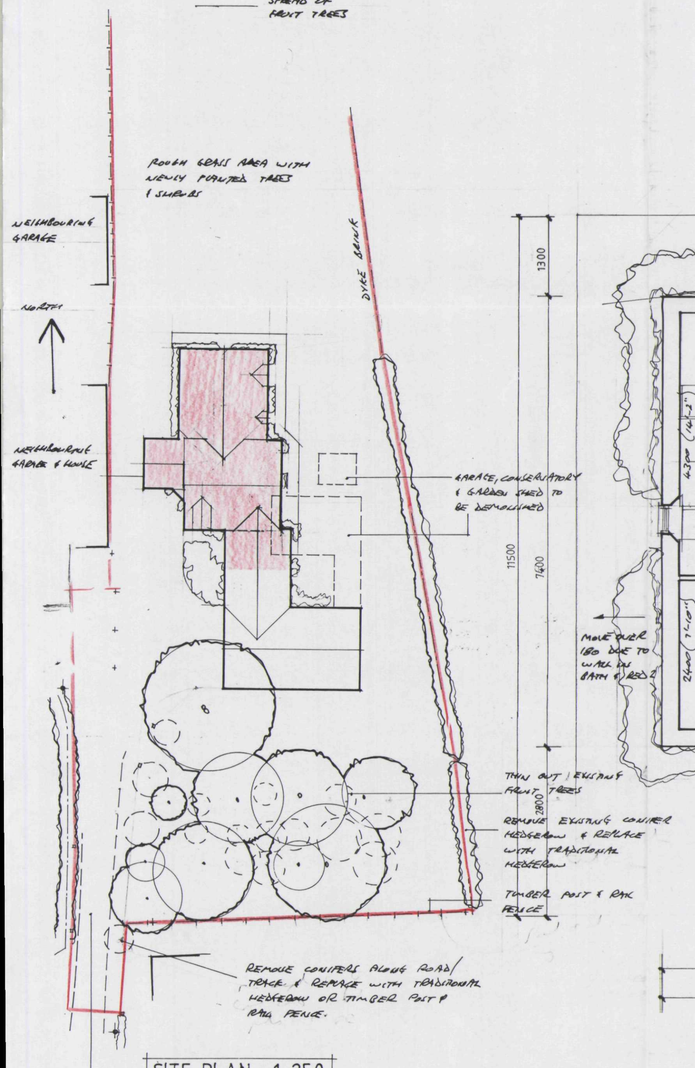

SITE PLAN 1-250

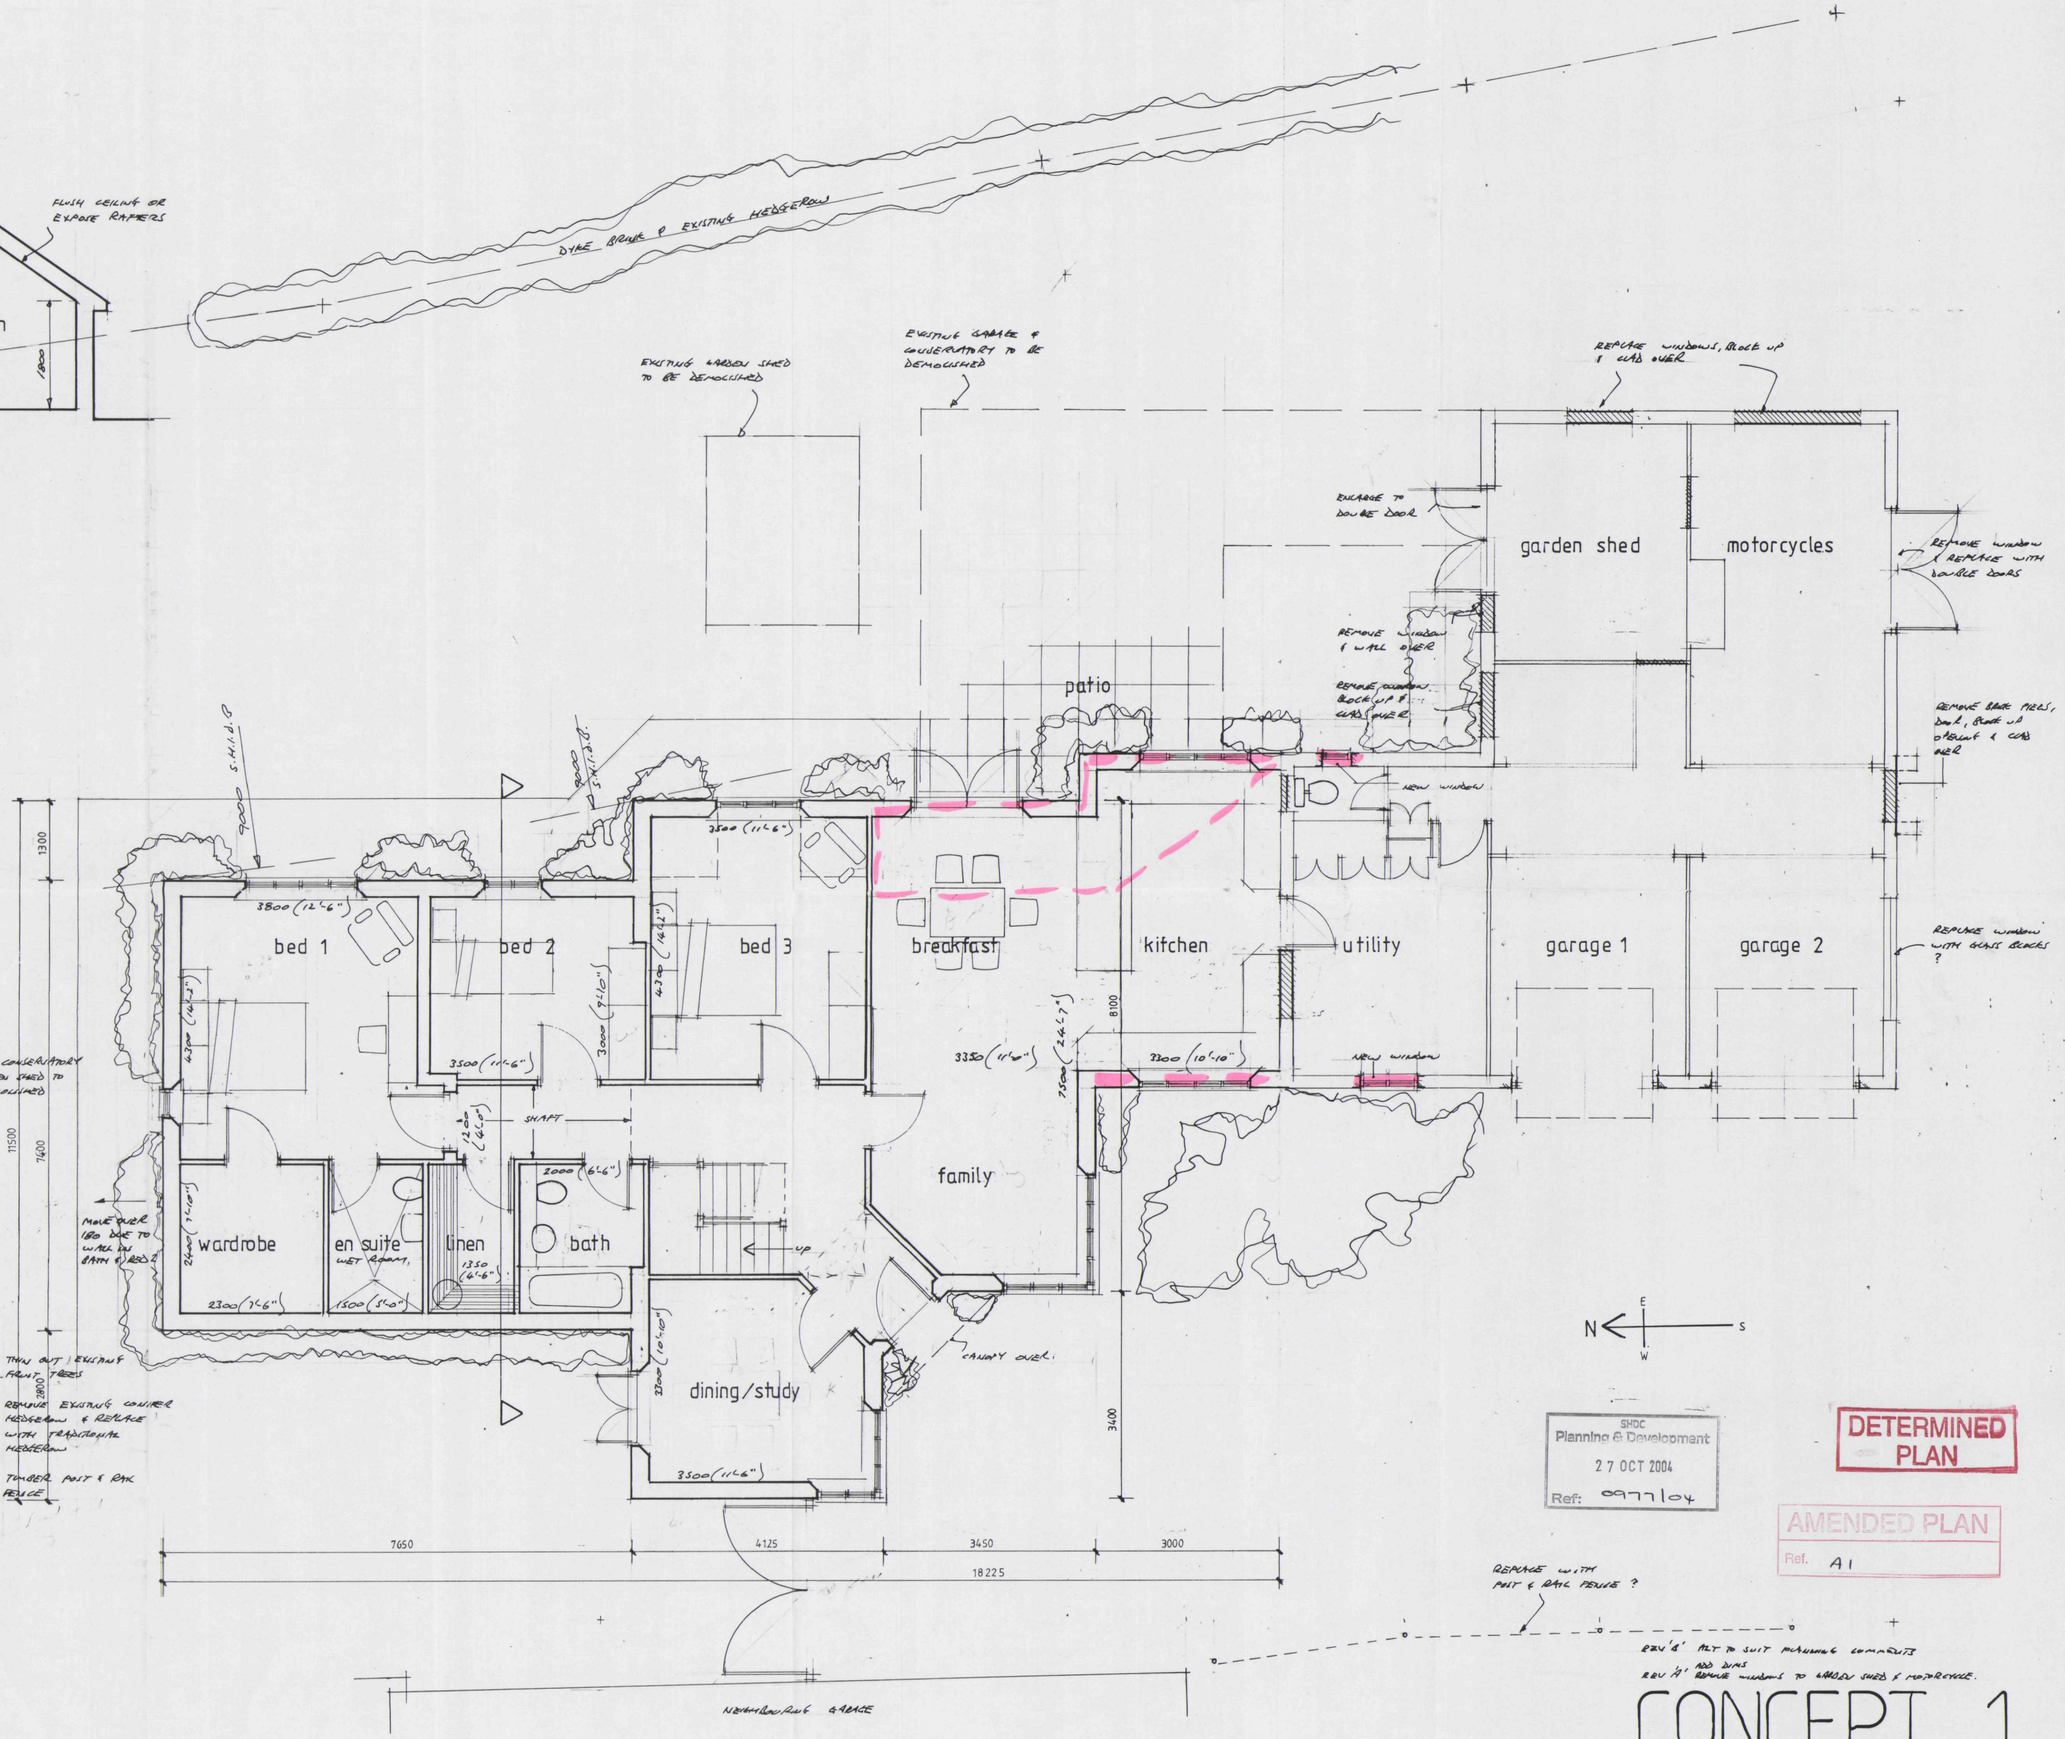

N E S W

SHDC
Planning & Development
27 OCT 2004
Ref: 04/1104

DETERMINED PLAN

AMENDED PLAN
Ref. A1

REV 'B' ALT TO SUIT PLANNING COMMENTS
REV 'A' ADD DIMS
REMOVE WINDOWS TO GARDEN SHED & MOTORCYCLE.

CONCEPT 1

3/52-2