


EAST 1-100


DOTTED LINE EXISTING BUILDING IN FOREGROUND
SEE ELEVATION BELOW

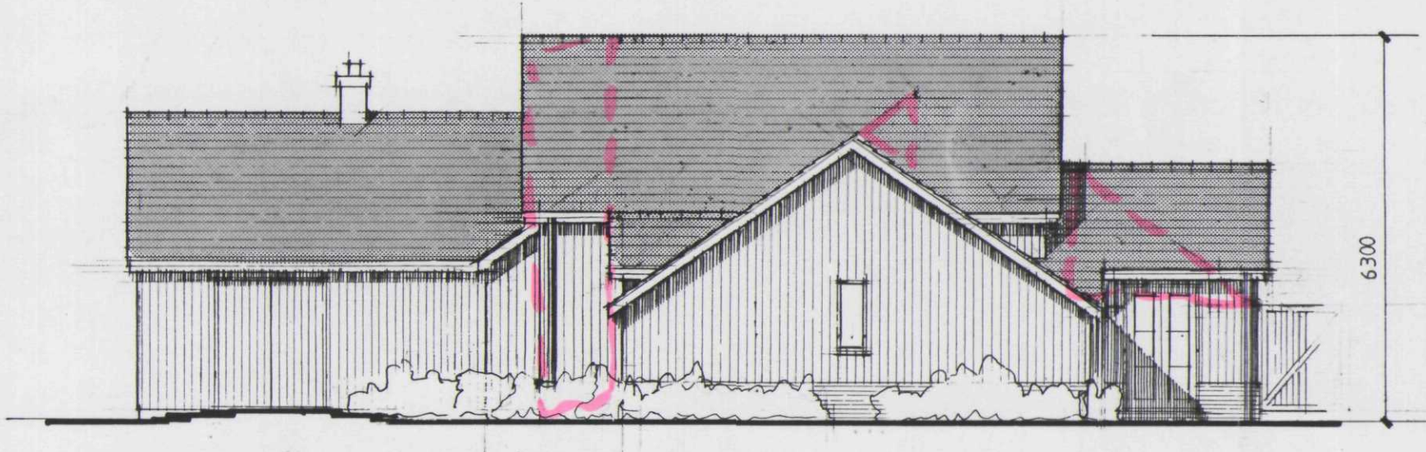


NORTH 1-100




SOUTH 1-100

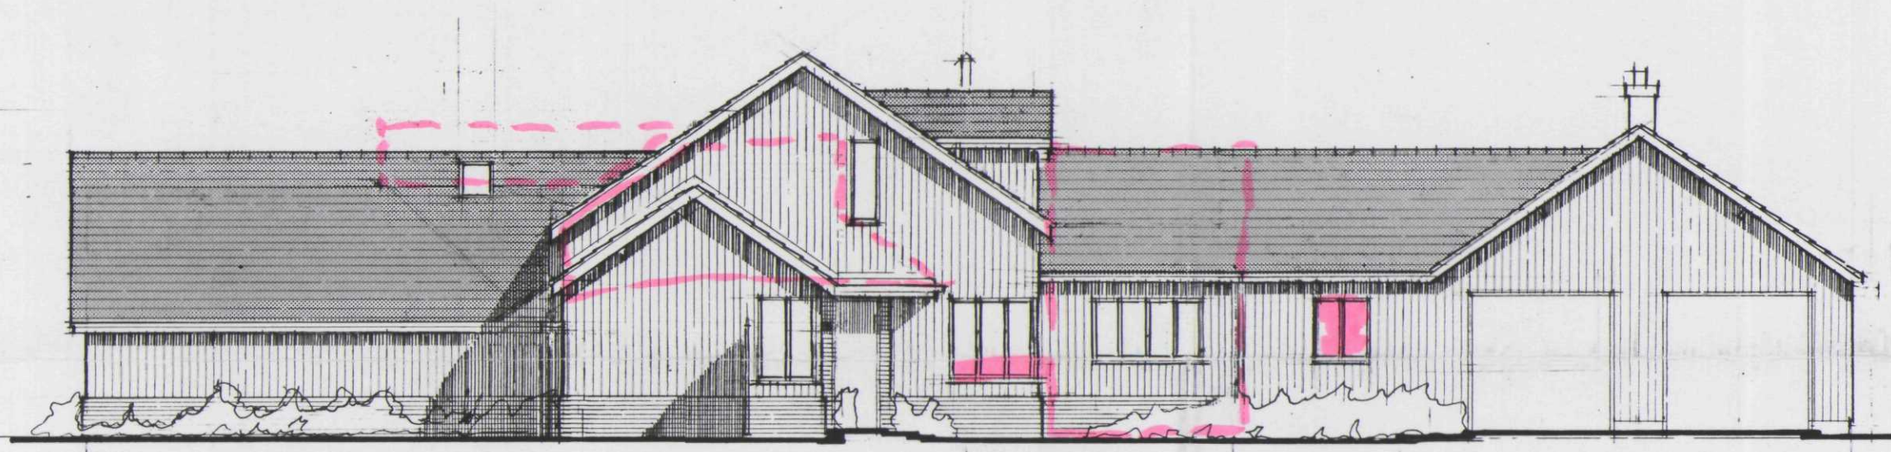


WEST 1-100

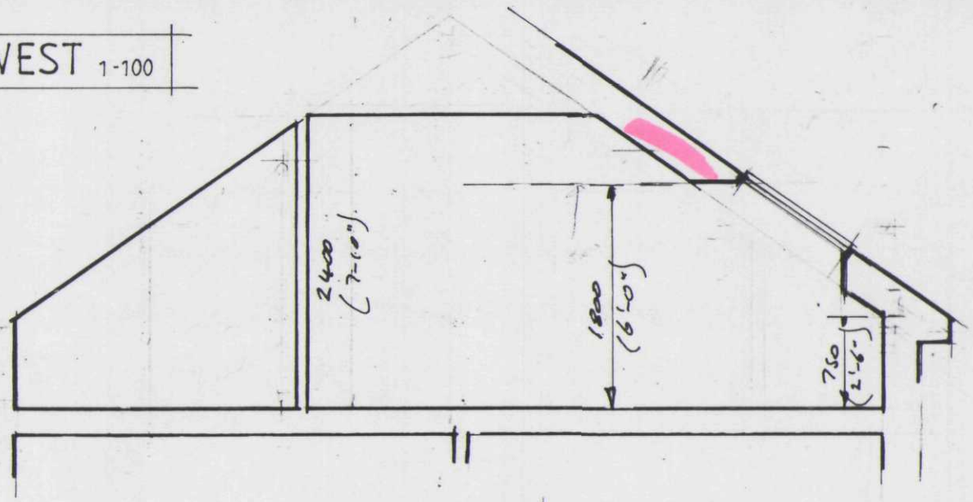

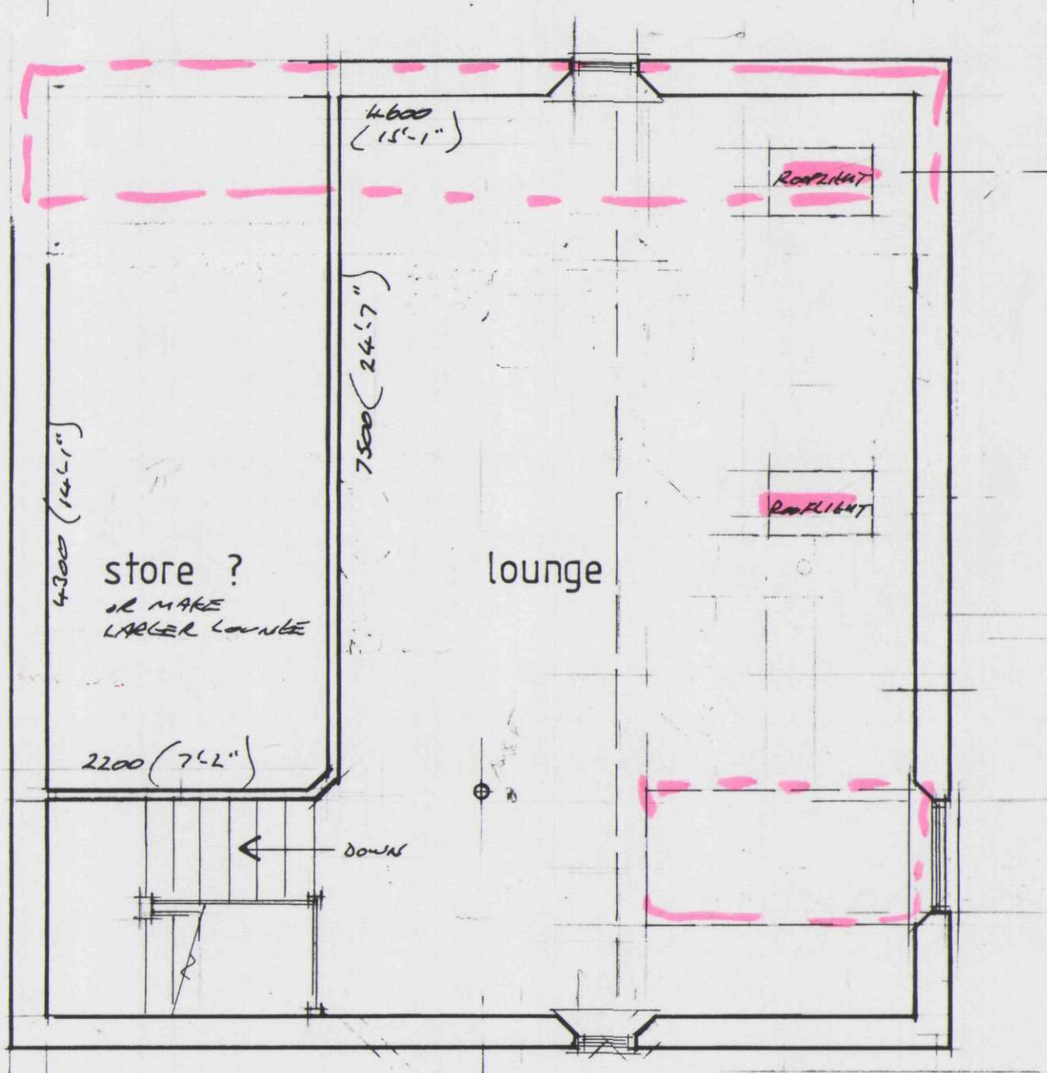

FIRST FLOOR 1-50

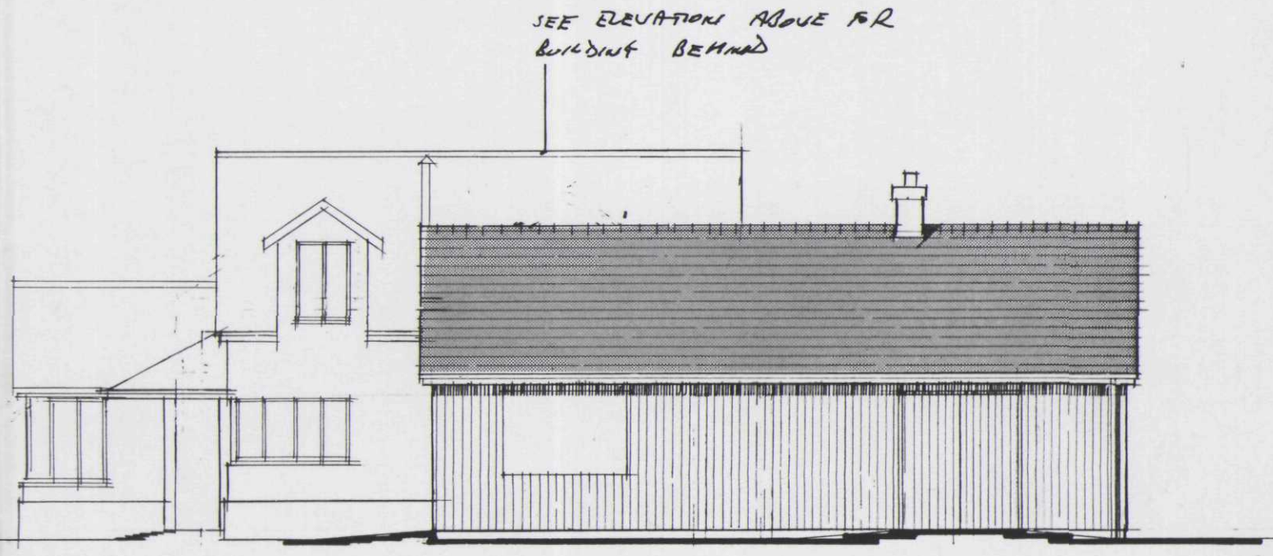

SOUTH 1-100

MATERIAL SPECIFICATION

- NEW ROOF — SANDTOFT FLAUKERS RED CLAY PLAIN TILE WITH ROLLNET HIPS & VALLEY TILES.
- RAINWATER GOODS — GREY UR/PVC GUTTER WITH 68 & DOWNPIPES
- TIMBER CLADDING — CLAD EXISTING BUILDING & PROPOSED WITH NATURALLY DURABLE TIMBER VERTICAL CLADDING EG WESTERN RED CEDAR, LARCH & LEAVE TO GO NATURAL SILVER/GREY.
- FACE BRICKS — DARK RED MULTI STOCK T.B.A.
- JOINERY — NATURALLY DURABLE TIMBER EG OAK WITH OILED FINISH

SKDC
Planning & Development
27 OCT 2004
0977/04

DETERMINED
PLAN
AMENDED PLAN
Ref. A1

REV 'B' ALT TO SUIT PLANNING COMMENTS
REV 'A' REMOVE WINDOWS TO GARAGE SHED & MOTORCYCLE

3/52-3

CONCEPT 1