



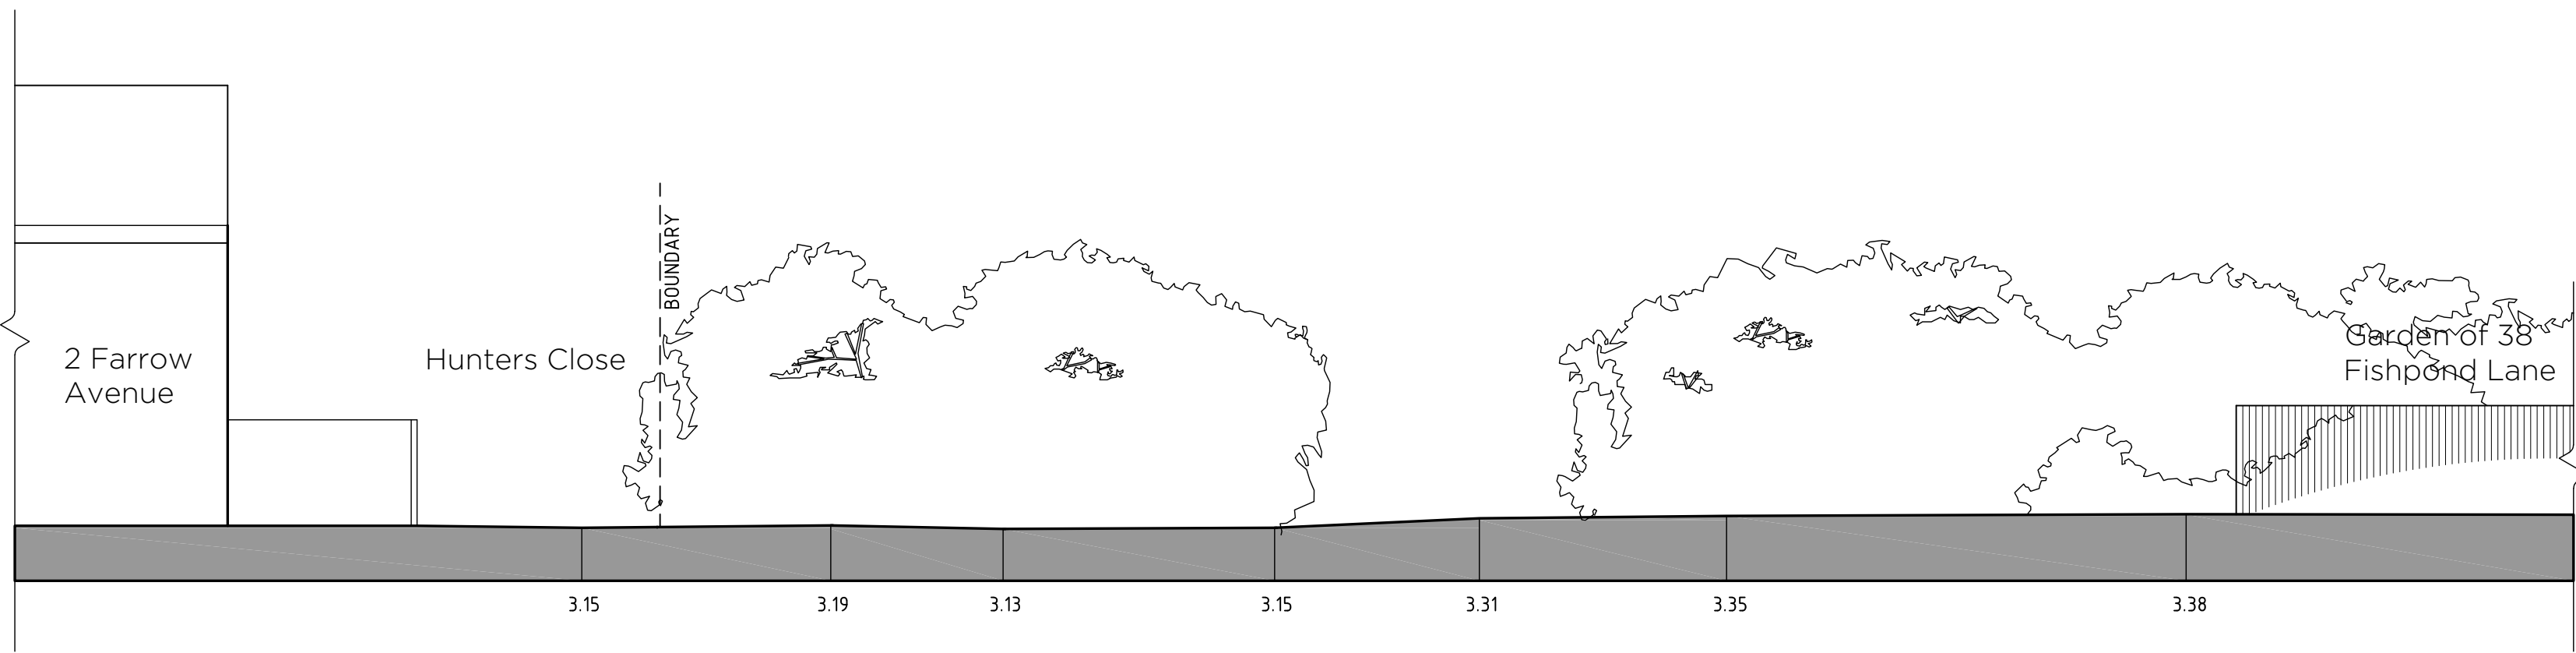

Existing Site Section 'A-A'




Proposed Site Section 'A-A'

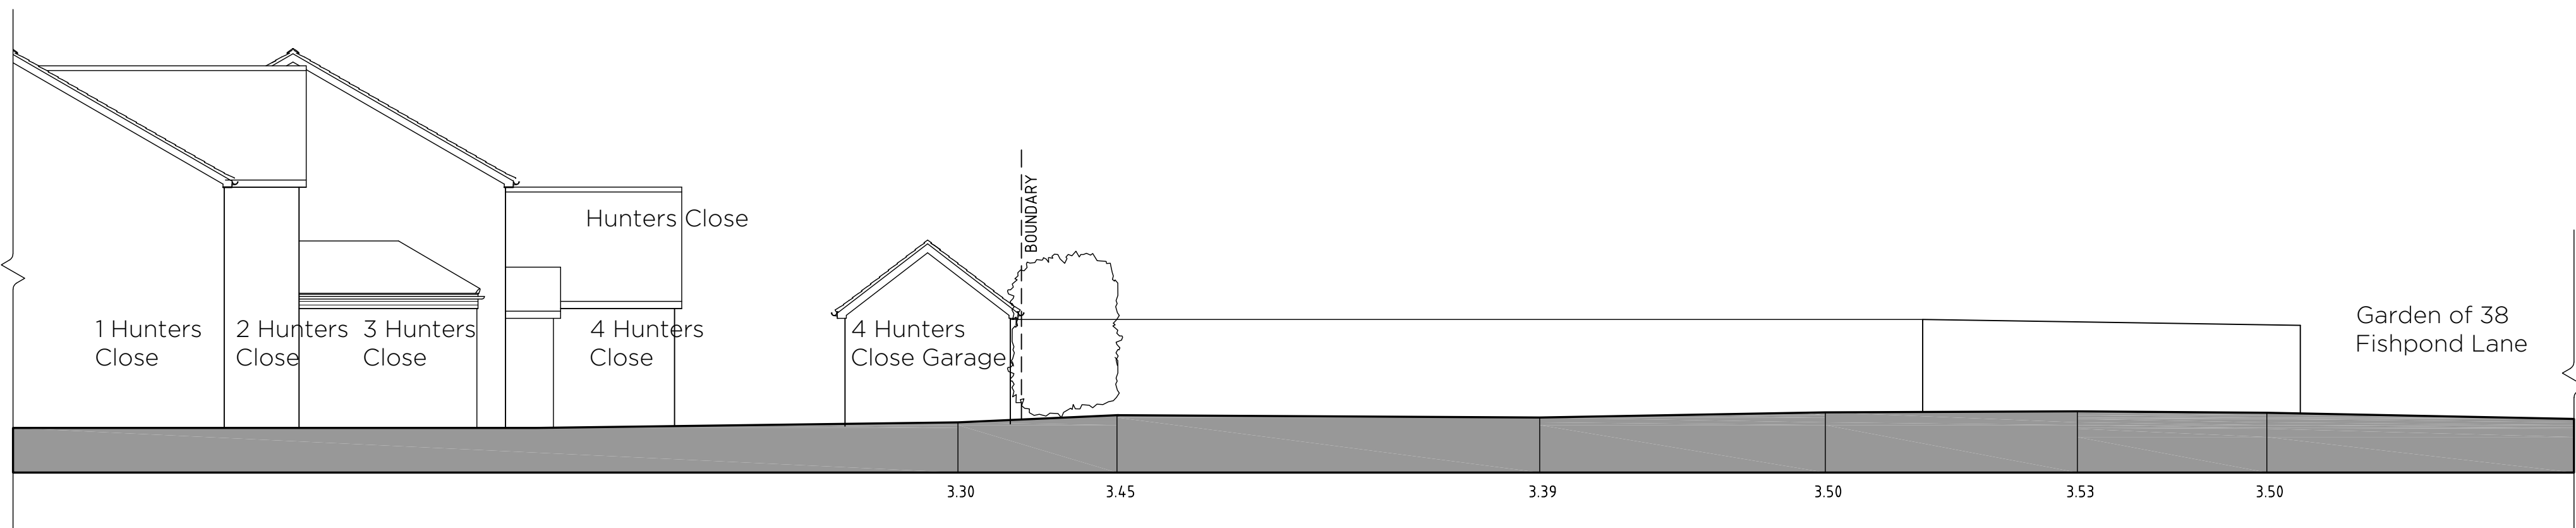


Existing Site Section 'B-B'




Proposed Site Section 'B-B'

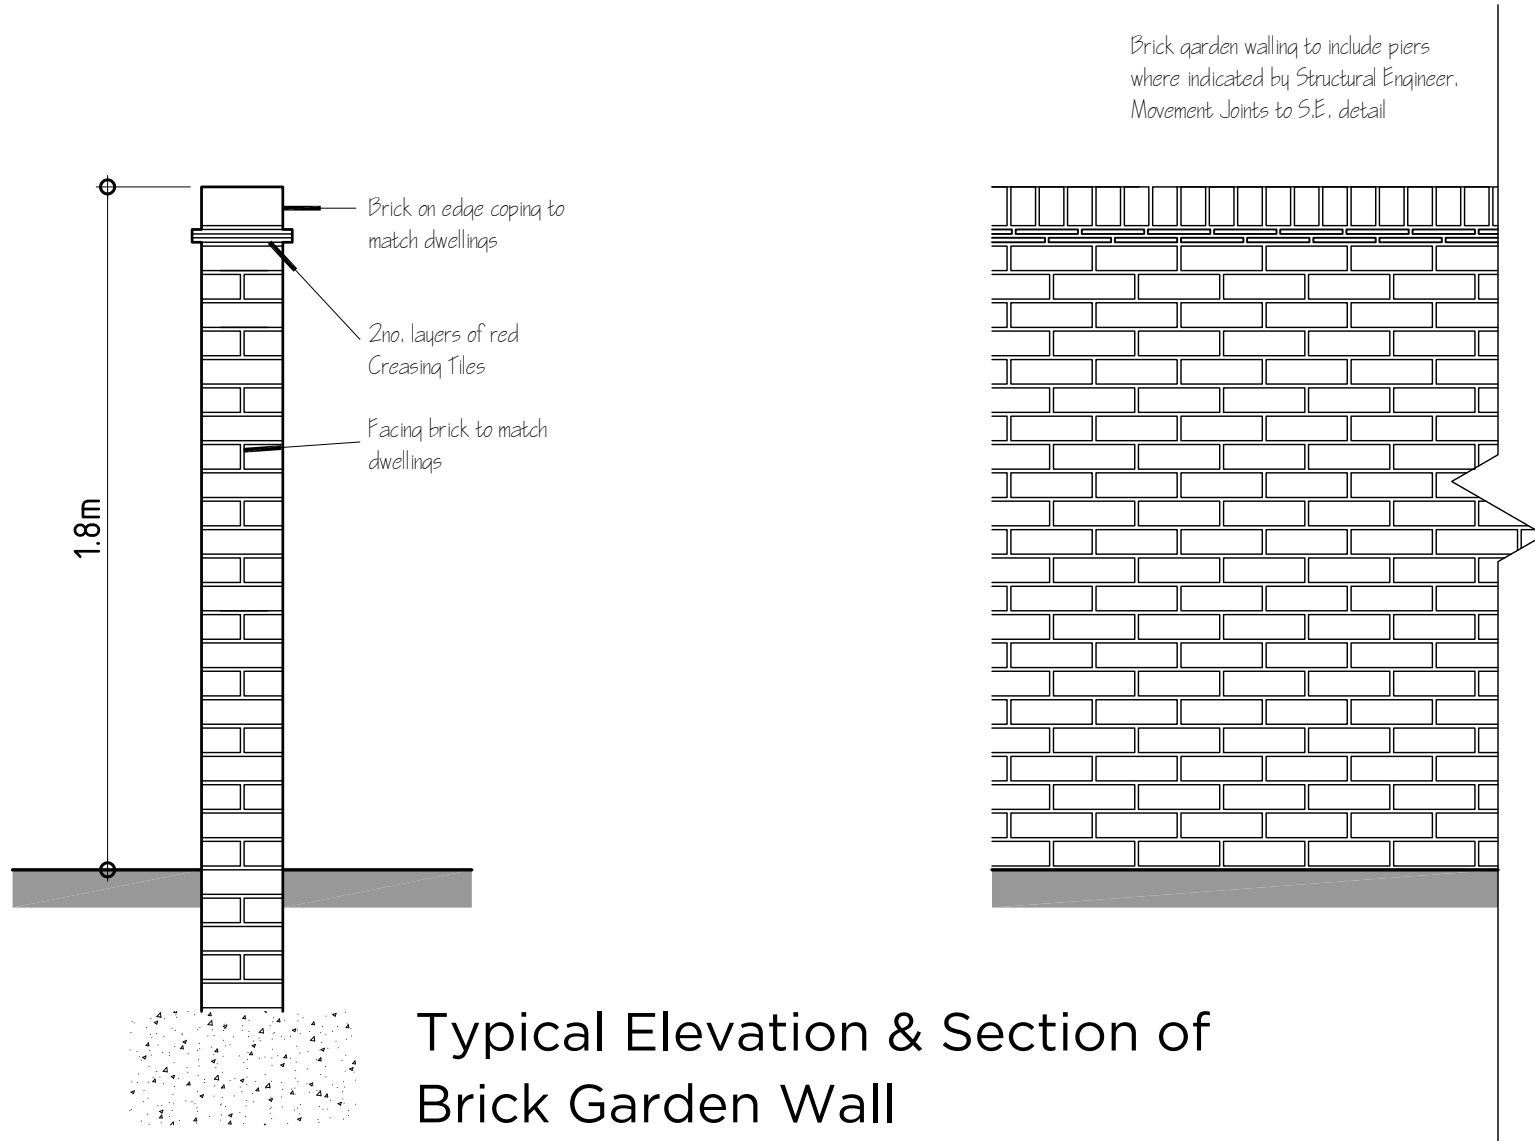

Typical Elevation & Section of
Brick Garden Wall
Boundary Type A 1.8m High

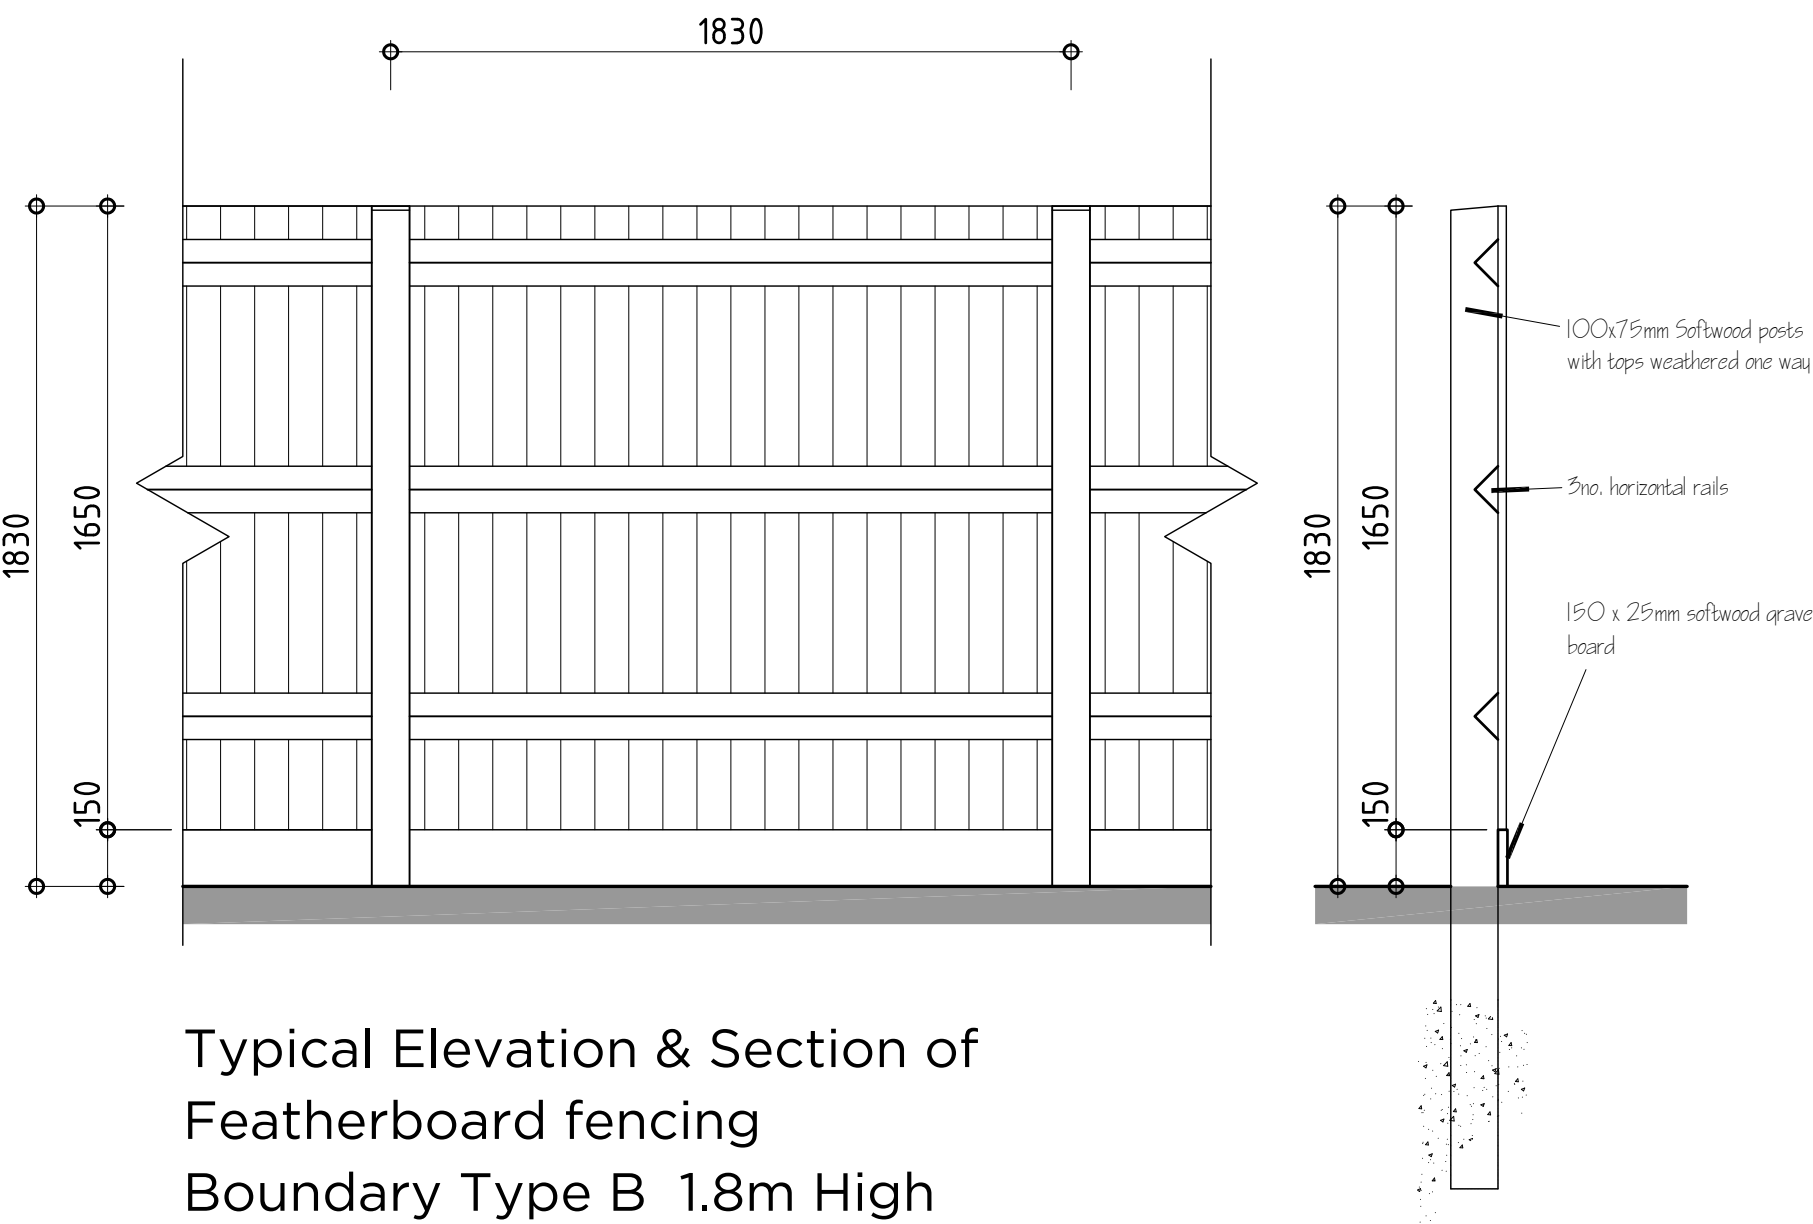

Typical Elevation & Section of
Featherboard fencing
Boundary Type B 1.8m High

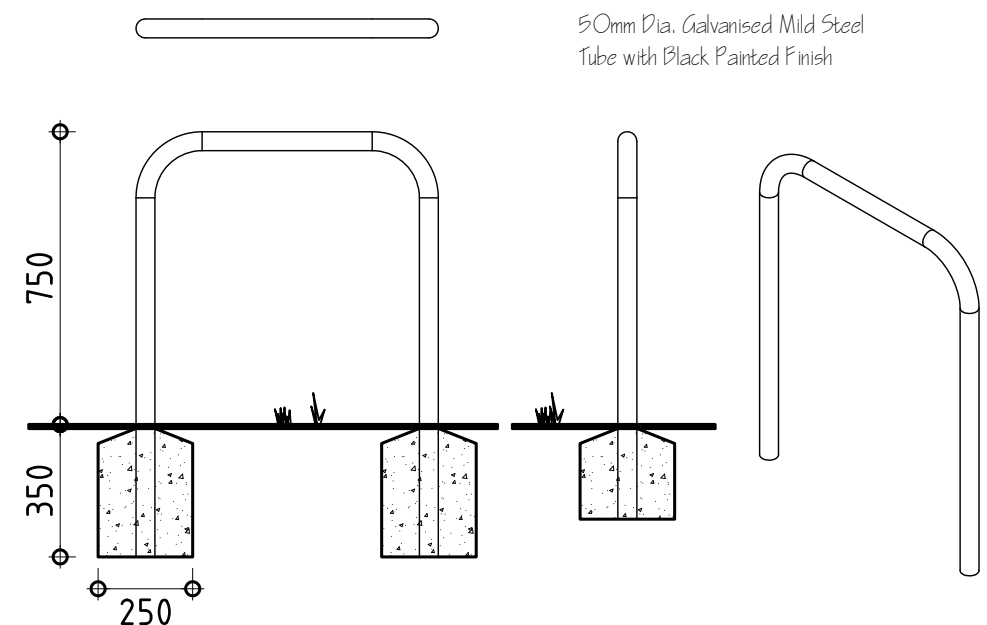

Typical Plans, Elevations & Isometric
Sheffield Bicycle Stand

seven22
ARCHITECTURE LTD

22 SHORE VIEW, PETERBOROUGH
CAMBRIDGESHIRE, PE7 8FS
E.info@seven22.co.uk - T.07799 585277

PROJECT
RESIDENTIAL DEVELOPMENT
OFF FARROW AVENUE
HOLBEACH
LINCOLNSHIRE
PE12 7DG

CLIENT
JR & JD PROPERTIES LTD

TITLE
SITE CROSS SECTION & BOUNDARY TREATMENTS

DRAWING No.
133 P04

SCALE 1:20 & 1:200 @ A1	DATE SEPT 2026	REV
----------------------------	-------------------	-----