





Hedging			
Species Name	Abbreviation	Specification	Density
Taxus Baccata	Yew	45-60 (BR)	5/m Staggered rows
Prunus laurocerasus Otto Luyken	Otto	45-60 (BR)	2-3m Staggered rows
Prunus laurocerasus 'Rotundifolia'	Rotundi	90-120 (BR)	2-3m Staggered rows
Fagus Sylvatica	FagSylv	90-120 (BR)	5m Staggered
Lavandula Angustifolia - Hidcote	Hidcote	9cm Pot	5/m 2 staggered rows

Grass			
Front Gardens		Turfed	
Rear Gardens		Turfed	

Trees			
Prunus Avium - Wild Cherry	Pru-Avi	1.5-2m high, Standard	
Acer Campestre - Field Maple	Acer-Camp	1.5-2m high, Standard	

- NOTES:
- All planting & landscape operations to comply with Landscape Specification, BS4482(1989), 'Recommendations for General Landscape Operations' and BS3936 Pt 1 (1992) 'Specification for Nursery Stock Trees and Shrubs'. All container sizes shown are minimums acceptable - all plants to be supplied to sizes indicated.
 - All to be planted at regular spacings in rows set diagonally to the edge of the bed.
 - All ornamental shrub beds and hedges to be provided with coarse grade bark mulch minimum 75mm deep.
 - Topsoil to be 450mm deep in all shrub areas, 100mm deep in all grass areas. Tree pits to be 750 x 750 x 500mm filled with topsoil.
 - Provide 100mm wide gravel margin laid on terram with timber edging to perimeter of all buildings.

IMPLEMENTATION
Landscaping work to be undertaken in the first planting season following completion of the building works.

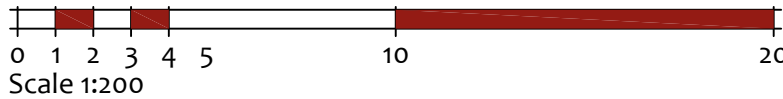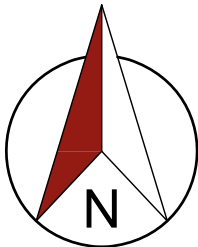

seven22
ARCHITECTURE LTD

22 SHORE VIEW, PETERBOROUGH
CAMBRIDGESHIRE, PE7 8FS
E:info@seven22.co.uk - T:07799 585277

PROJECT
RESIDENTIAL DEVELOPMENT
OFF FARROW AVENUE
HOLBEACH
LINCOLNSHIRE
PE12 7DG

CLIENT
JR & JD PROPERTIES LTD

TITLE
PROPOSED LANDSCAPING & PLANTING

DRAWING No.
133 P05

SCALE 1:200 @ A1	DATE SEPT 2026	REV
---------------------	-------------------	-----