



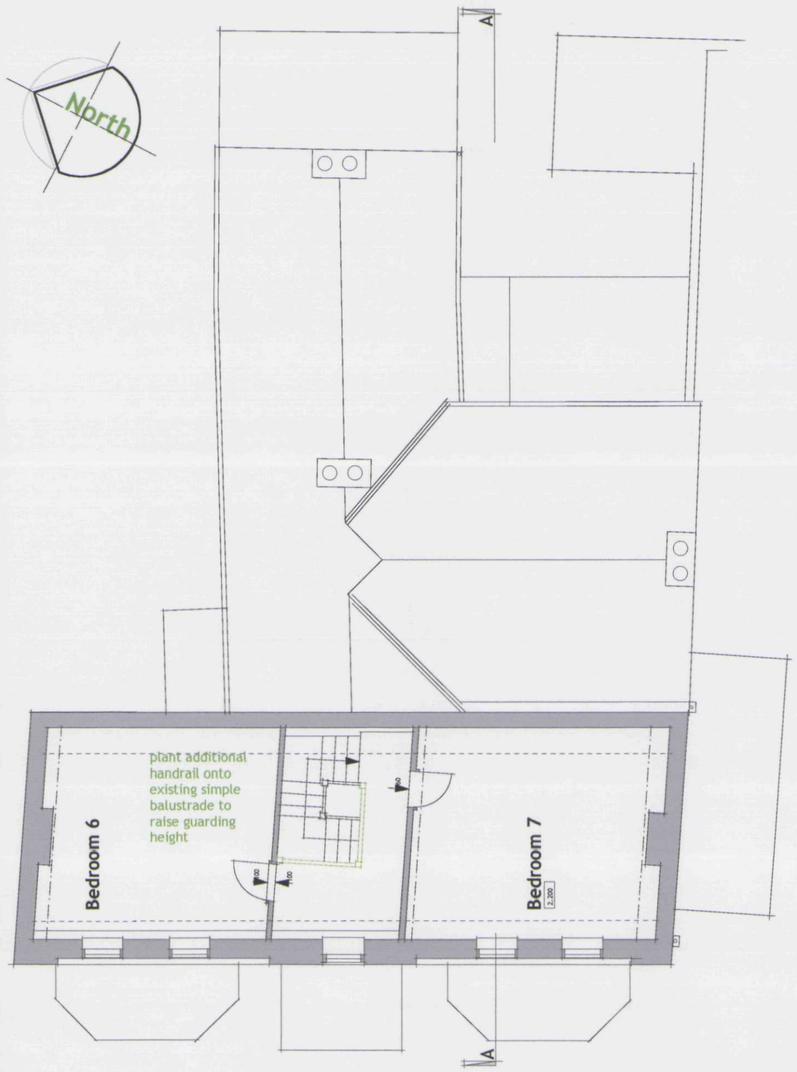

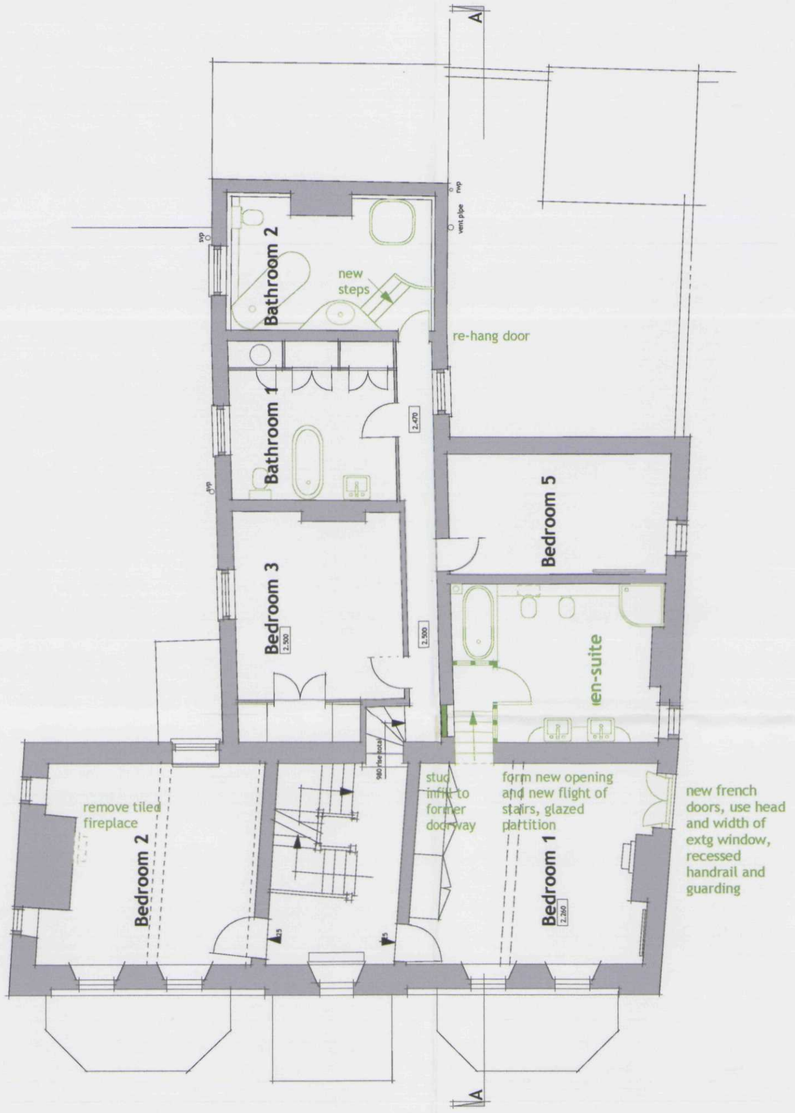

*strip floors and wax finish
**new concrete floor in place of tiles on earth

Alterations to Christie House
Holbeach St Marks
for Mr A Worth

Proposed Plans

scale 1:100 drawn JR date July 03 dwg no 109.22 rev A

©John Retchless Dip Arch RIBA . Studio . 65 The Chase . Leverington Road . Wisbech . Cambs . PE13 1RX
tel/fax: 01945 588944 email: info@johnretchless.com