
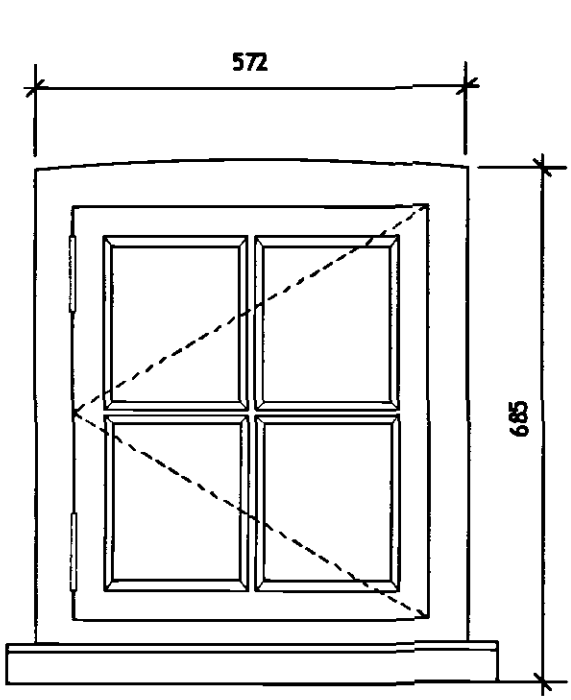


1:10

treated s/w side-hung flush casement, single-glazed in putty, supplied primer finish for painting

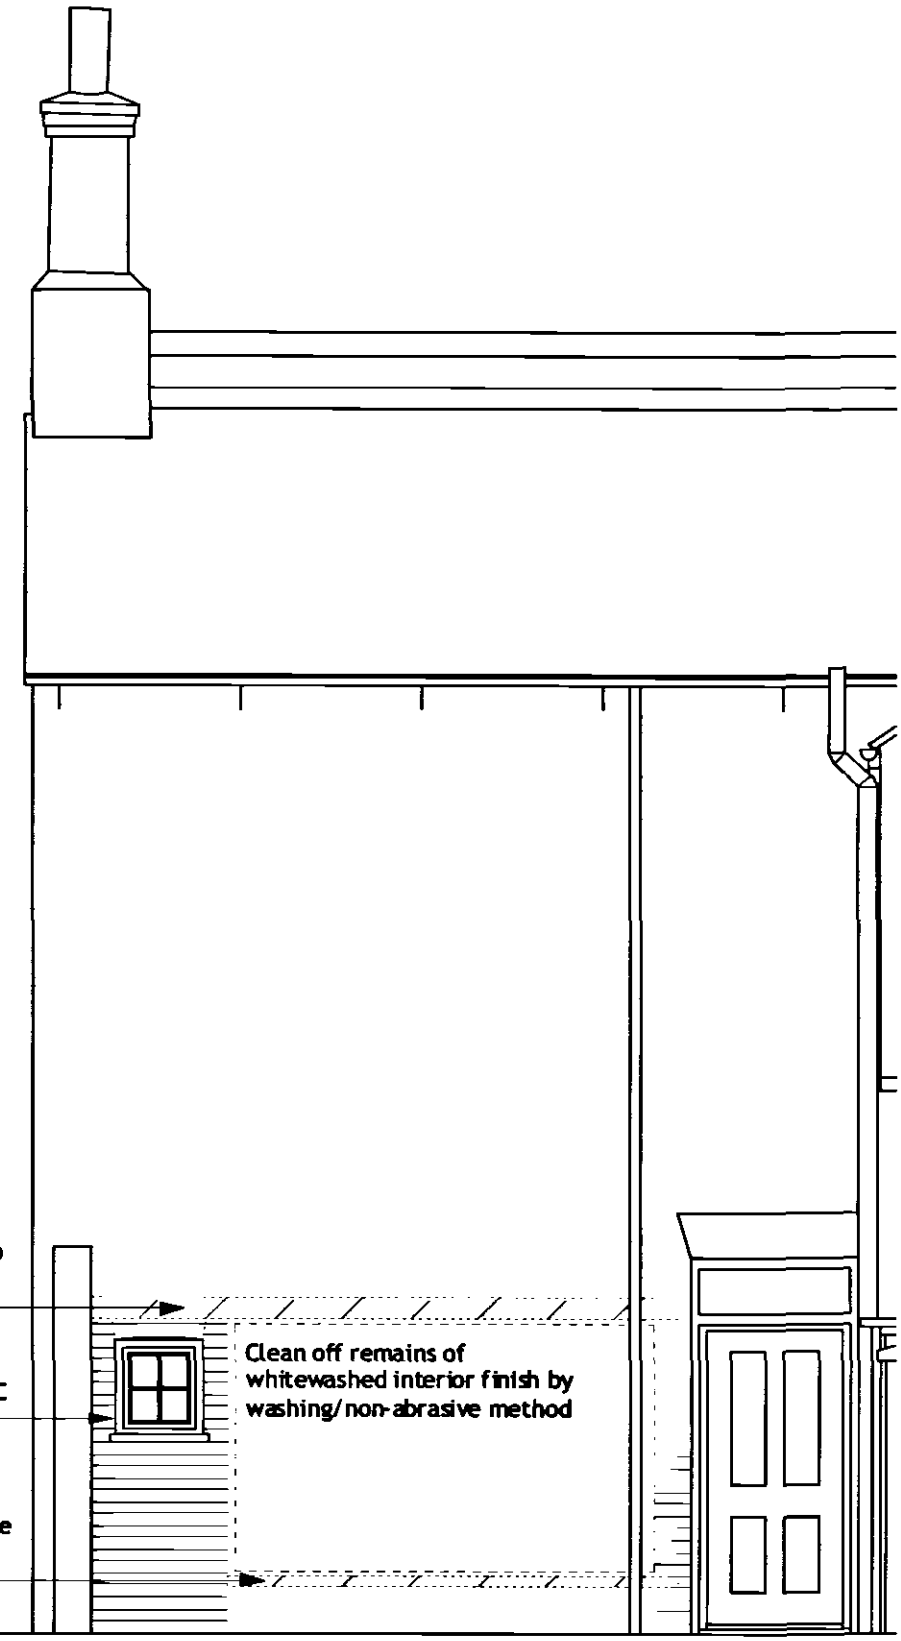

Carefully cut out remains of concrete roof where built into wall and make good with matching brickwork

Insert new window in former doorway to be bricked up (LBC application H/09/0982/03) bwk to match existing adjacent

Carefully cut out timber where built into wall and make good with matching brickwork

Clean off remains of whitewashed interior finish by washing/non-abrasive method

east

johnretchless

Alterations to Christie House, Holbeach St Marks
for RP Worth & Son Ltd

Cloakroom Window

scale 1:10, 1:50 drawn JR date 804 dwg no 109.50 rev A

©John Retchless Dip Arch RIBA . Studio . 65 The Chase . Leverington Road . Wisbech . Cambs . PE13 1RX
tel/fax: 01945 588944 email: info@johnretchless.com