


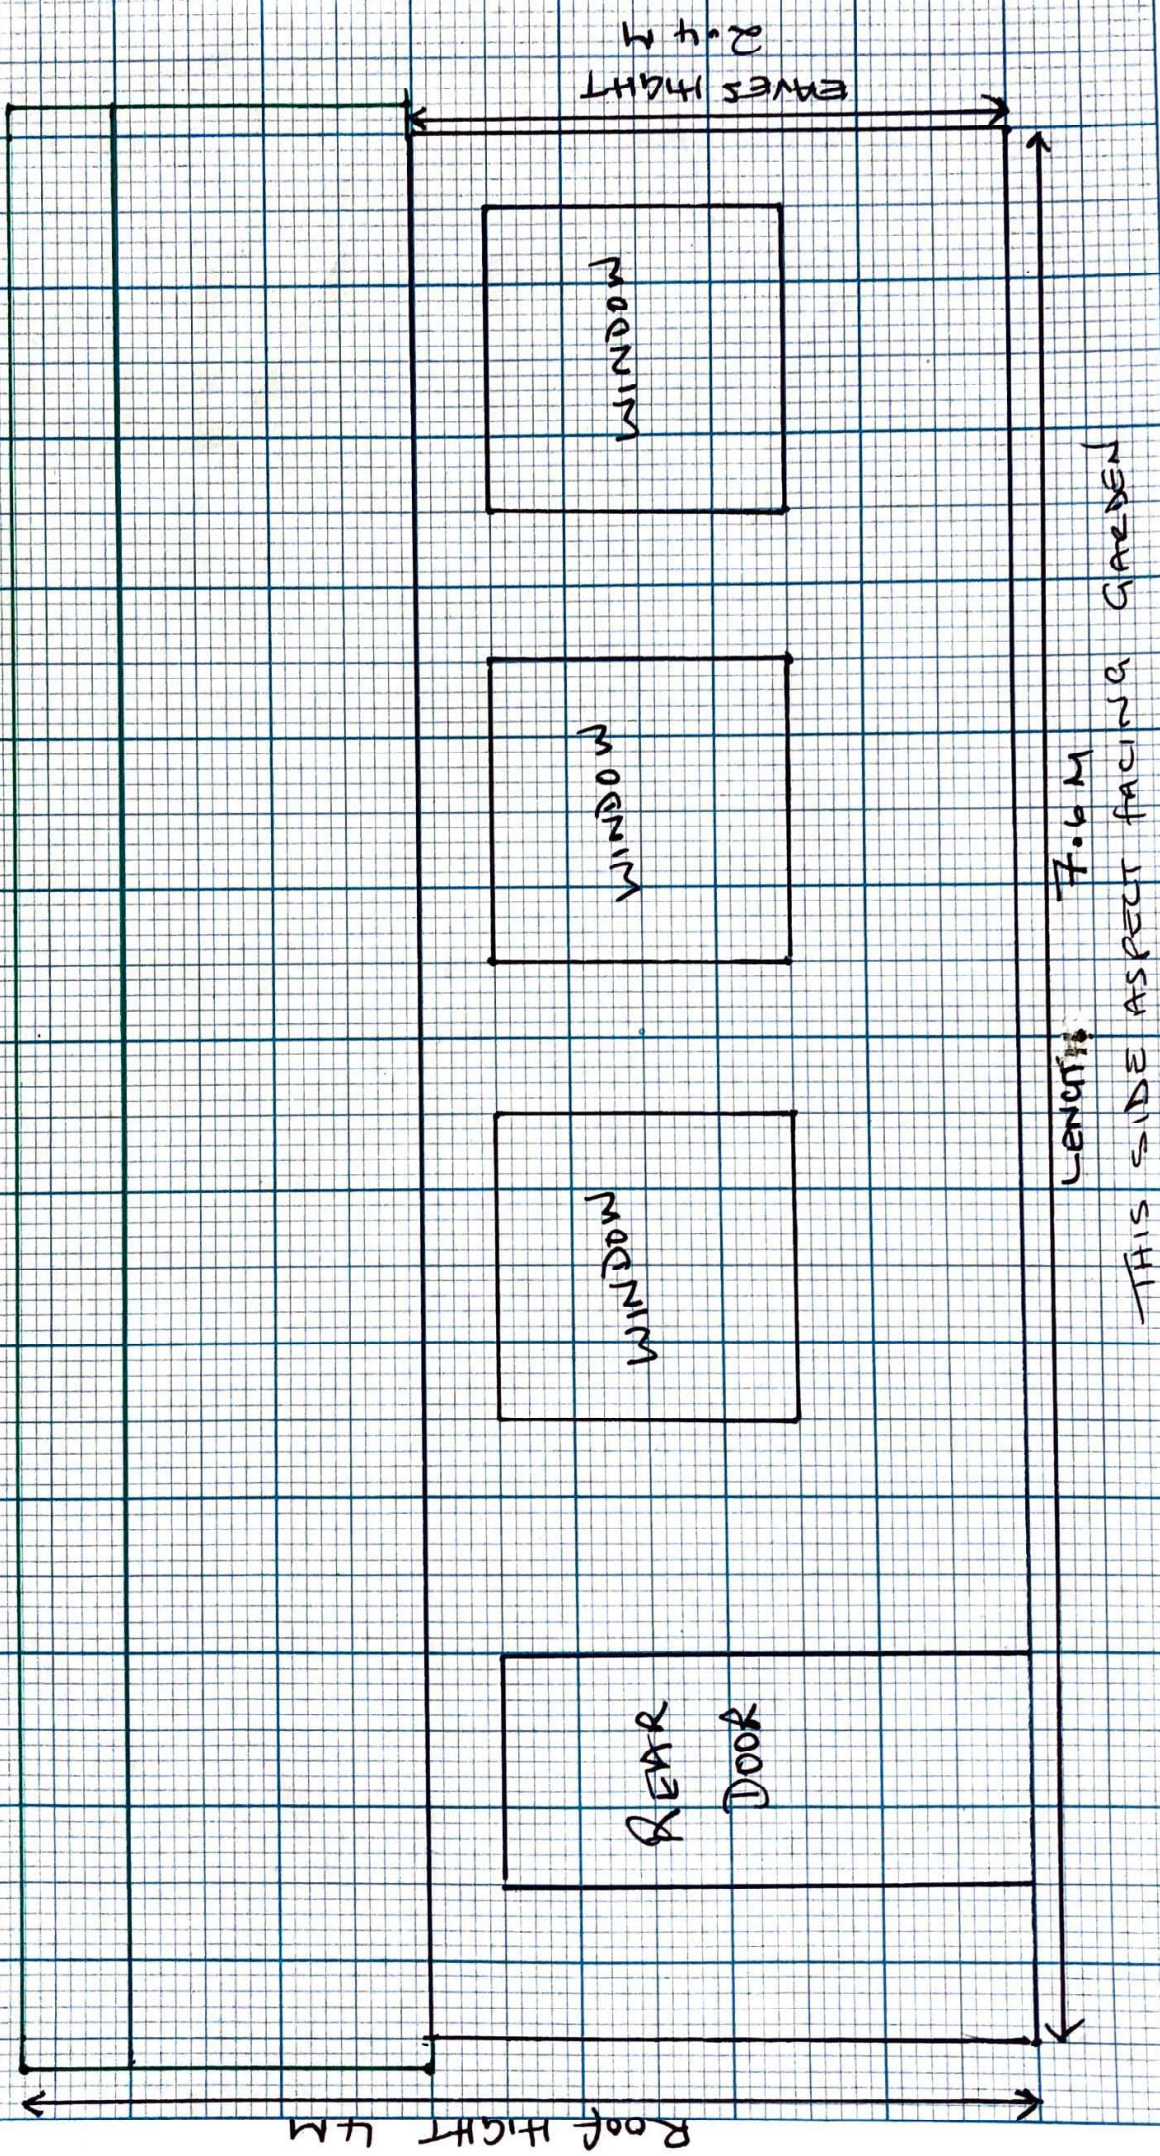

Eaves Height 2.4m

Window

Window

Window

REAR DOOR

Length 7.6m

Length

THIS SIDE ASPECT FACING GARDEN

Roof Height 4m