



GARDEN WIDTH 2.00 METRES

THE GAP BETWEEN THE FENCE + THE GARAGE IS 700MM

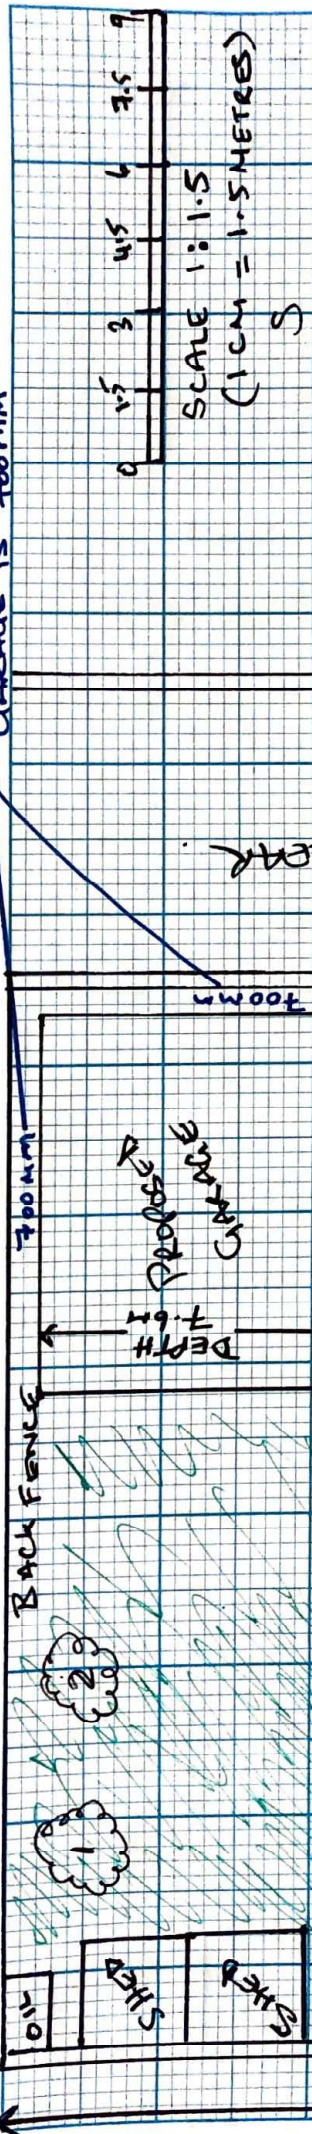

SCALE 1:1.5
(1CM = 1.5 METRES)

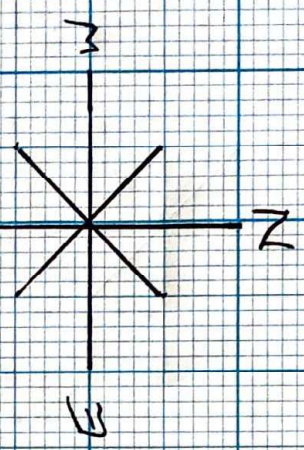

GARDEN IS SOUTH FACING

Access driveway to the property at the rear.

GARDEN DEPTH 30.48 METRES.