


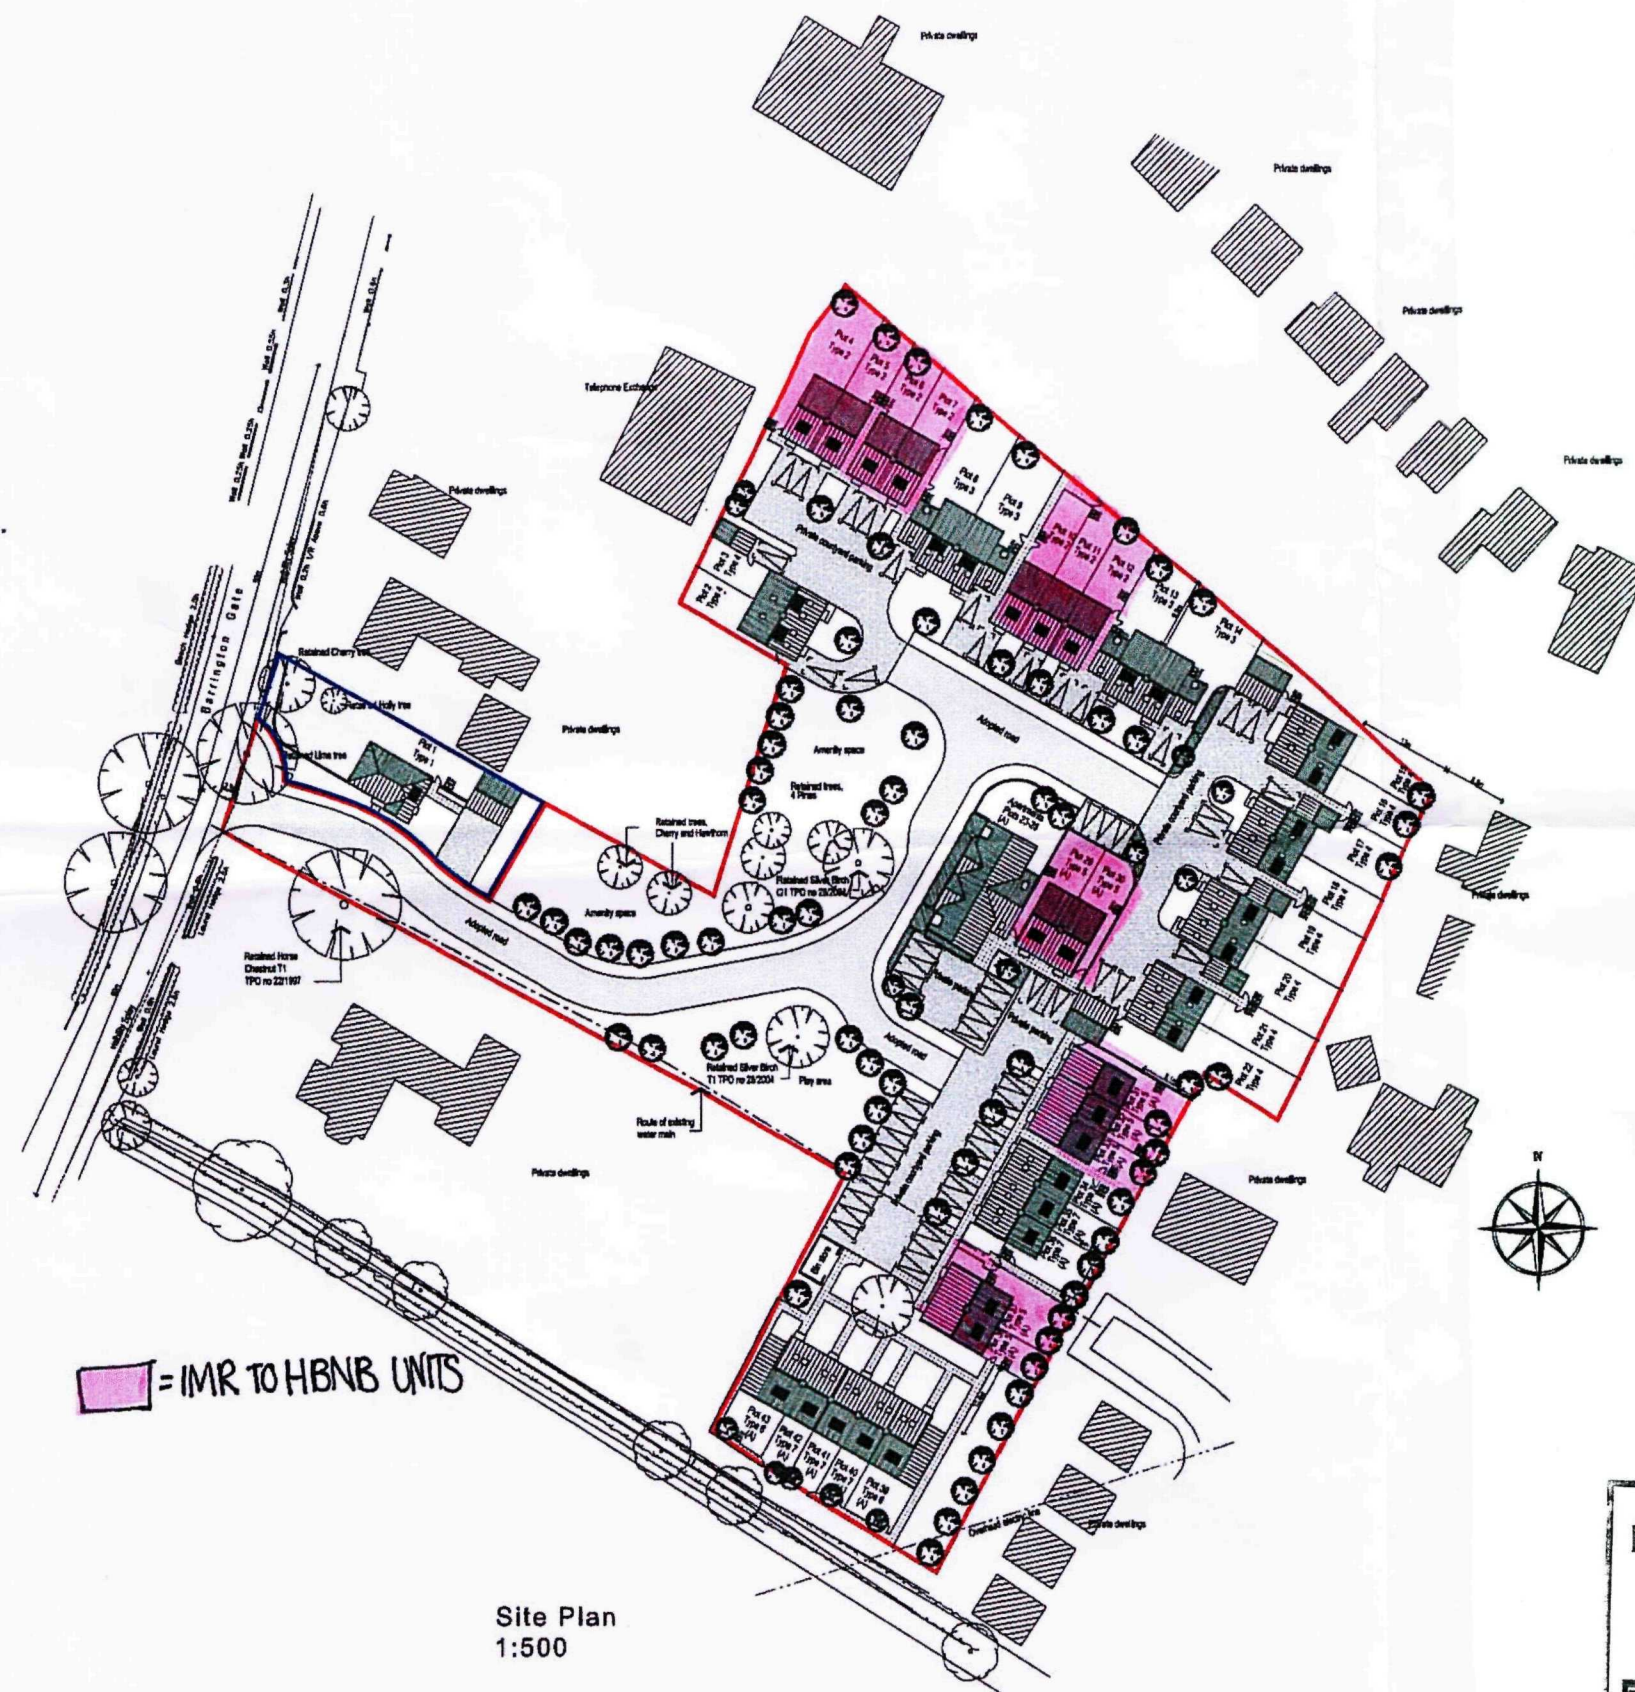

Rev. No.	Date	Amendment	Notes
A	17.04.09	Substantive planning issue 17.04.09	
B	05.07.09	Path arrangement at site entrance amended to show foot	
C	30.09.09	House type 2, south entrance to main entrance house type	
		Site boundary amended to suit plot 1	

Key	
	Car parking Bay
(A)	Position of water mains pipe
	Existing tree retained
	New Tree



Client:
Hill Residential Ltd
The Mill Building
Harston Mill, Cambridgeshire

Project:
Barrington Gate
Holtbeach

Drawing:
Sale Plan

Scale: 1:500 @ A1	Date: 02/01/08
Drawn By: MC	Checked By: MC
CAD Ref:	Rev. No:

THIS DRAWING IS A COPYRIGHT
All dimensions to be checked on site or in the workshop before work commences.
Only figures dimensions to be worked to. Any discrepancies to be reported to the Architect.

SHDC
Planning & Development
16 DEC 2009
Ref: 0985-09