

EXTERNAL MATERIALS

FACING BRICKS & ROOF TILES TO MATCH THOSE OF EXISTING BUILDING ON SITE

DRIVE & PARKING AREA

WASHED GRAVEL ON 100 WELL COMPACTED HARDWARE WITH EDGING KERBS


LANDSCAPING/SCREENING

PLANT TREES AS SHOWN MIN. HEIGHT ON PLANTING TO BE 2.0m


SB - SILVER BIRCH
FM - FIELD MAPLE
H - HAWTHORN

LANDSCAPING/SCREENING

PLANT HAWTHORN HEDGE & PROVIDE 1.8m HIGH FENCE WHERE SHOWN

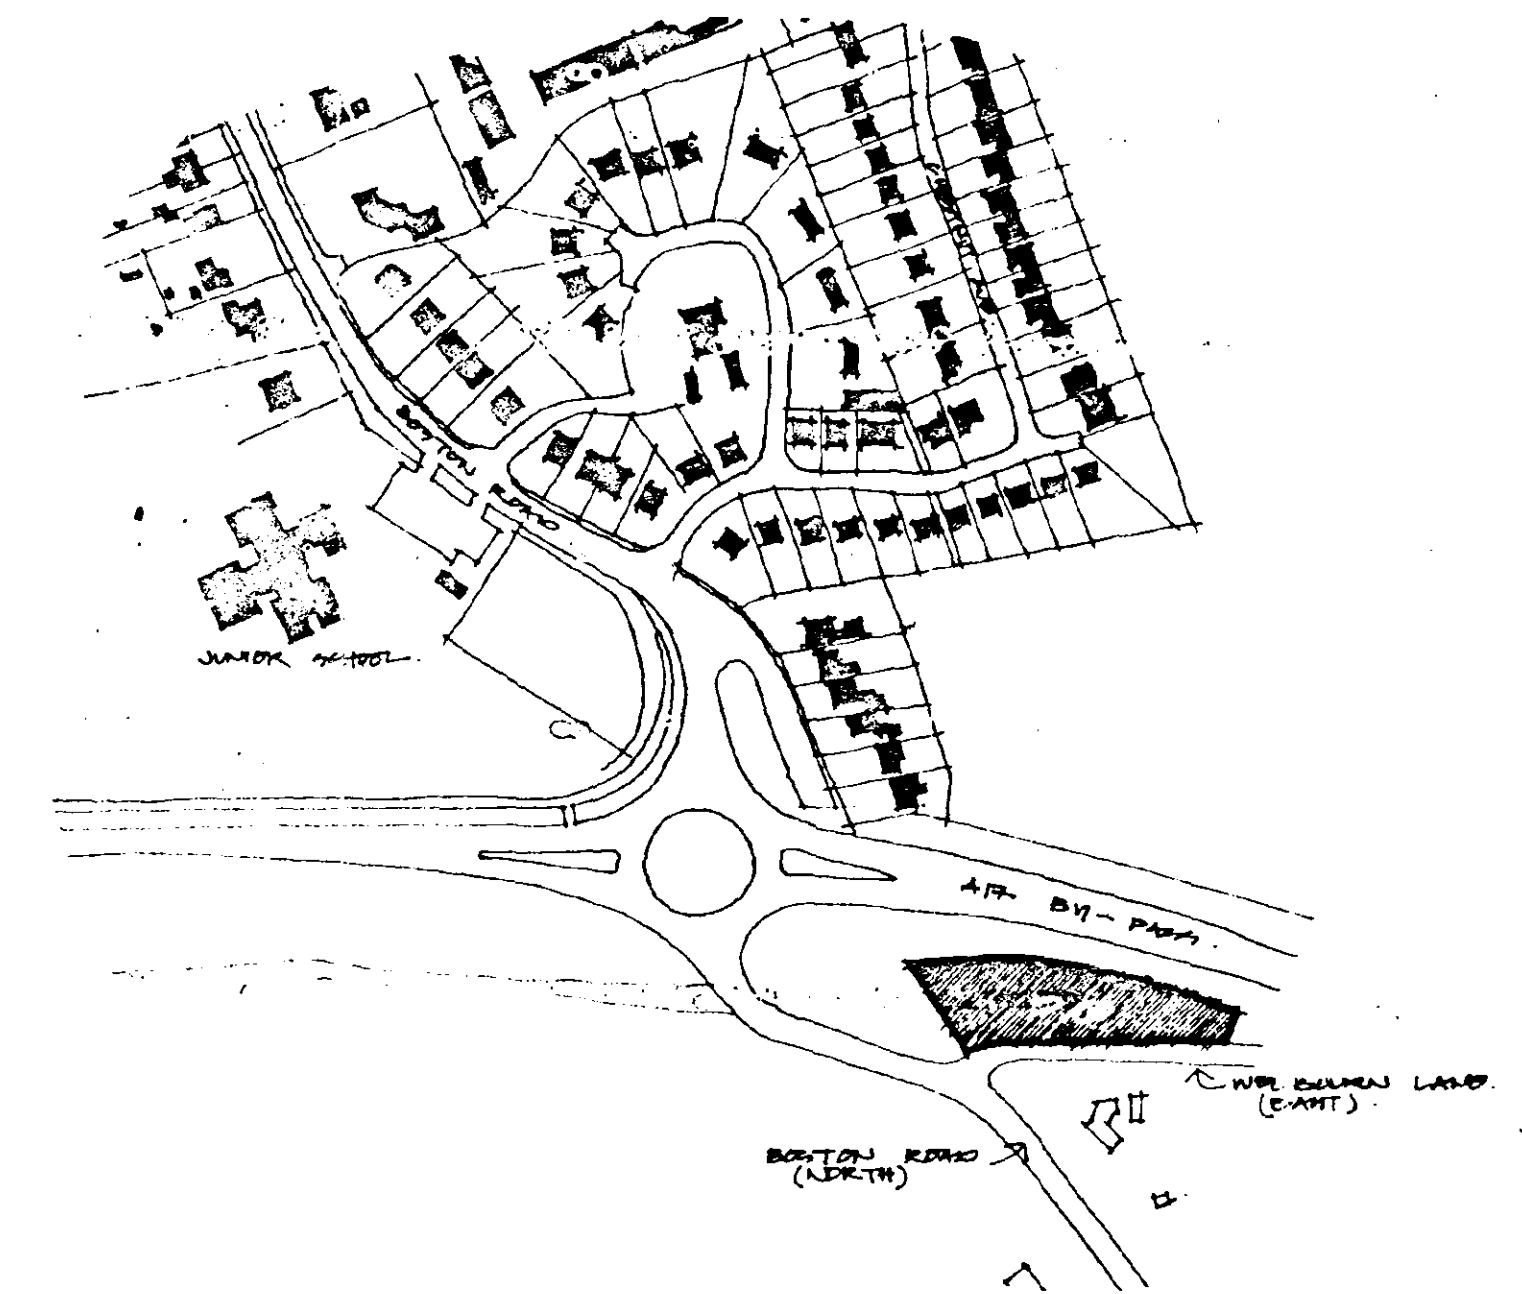

LOCATION PLAN

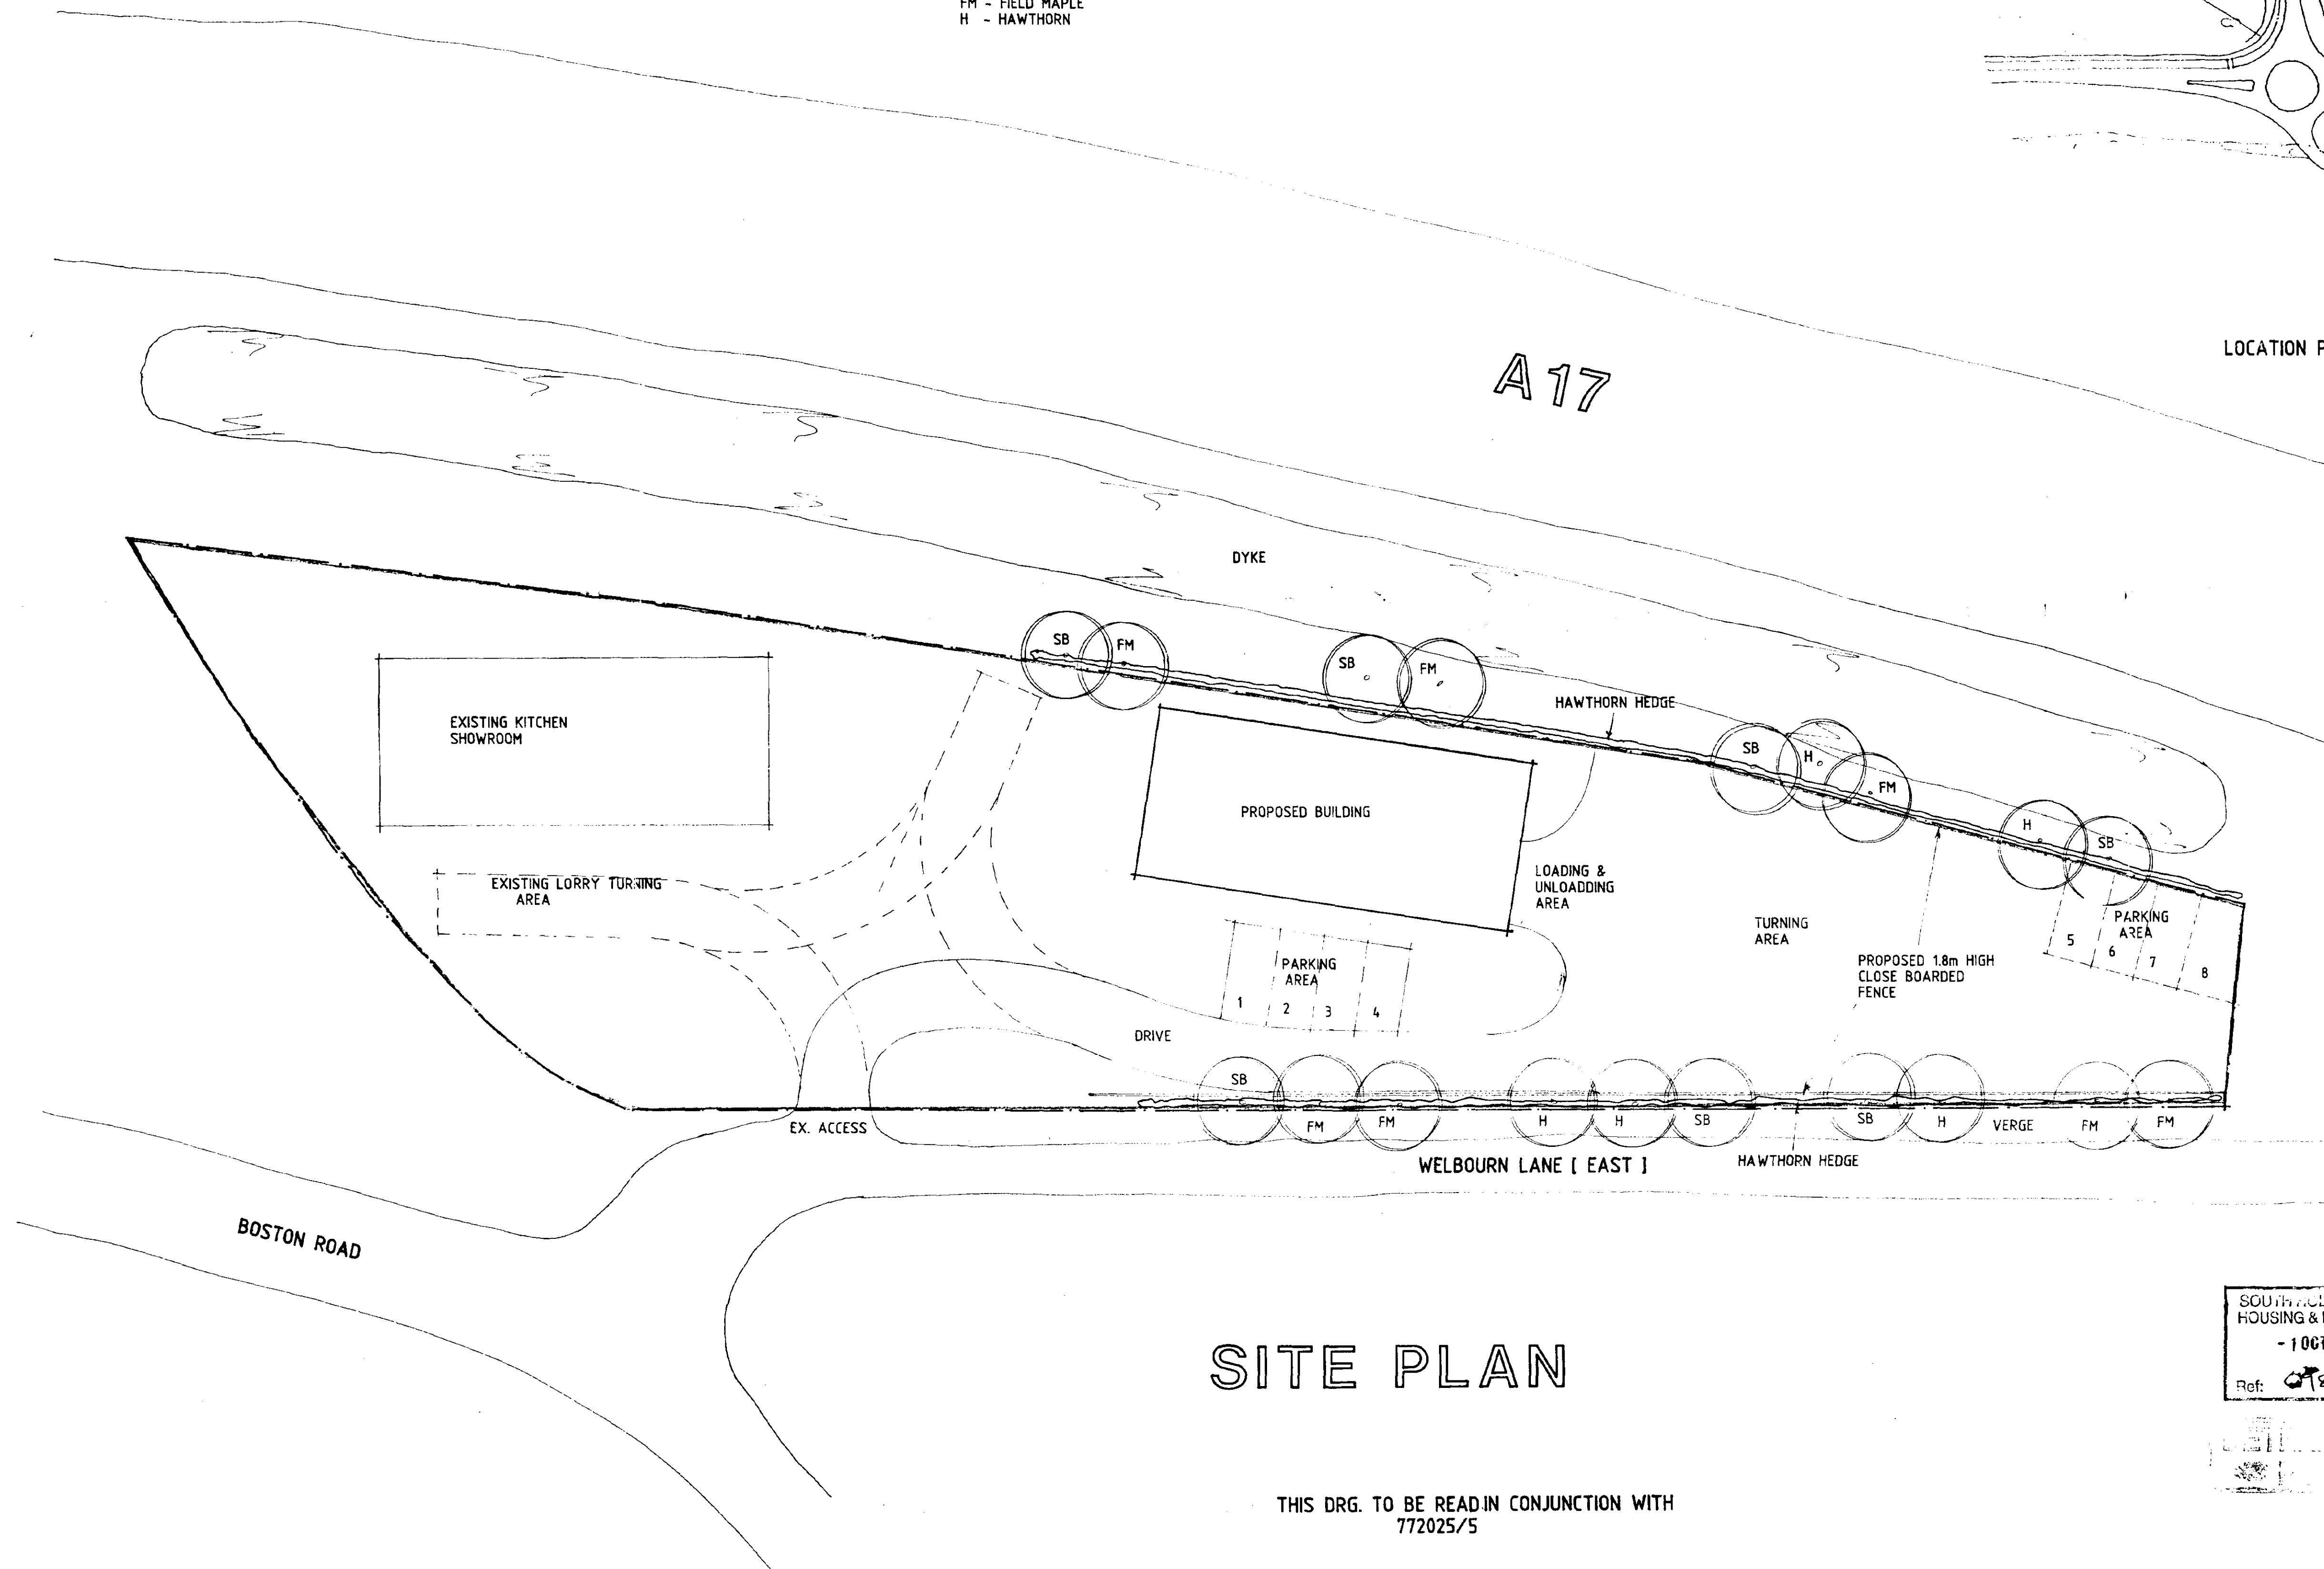

SITE PLAN

THIS DRG. TO BE READ IN CONJUNCTION WITH 772025/5

Notes & Revisions

Do not scale from this drawing.
This drawing is copyright and may not be altered, traced, copied, photographed or used for any purpose other than that for which it is issued without written permission from Messrs. Status Design.
The General Contractor is to check all dimensions on site and report discrepancies to the Architect.
All details shown on this drawing are based upon typical site conditions related to the area. No responsibility can be accepted for abnormal conditions unless reported to the Architects so that design amendments may be considered.
Please note: This drawing is not a conveyance drawing.
Construction work to be carried out with due regard to the Construction (Design and Management) Regulations 1994 (CDM) and the Health and Safety at Work, etc. Act 1974 (HSW Act).

Status
DESIGN
CONSULTANTS IN ARCHITECTURE & PLANNING

PROPOSED STORAGE BUILDING WITH OFFICES AT WELBOURN LANE [EAST], HOLBEACH FOR

KITCHEN PLUS

1:200 1:2500 772025/6

SEPT-99 B.GILHAM.

SOUTH HOLLAND DC HOUSING & PLANNING
- 1 OCT 1999
Ref: 0789/99

2 Edinburgh Walk, Holbeach, Spalding, Lincs. PE12 7AP
Tel: 01406 424343 Fax: 01406 490702

EXTERNAL MATERIALS

FACING BRICKS & ROOF TILES TO MATCH THOSE OF EXISTING BUILDING ON SITE

DRIVE & PARKING AREA

WASHED GRAVEL ON 100 WELL COMPACTED HARDWARE WITH EDGING KERBS


LANDSCAPING/SCREENING

PLANT TREES AS SHOWN MIN. HEIGHT ON PLANTING TO BE 2.0m


SB - SILVER BIRCH
FM - FIELD MAPLE
H - HAWTHORN

LANDSCAPING/SCREENING

PLANT HAWTHORN HEDGE & PROVIDE 1.8m HIGH FENCE WHERE SHOWN

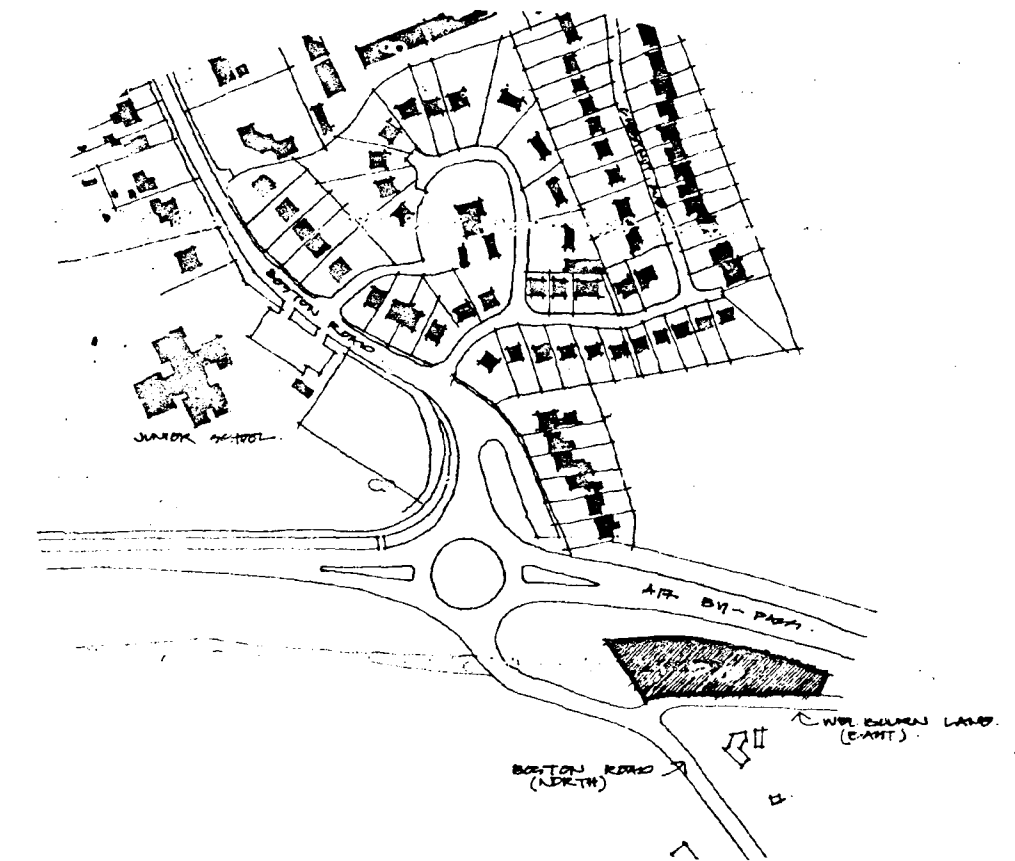

LOCATION PLAN

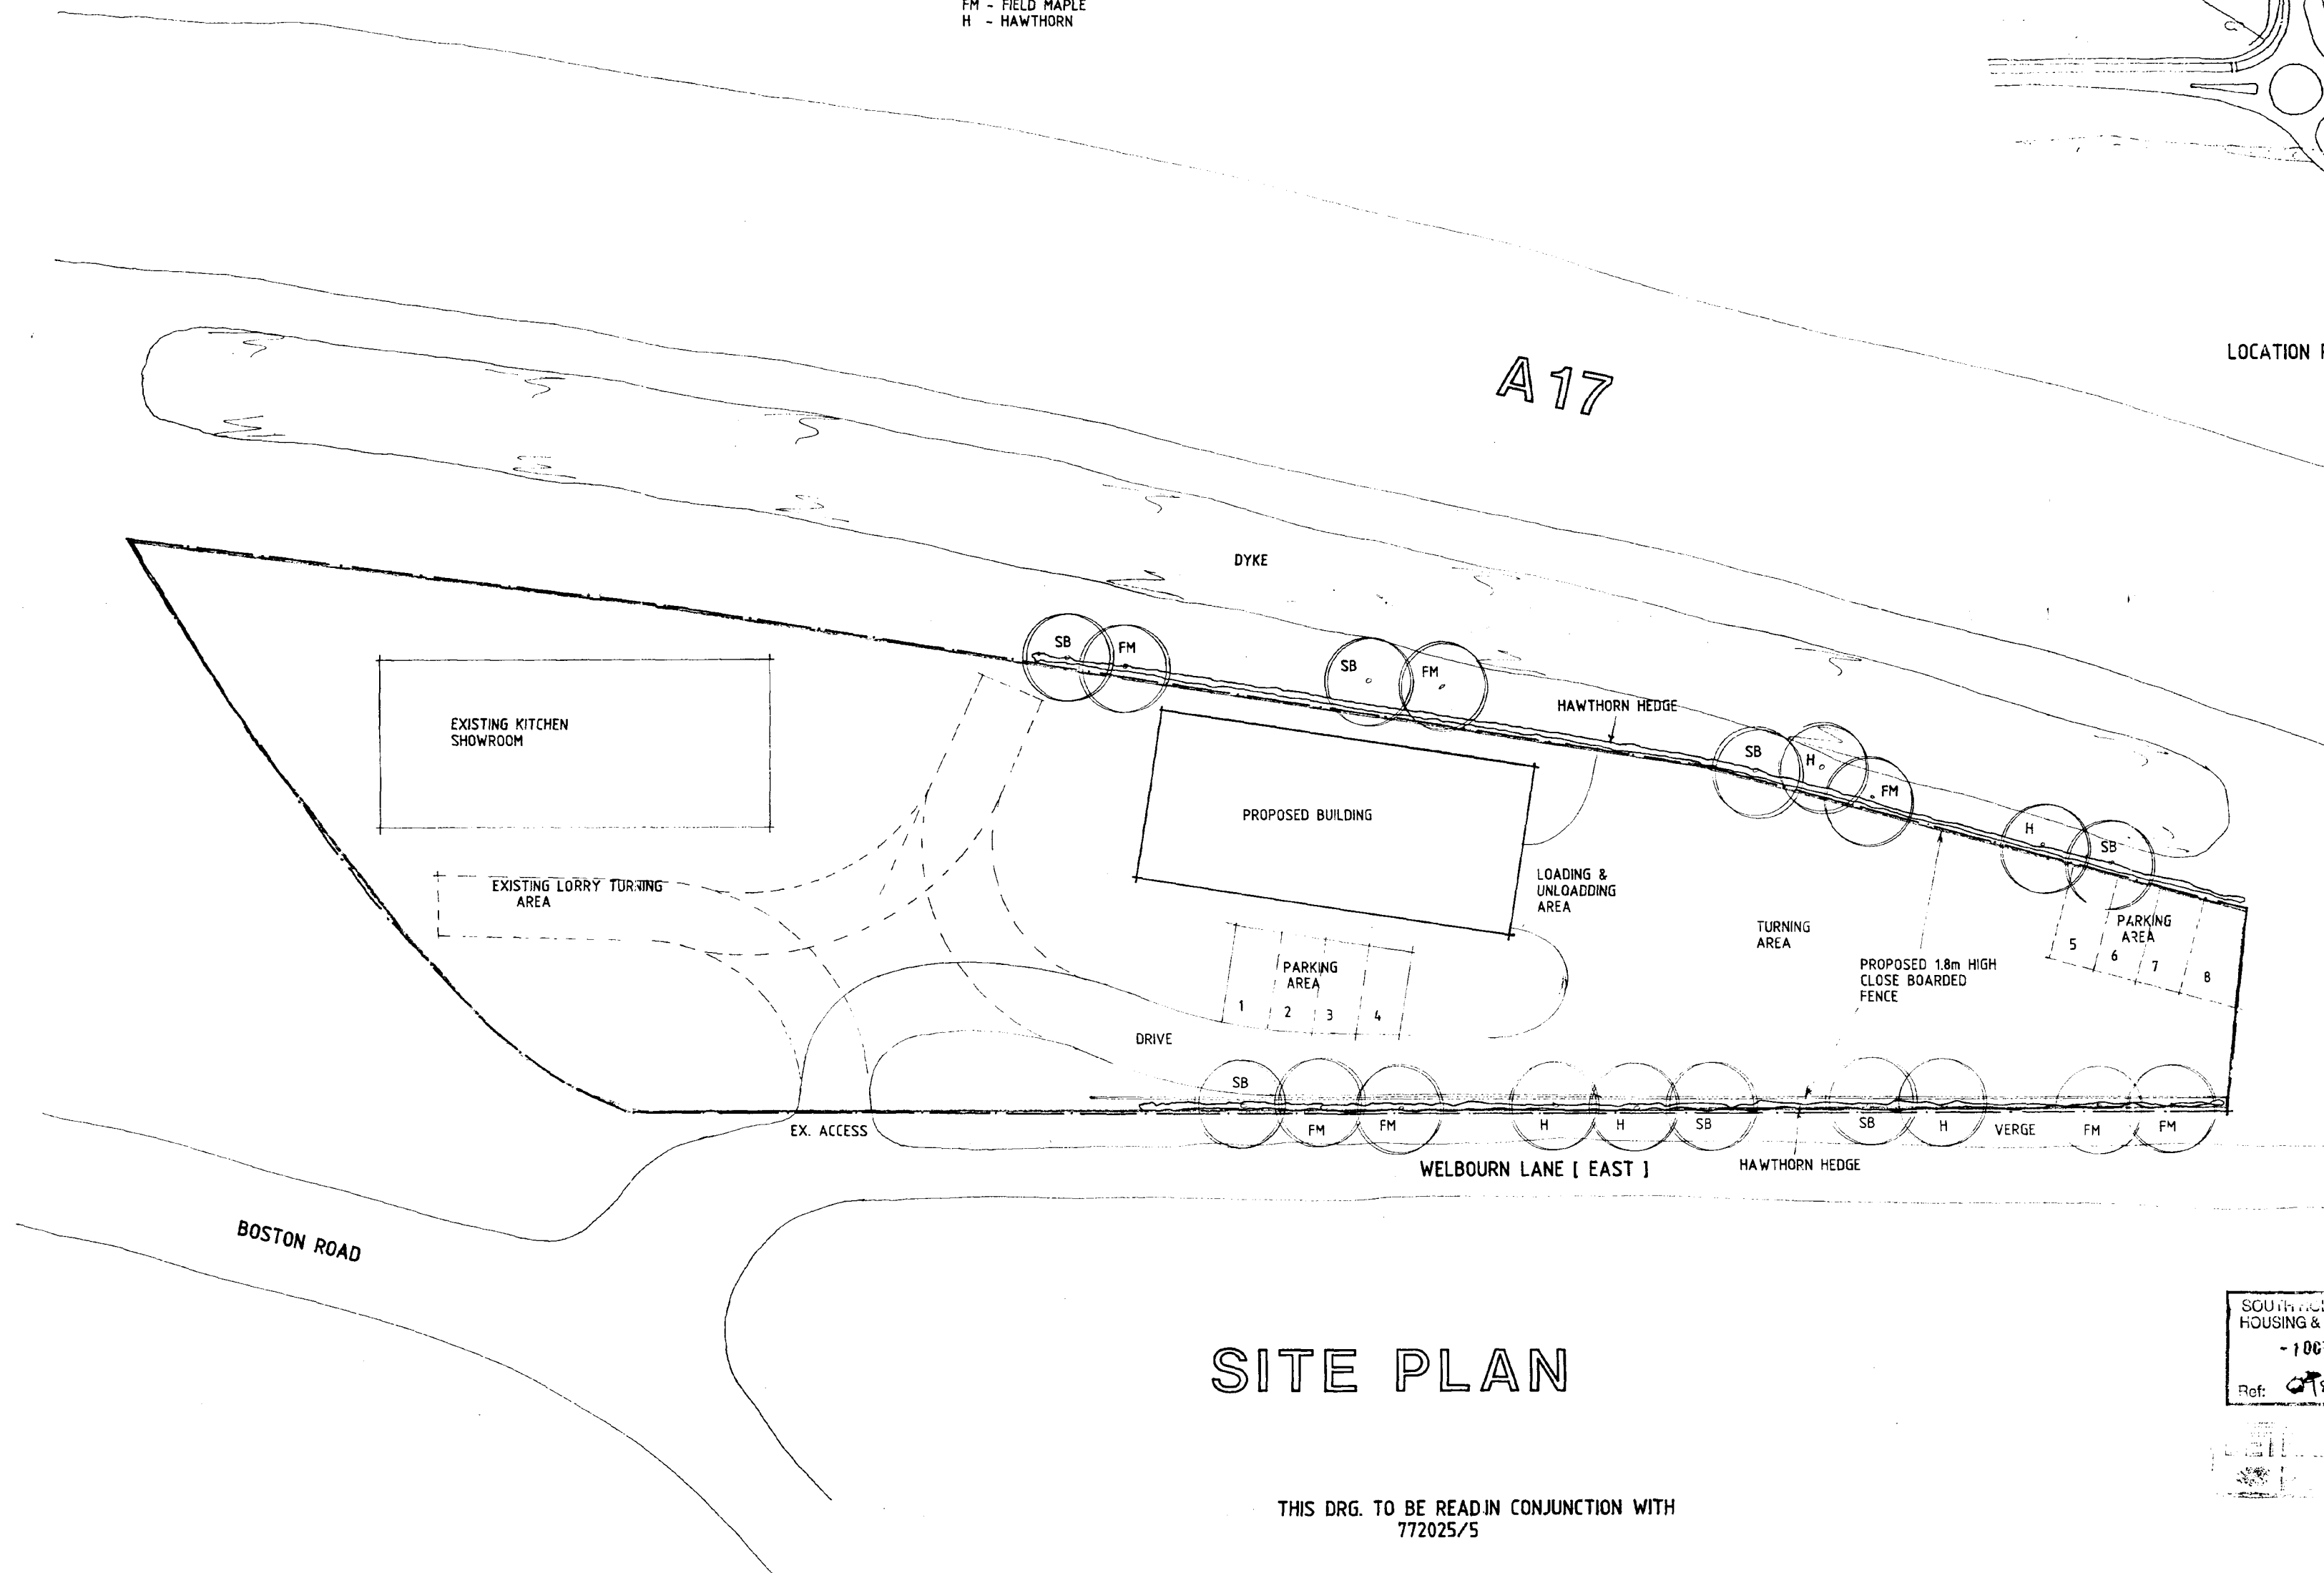

SITE PLAN

THIS DRG. TO BE READ IN CONJUNCTION WITH 772025/5

Notes & Revisions

Do not scale from this drawing.
This drawing is copyright and may not be altered, traced, copied, photographed or used for any purpose other than that for which it is issued without written permission from Messrs. Status Design.
The General Contractor is to check all dimensions on site and report discrepancies to the Architect.
All details shown on this drawing are based upon typical site conditions related to the area. No responsibility can be accepted for abnormal conditions unless reported to the Architect so that design amendments may be considered.
Please note: This drawing is not a conveyance drawing.
Construction work to be carried out with due regard to the Construction (Design and Management) Regulations 1994 (CDM) and the Health and Safety at Work, etc. Act 1974 (HSW Act).

STATUS
DESIGN
CONSULTANTS IN ARCHITECTURE & PLANNING

PROPOSED STORAGE BUILDING
WITH OFFICES AT WELBOURN
LANE (EAST), HOLBEACH
FOR


KITCHEN PLUS

1:200 1:2500 772025/6


SEPT-99 B.GILHAM.

SOUTH HOLLAND DC
HOUSING & PLANNING
- 1 OCT 1999
Ref: 0789/99


2 Edinburgh Walk, Holbeach,
Spalding, Lincs. PE12 7AP.
Tel: 01406 424343 Fax: 01406 490702

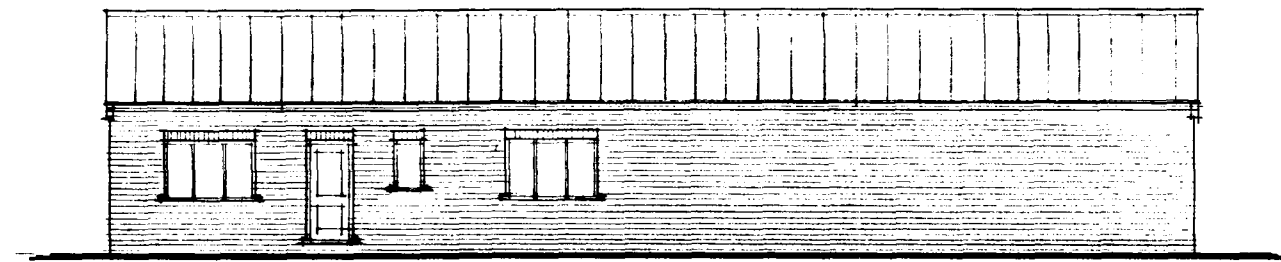


FRONT

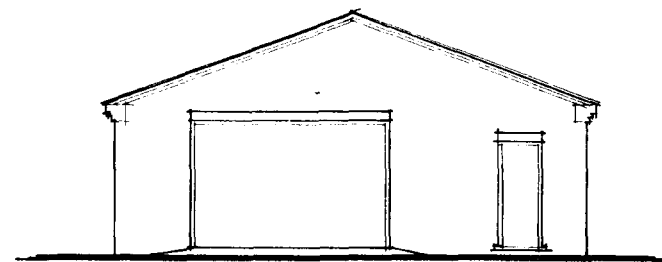


SIDE

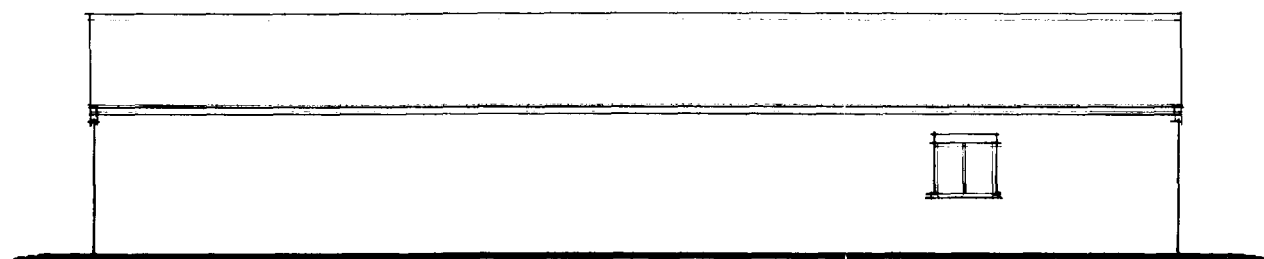

REAR

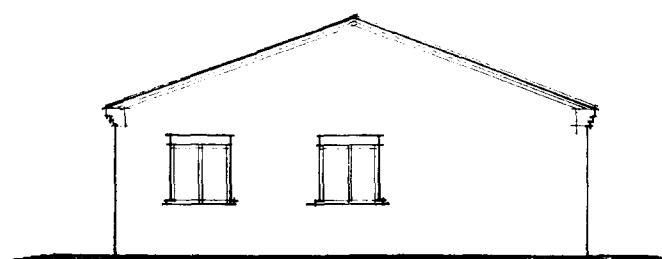

SIDE

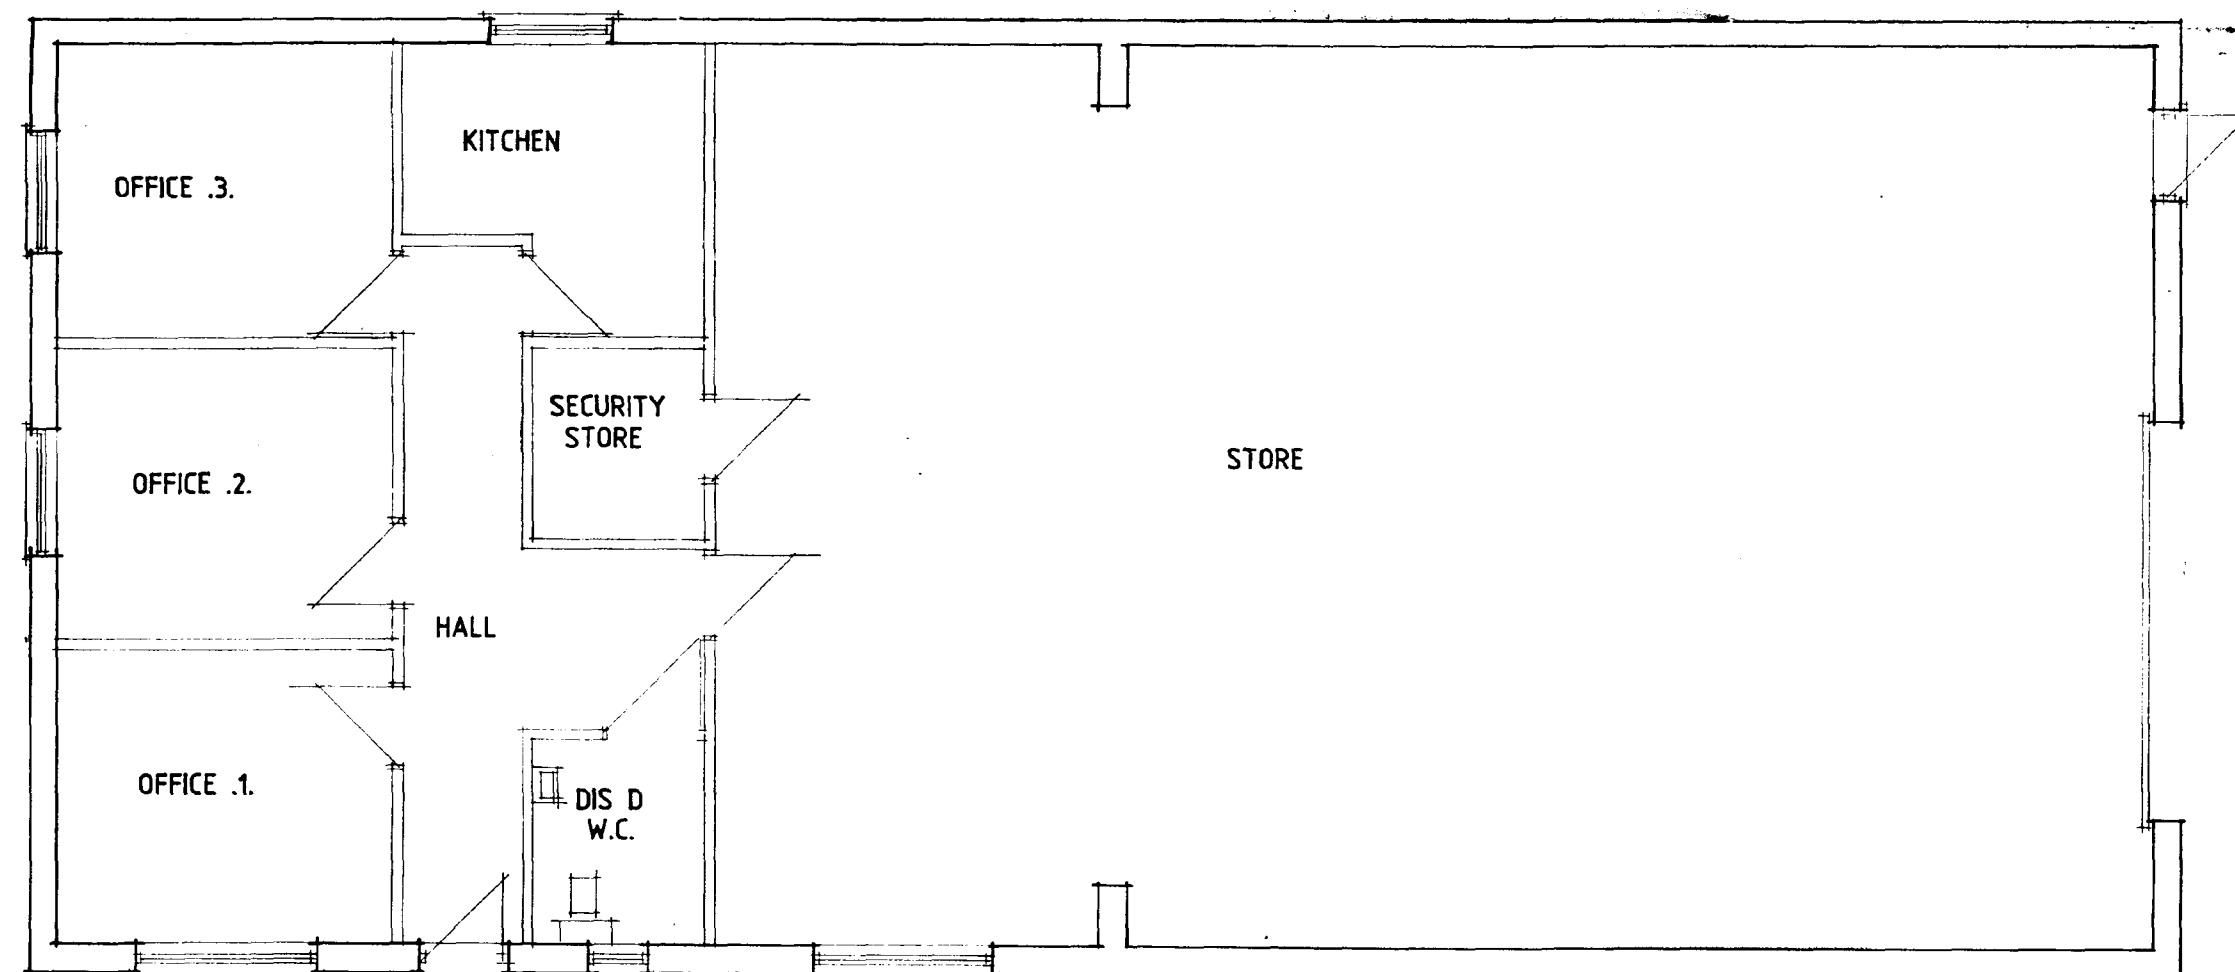

FLOOR PLAN

DESIGN Status
CONSULTANTS IN ARCHITECTURE & PLANNING

SOUTH HOLLAND DC
HOUSING & PLANNING
- 1 OCT 1999
Ref: 0989/77

DETERMINED
PLAN


PROPOSED STORAGE BUILDING
WITH OFFICES AT WELBOURN
LANE [EAST], HOLBEACH
FOR

KITCHEN PLUS


1:50	1:100	772025/5
SEPT-99		B.GILHAM.

2 Edinburgh Walk, Holbeach,
Spalding, Lincs. PE12 7AP.
Tel: 01406 424343 Fax: 01406 490702




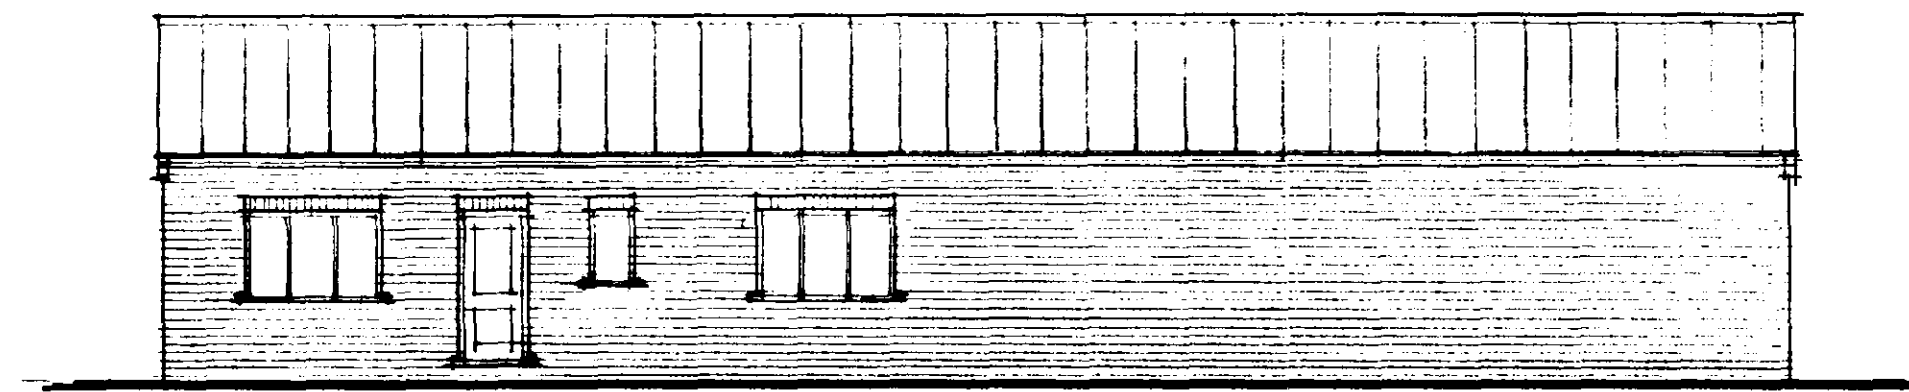


FRONT

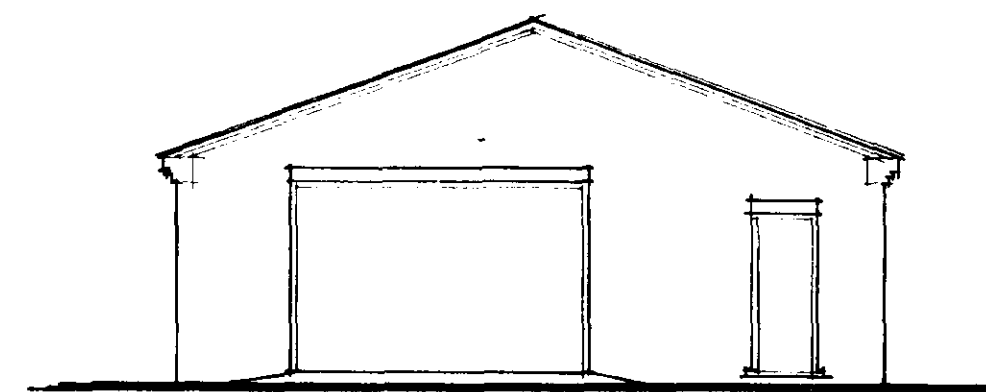


SIDE

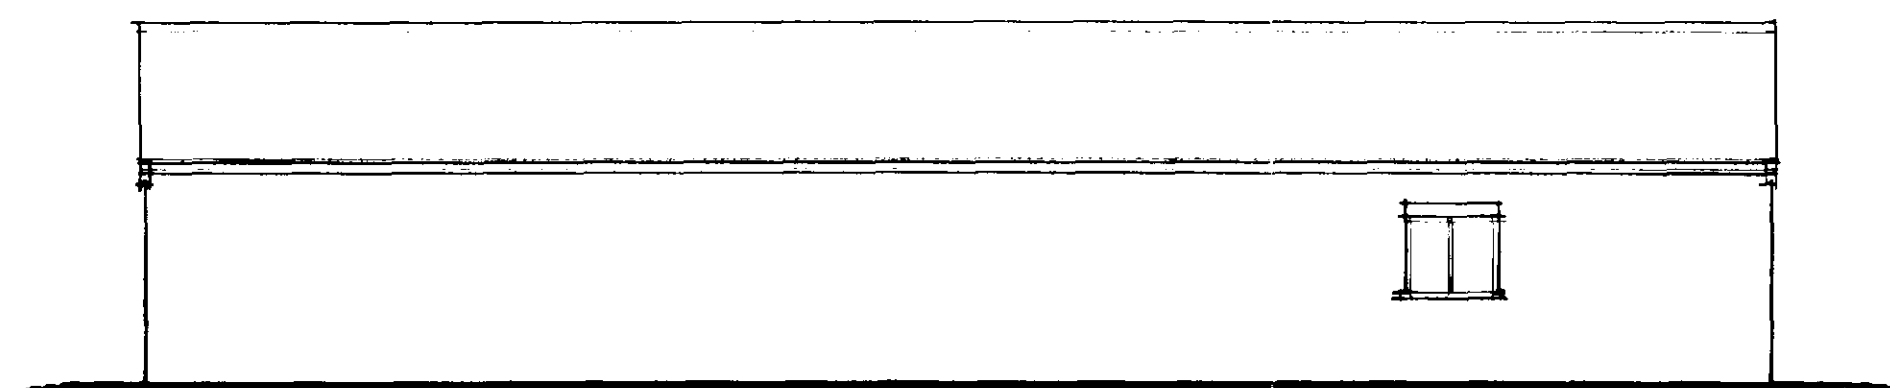

REAR

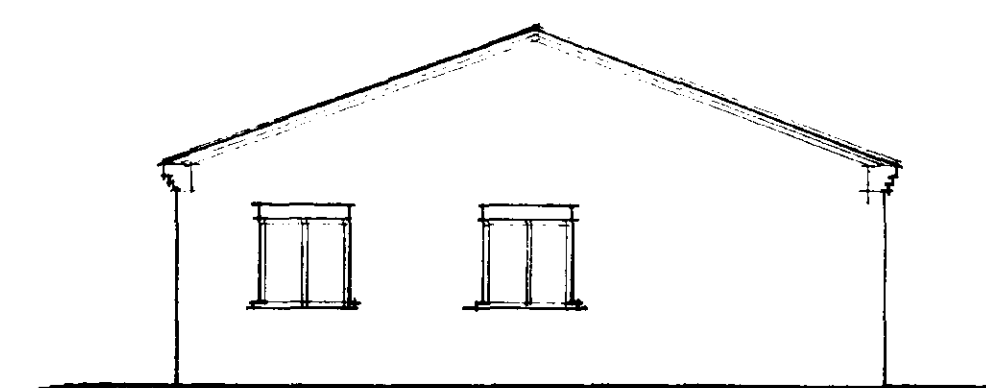

SIDE

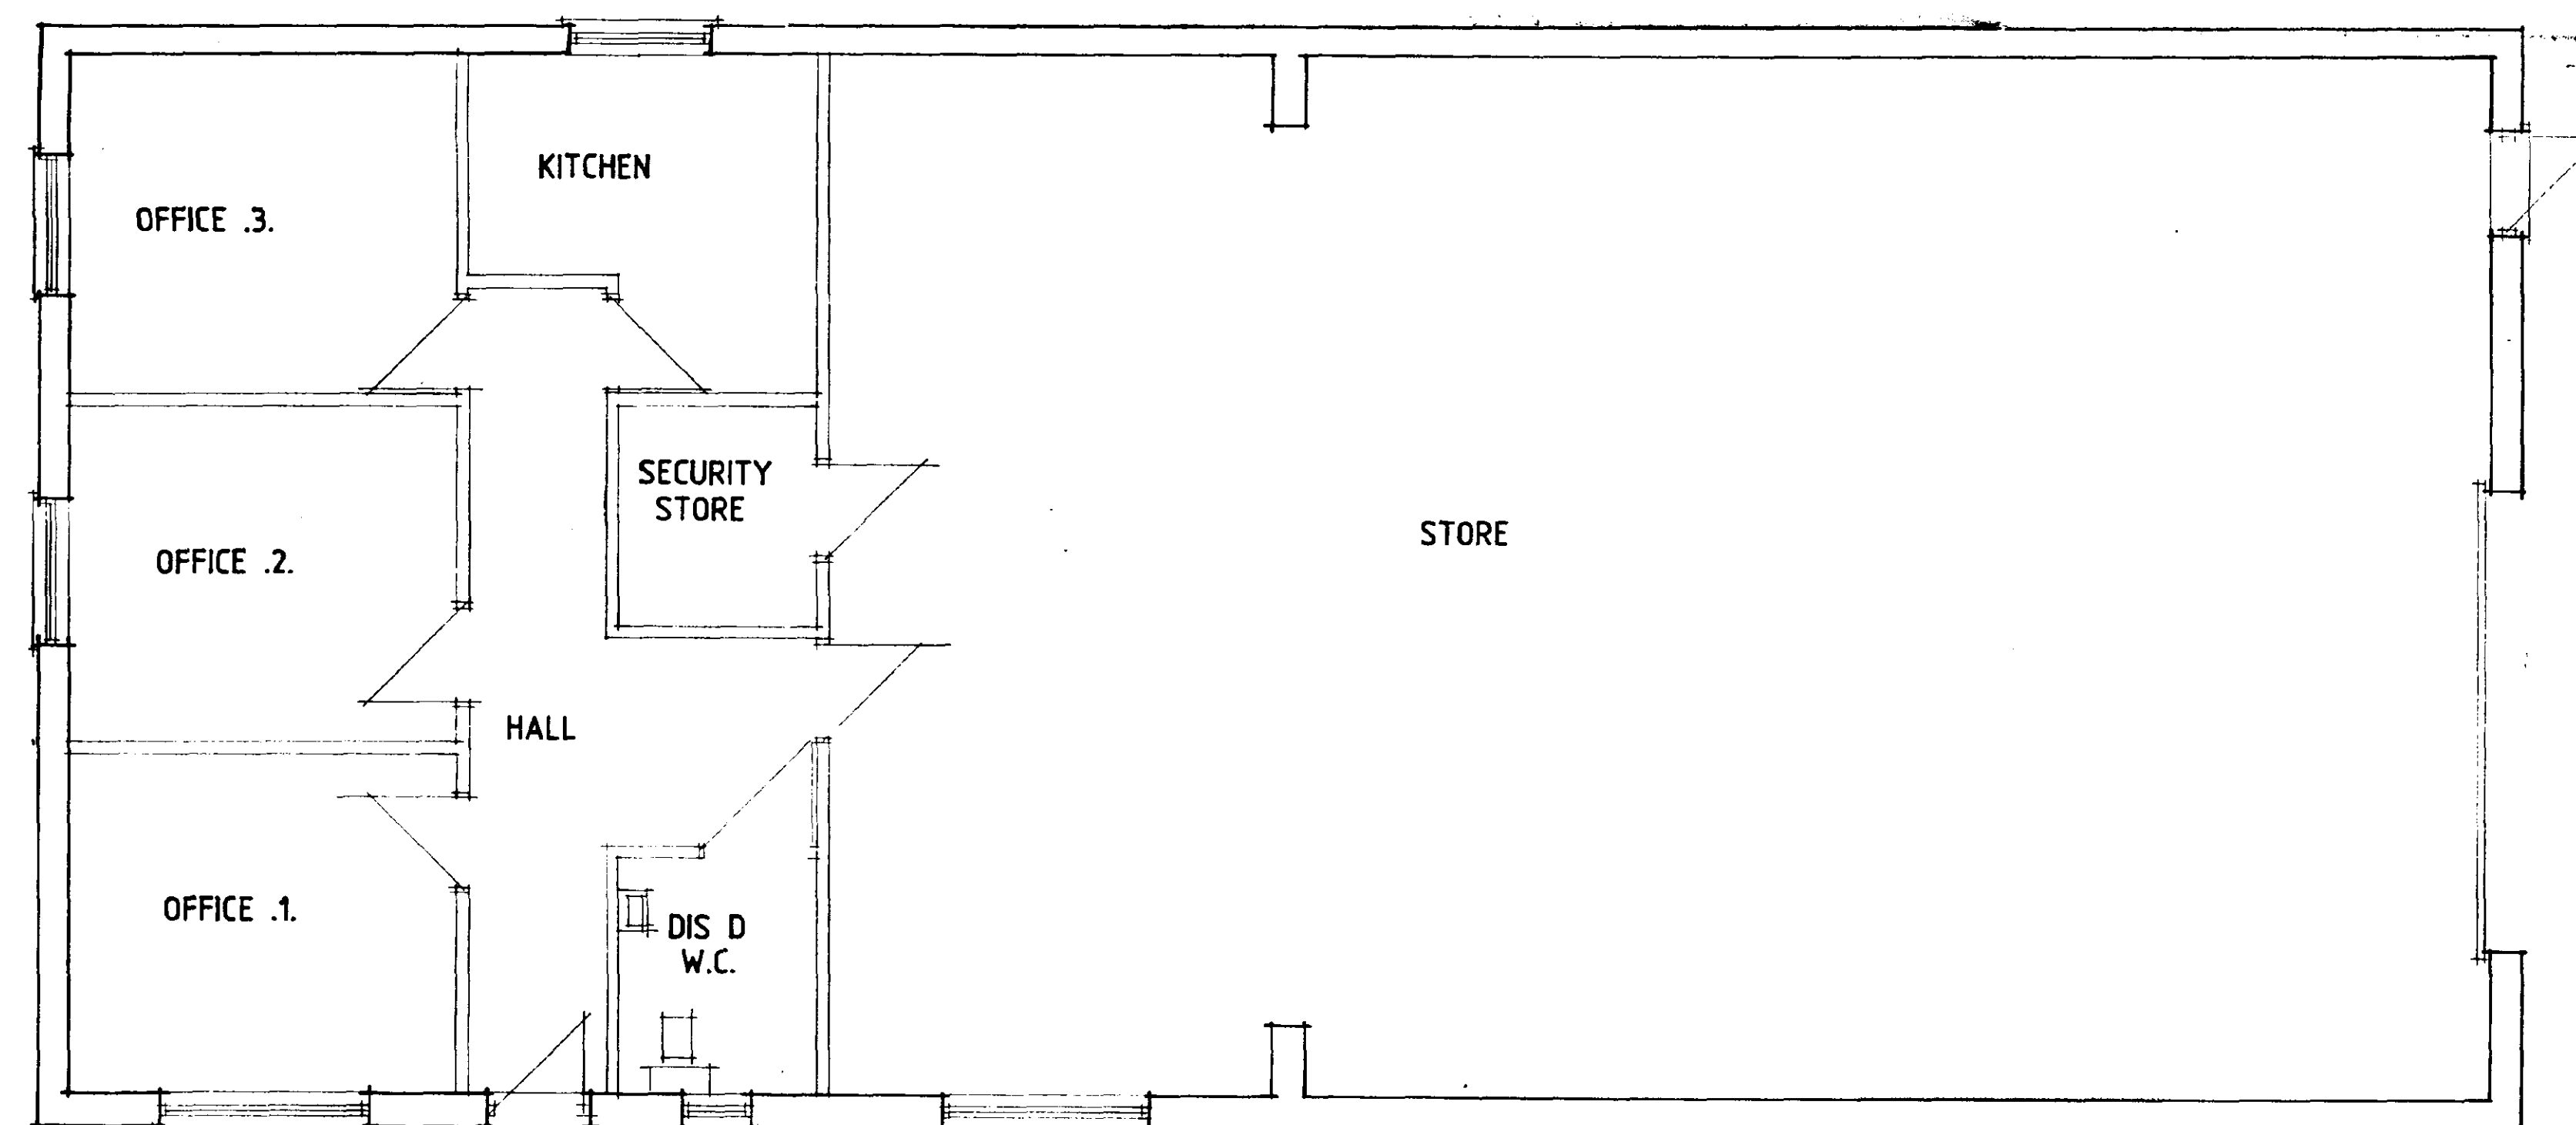

FLOOR PLAN

DESIGN Status
CONSULTANTS IN ARCHITECTURE & PLANNING

SOUTH HOLLAND DC
HOUSING & PLANNING
- 1 OCT 1999
Ref: 0989/77

DETERMINED
PLAN

PROPOSED STORAGE BUILDING
WITH OFFICES AT WELBOURN
LANE [EAST], HOLBEACH
FOR

KITCHEN PLUS

1:50 1:100 772025/5
SEPT-99 B.GILHAM.

2 Edinburgh Walk, Holbeach,
Spalding, Lincs. PE12 7AP.
Tel: 01406 424343 Fax: 01406 490702

