

MARLEY ANGLIA PLUS
SMOOTH RED TILES

IBSTOCK BRADGATE
REGAL FACING BWK

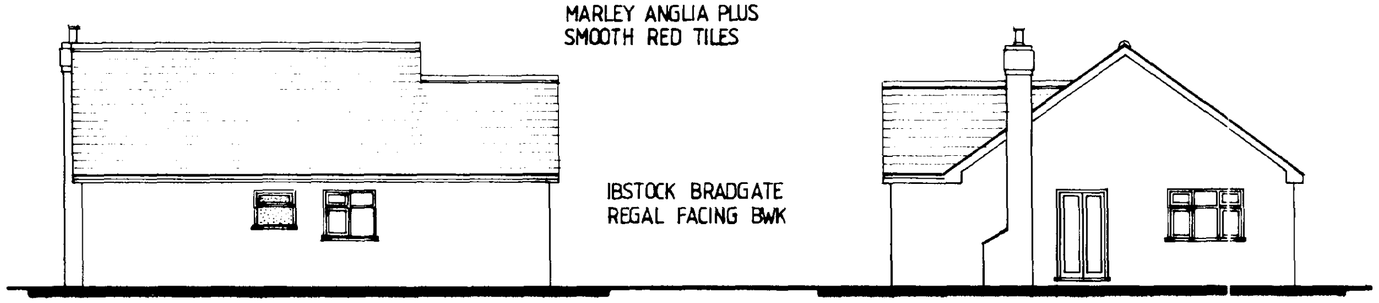

REAR ELEVATION


SIDE ELEVATION

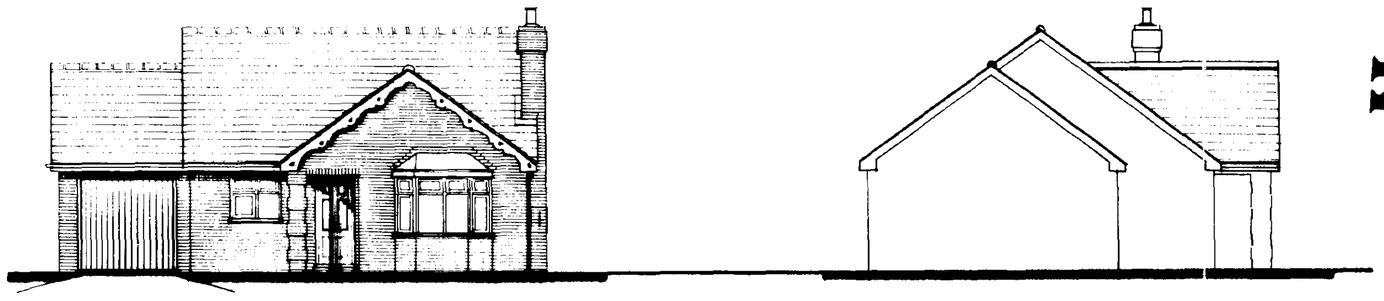

FRONT ELEVATION


SIDE ELEVATION

ELEVATIONS AND PLAN: 1:100

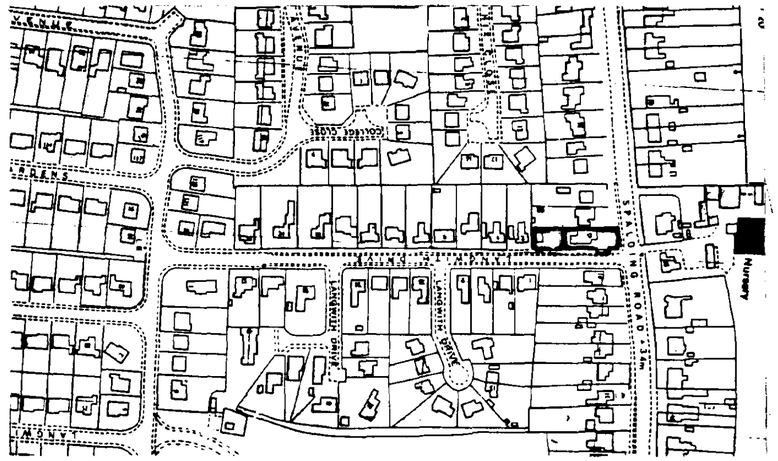


LOCATION PLAN 1:2500

PROPOSED 2 BEDROOM BUNGALOW WITH GARAGE: OFF LANGWITH DRIVE HOLBEACH.

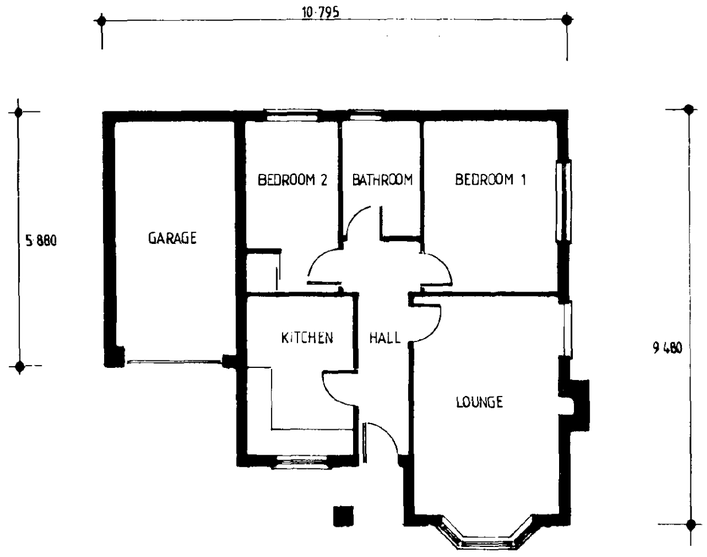

PLAN LAYOUT

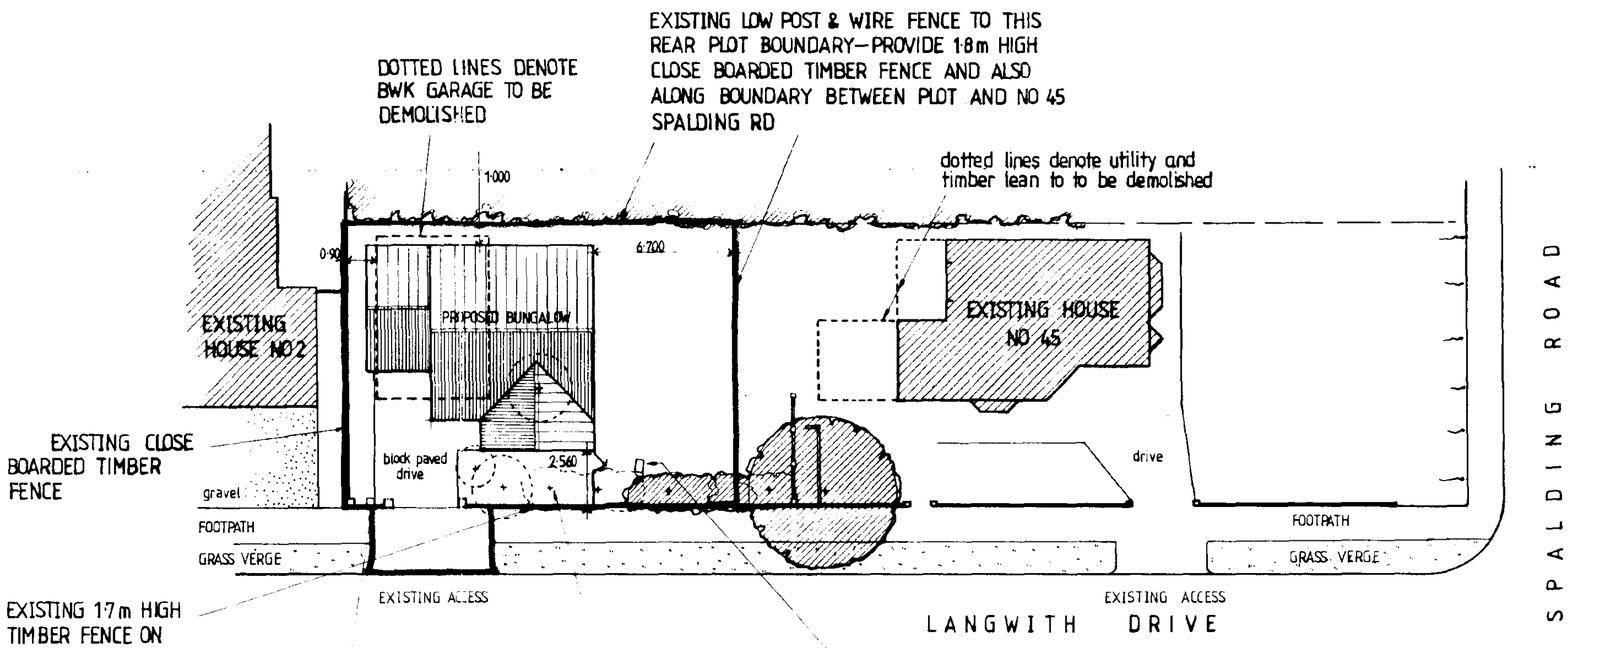

SITE PLAN 1:200

SOUTH HOLLAND DC
HOUSING & PLANNING
- 4 OCT 1999
Ref: 0994/99