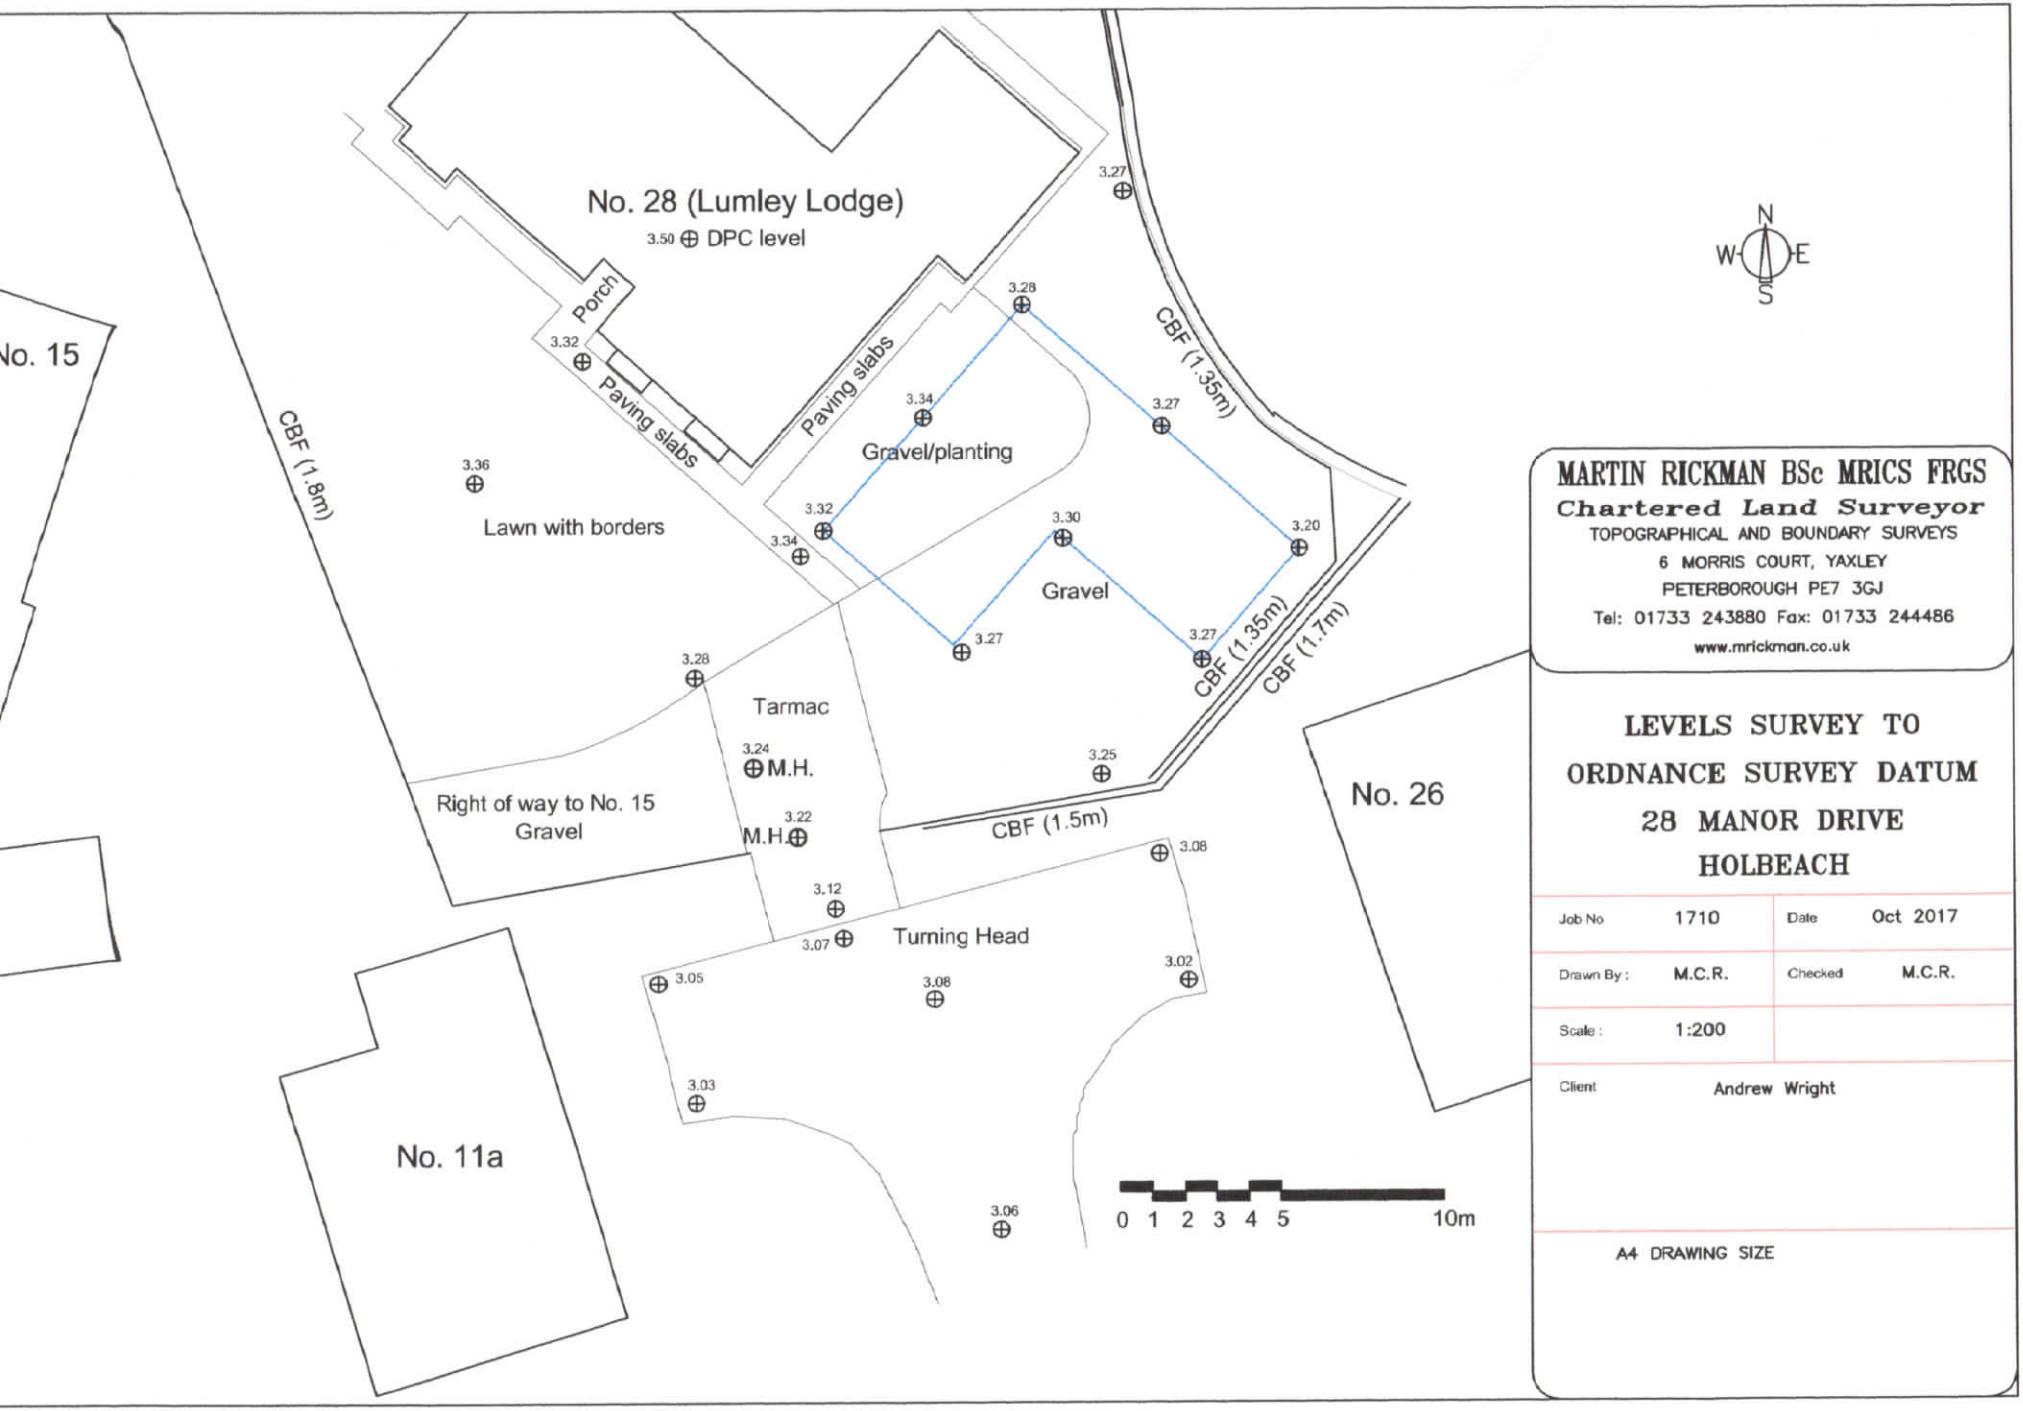



MARTIN RICKMAN BSc MRICS FRGS
Chartered Land Surveyor
TOPOGRAPHICAL AND BOUNDARY SURVEYS
6 MORRIS COURT, YAXLEY
PETERBOROUGH PE7 3GJ
Tel: 01733 243880 Fax: 01733 244486
www.mrickman.co.uk


LEVELS SURVEY TO ORDNANCE SURVEY DATUM
28 MANOR DRIVE
HOLBEACH

Job No	1710	Date	Oct 2017
Drawn By :	M.C.R.	Checked	M.C.R.
Scale :	1:200		
Client	Andrew Wright		

A4 DRAWING SIZE


Farm
Battle Fields
Distillery Farm
Town Farm
A17
Cherry Tree Lane
School
Low Lane
Cornfields
Market Rasen Way
Battlefields Lane South
University Academy Holbeach
Boston Road
Park Lane
Marshlands Drive
Fairfields

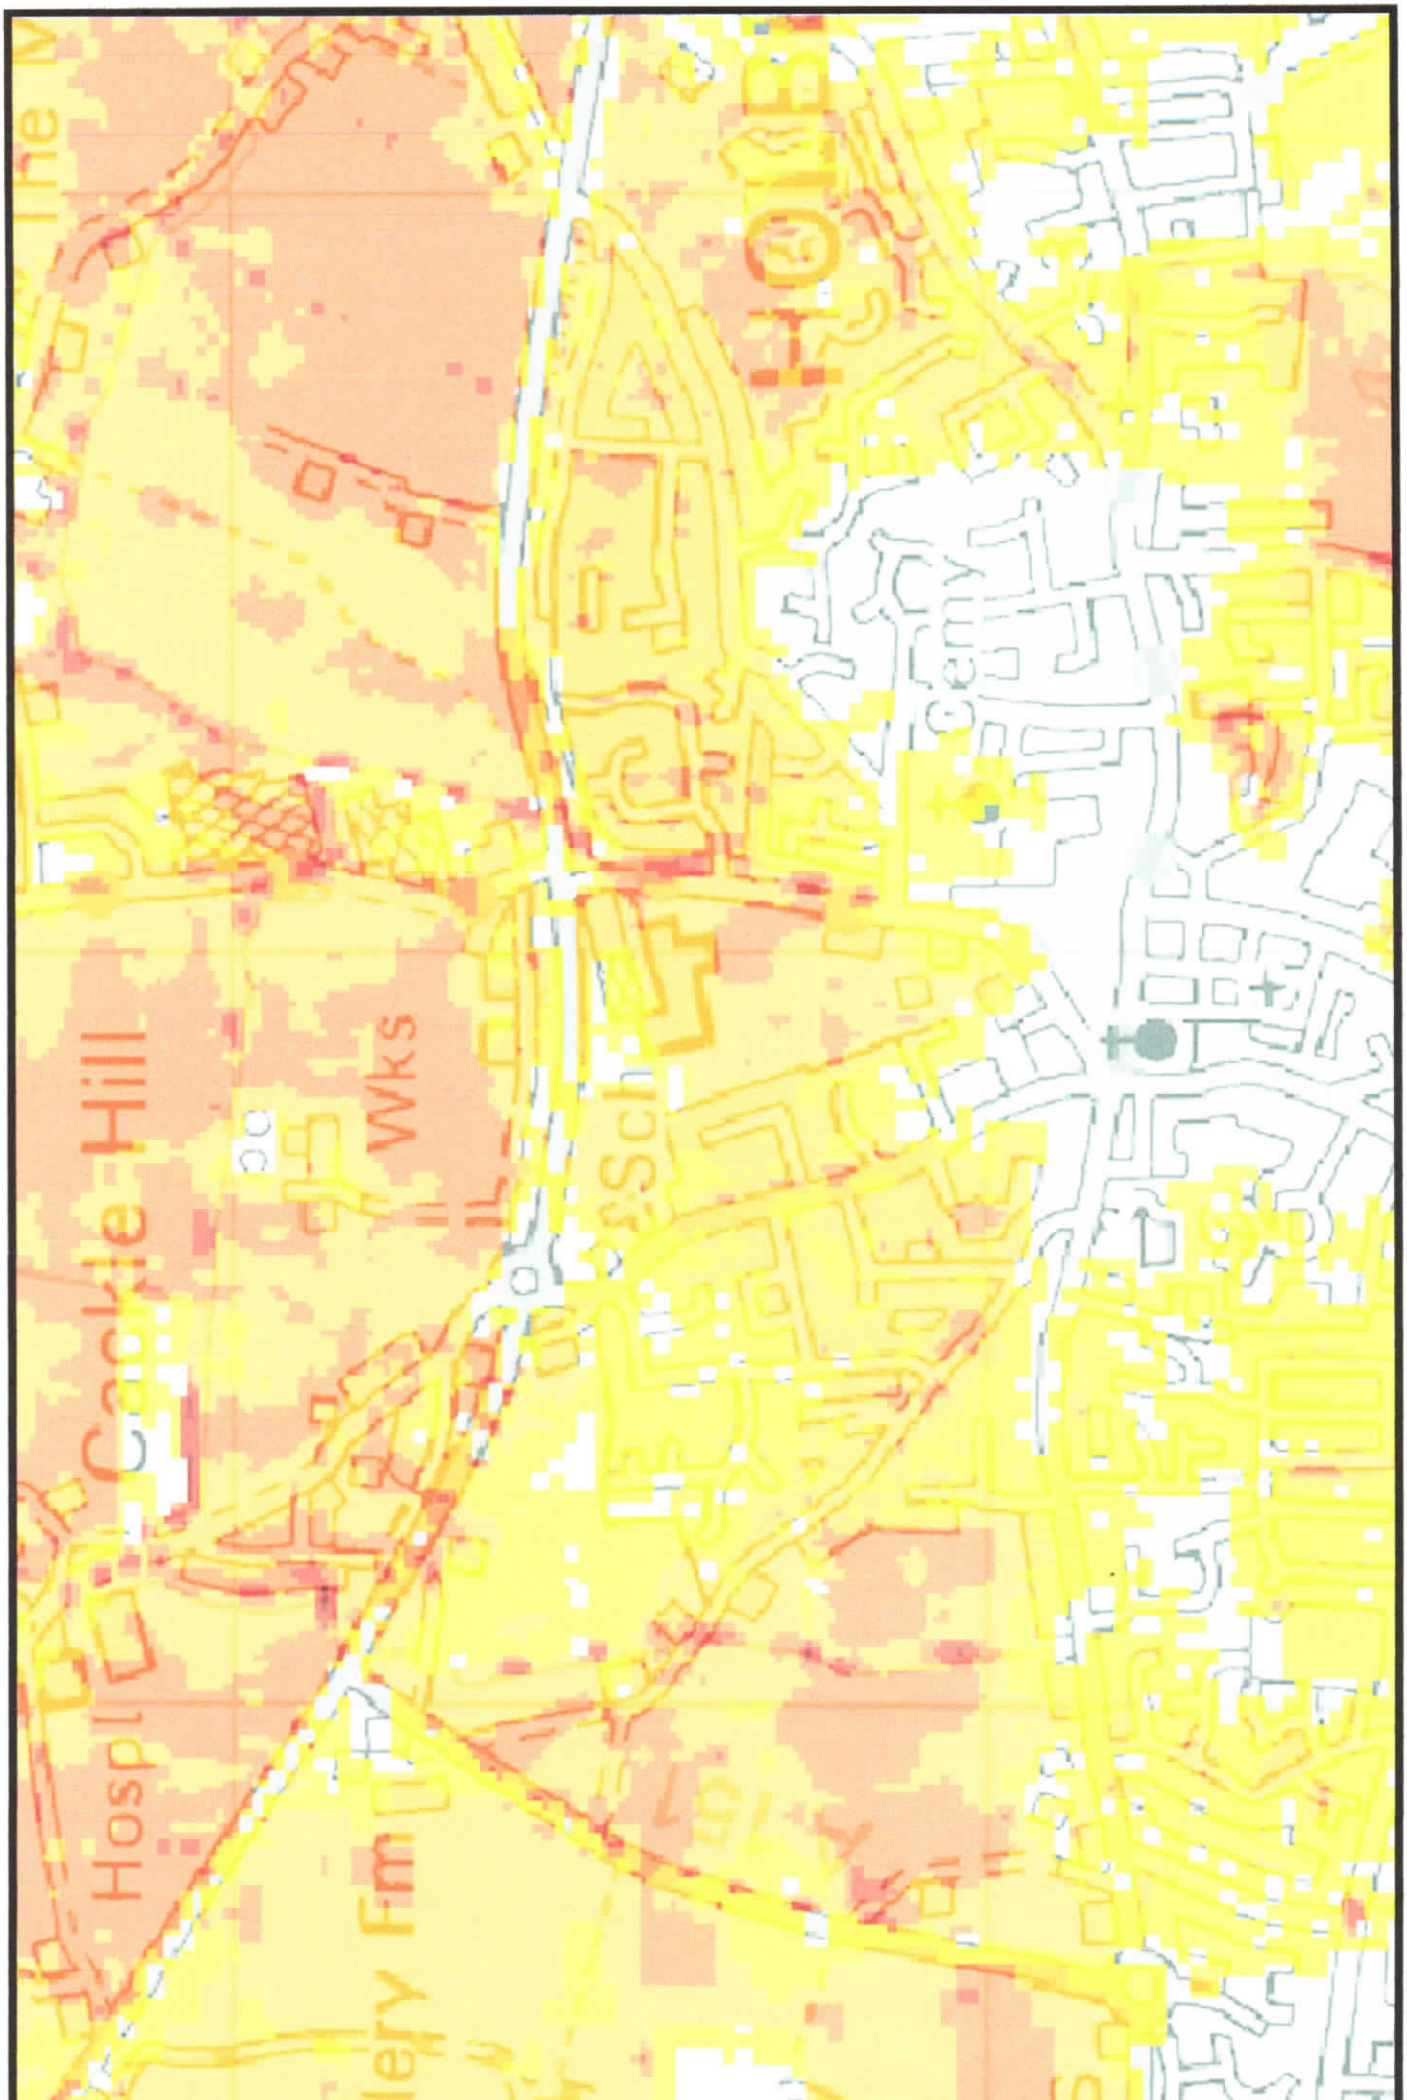
Cockle Hill
Wks
Hospl

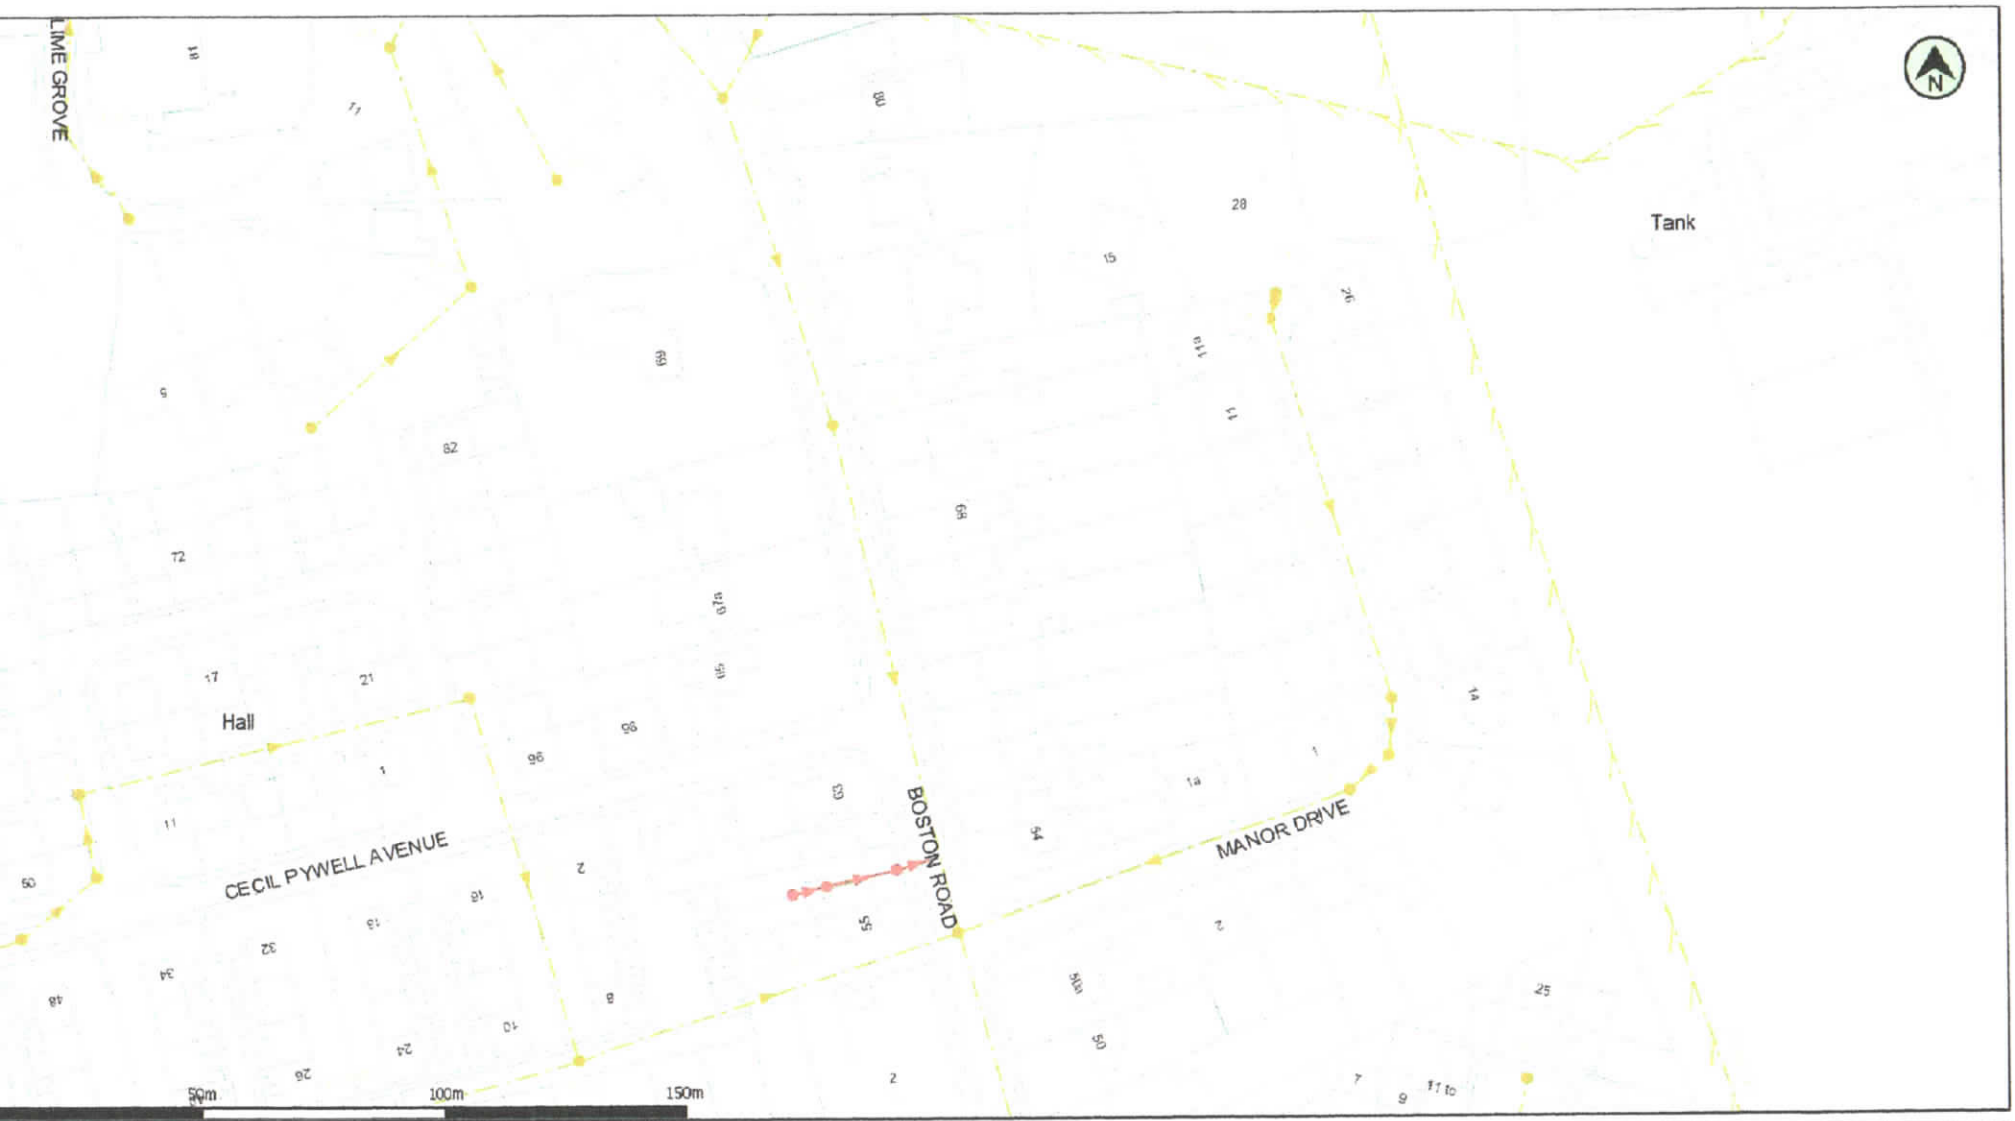

own copyright and database rights 2016 Ordnance Survey 100022432

Date: 30/09/16 Scale: 1:1515 Map Centre: 535703,325325 Data updated: 04/07/16 Wastewater Plan A4

an is provided by Anglian Water pursuant its obligations under the Water Industry Act 1991 s 198 or 199. It must be used in conjunction with any search results attached. The information plan is based on data currently recorded but position must be regarded as approximate. e pipes, private sewers and drains are generally not shown. Users of this map are strongly d to commission their own survey of the area shown on the plan before carrying out any works. tual position of all apparatus MUST be established by trial holes. No liability whatsoever, ng liability for negligence, is accepted by Anglian Water for any error or inaccuracy or omission, ng the failure to accurately record, or record at all, the location of any water main, discharge ewer or disposal main or any item of apparatus. This information is valid for the date printed. an is produced by Anglian Water Services Limited (c) Crown copyright and database rights 2016 nce Survey 100022432.This map is to be used for the purposes of viewing the location of n Water plant only. Any other uses of the map data or further copies is not permitted. This notice ntended to exclude or restrict liability for death or personal injury resulting from negligence.

- Foul Sewer
- Surface Sewer
- Combined Sewer
- Final Effluent
- Rising Main (Colour denotes effluent type)
- Private Sewer (Colour denotes effluent type)
- Decommissioned Sewer (Colour denotes effluent type)
- Outfall (Colour denotes effluent type)
- Inlet (Colour denotes effluent type)
- Manhole (Colour denotes effluent type)
- Sewage Treatment Works
- Pumping Station

bburrell@sholland.gov.uk

B09-1043-16

love every drop anglianwater


DRN206G5203
DRN206G5201
DRN206G5202
DRN206G2103
DRN206G2104
DRN206G2001
DRN206G0902
DRN206G2601
DRN206G2003
DRN206G2107
DRN206G2201
DRN206G2108
DRN206G2109
DRN206G3701
DRN206G2004
DRN206G2202
DRN206G1603
DRN206G1601
DRN206G1602
DRN206G2005
DRN206G3702
DRN206G1701
DRN206G0101
DRN206G2110
DRN206G0401
DRN206G6401
DRN206G4301
DRN206G4201
DRN206G2105
DRN206G2106
DRN206G010
Cackle Hill
Old River (Drain)
Distillery
Sewage Works
Bridge
Community Centre
haplode River)