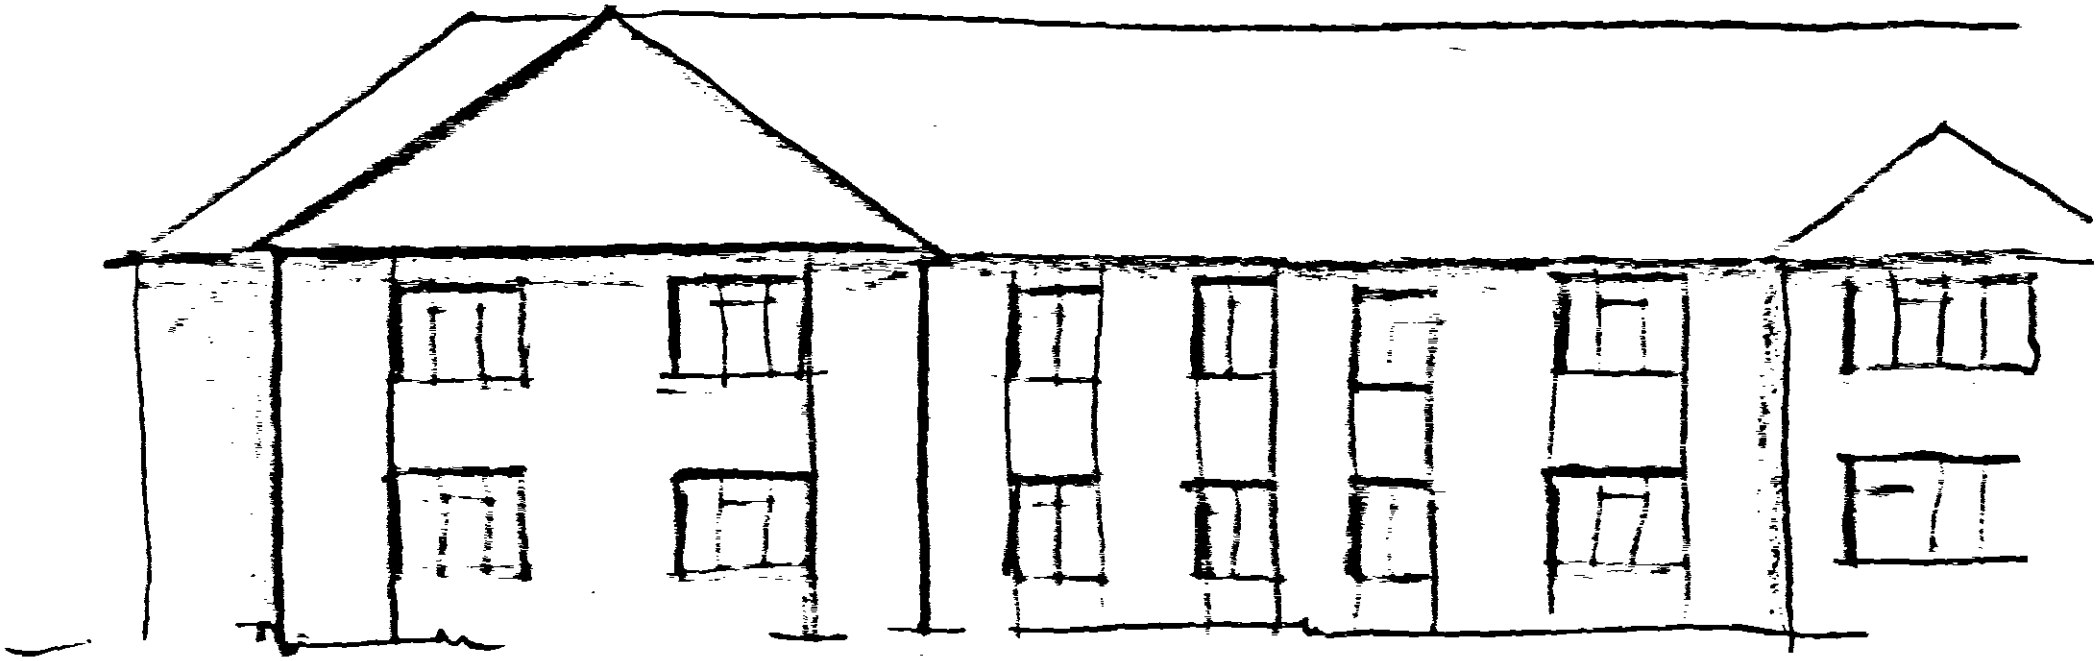


WEST ELEVATION — PART
BEECH LODGE TOLBEACH ST JOHNS

H 09 / 1001 / 03
SOUTH HOLLAND DC
29 SEPT 2003
MRW