
DETERMINED
PLAN

Planning
10 NOV 2003
Ref 1001/03

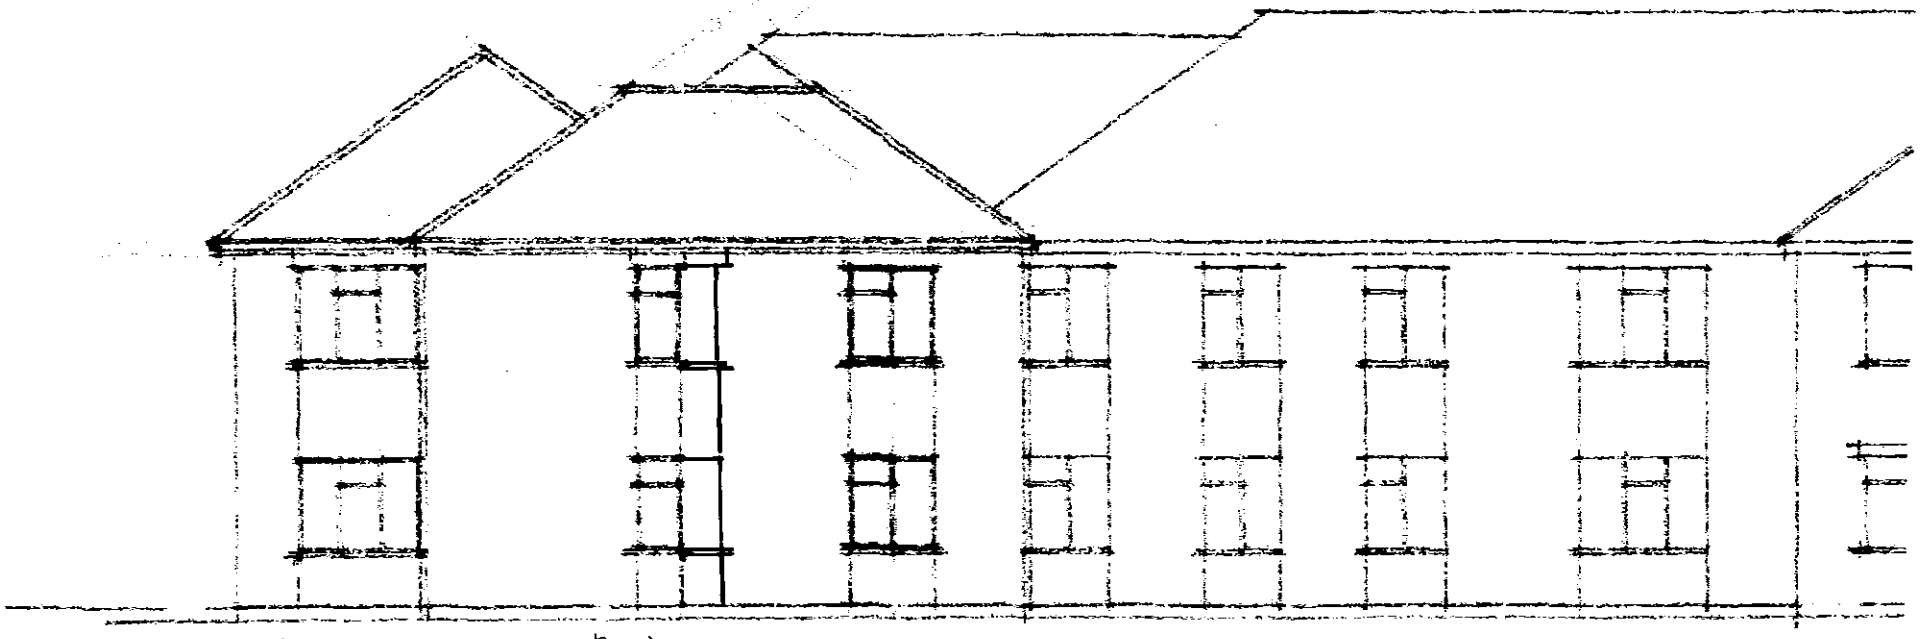

Proposed West Elevation