
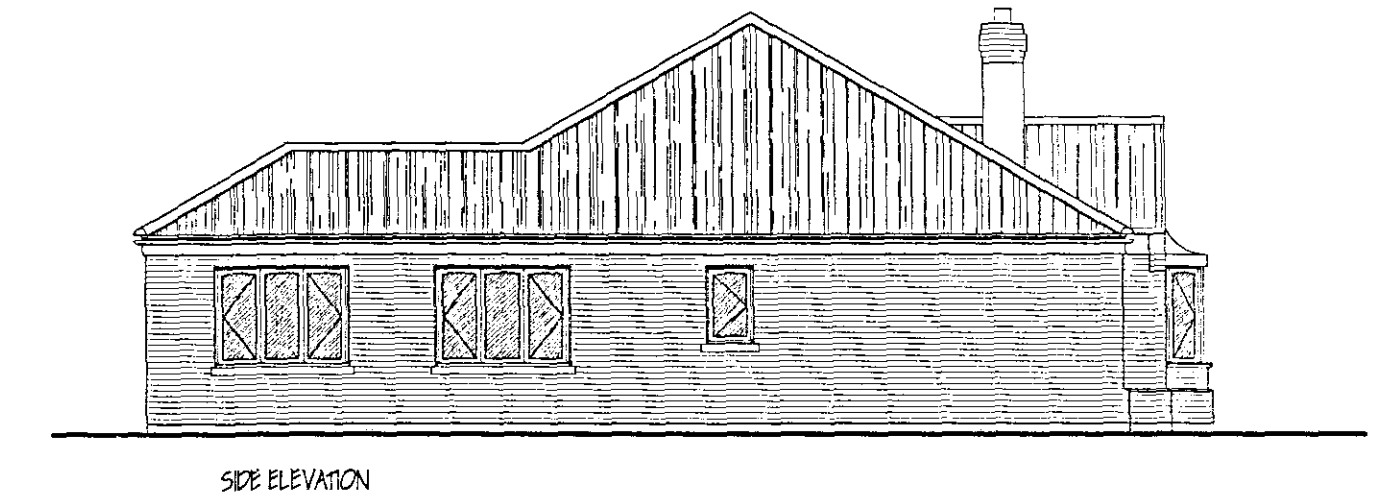
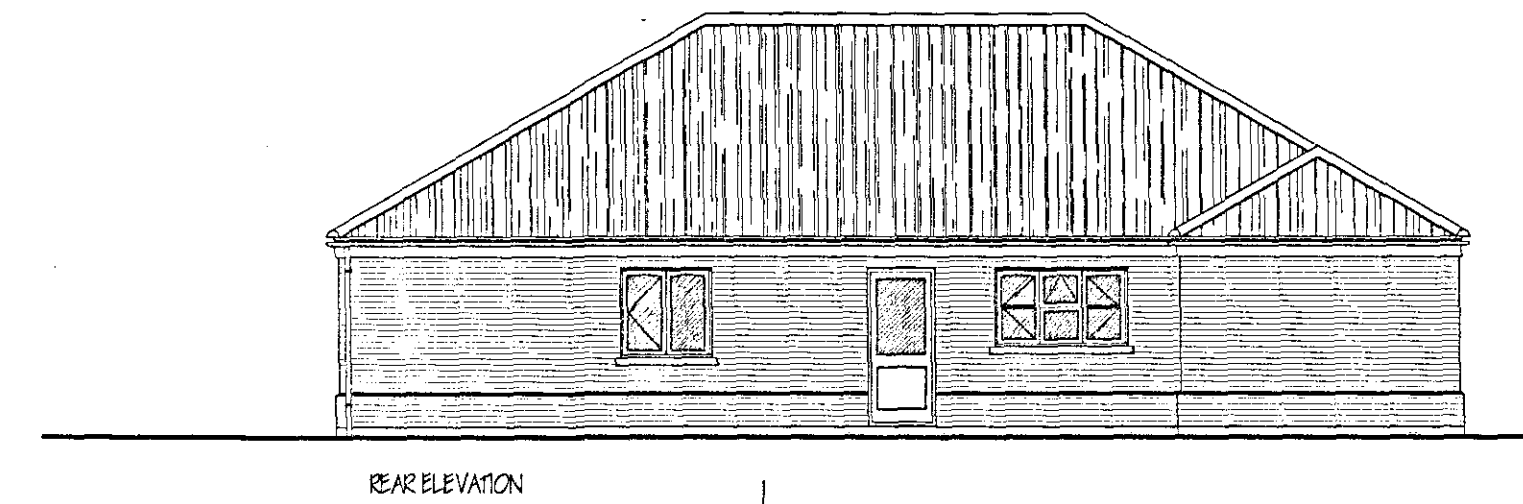
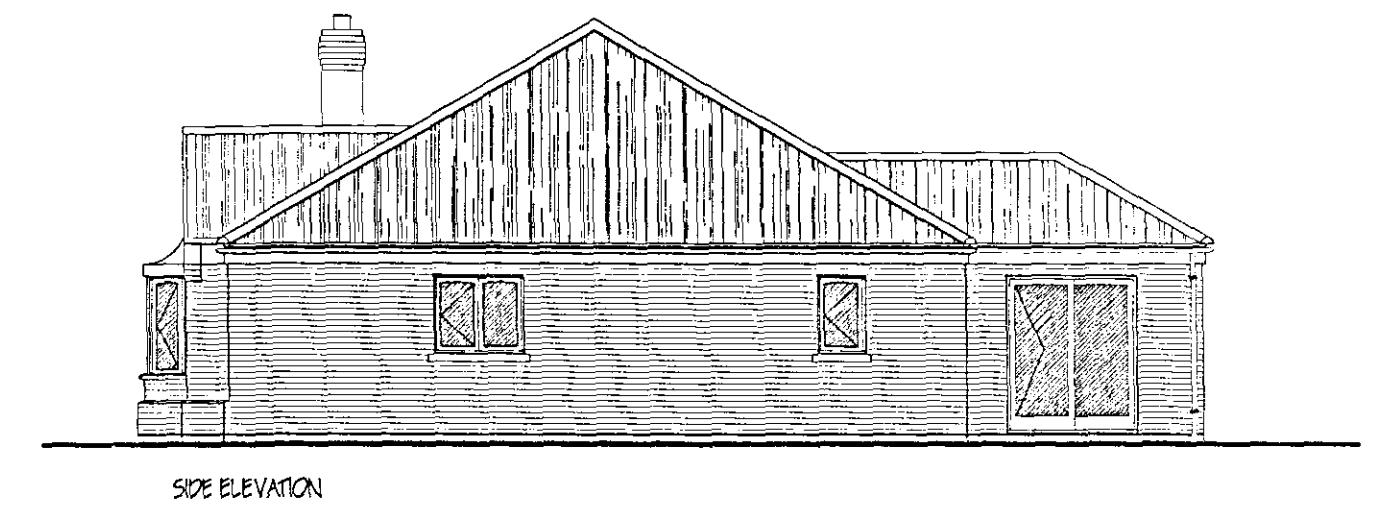
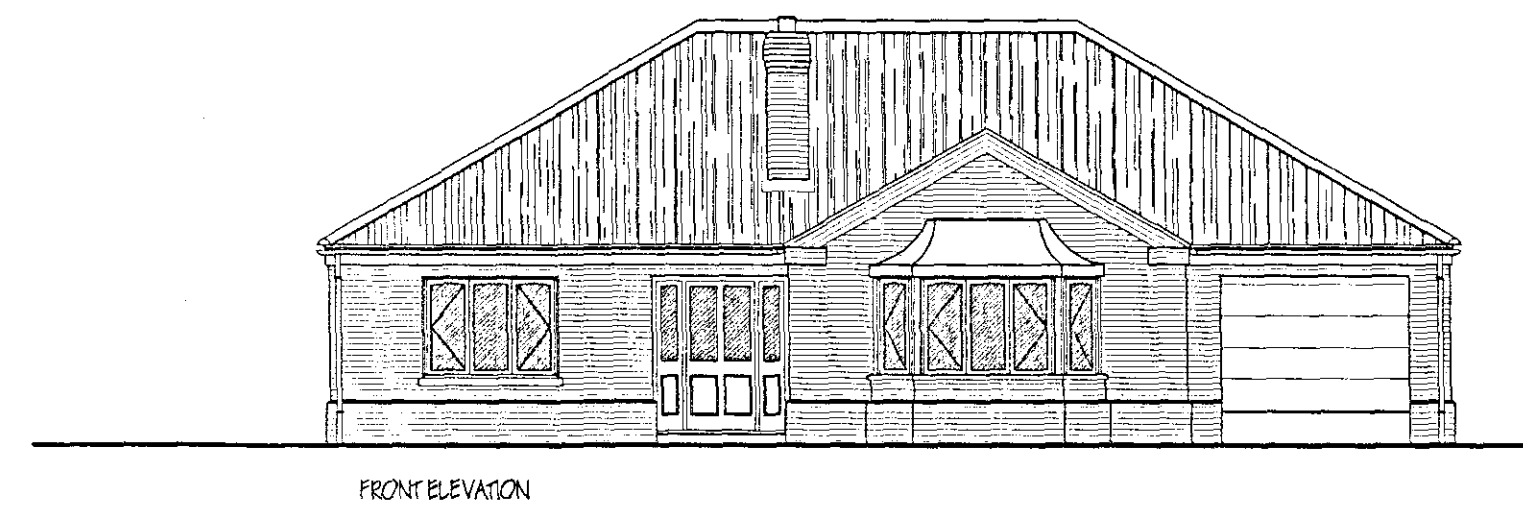


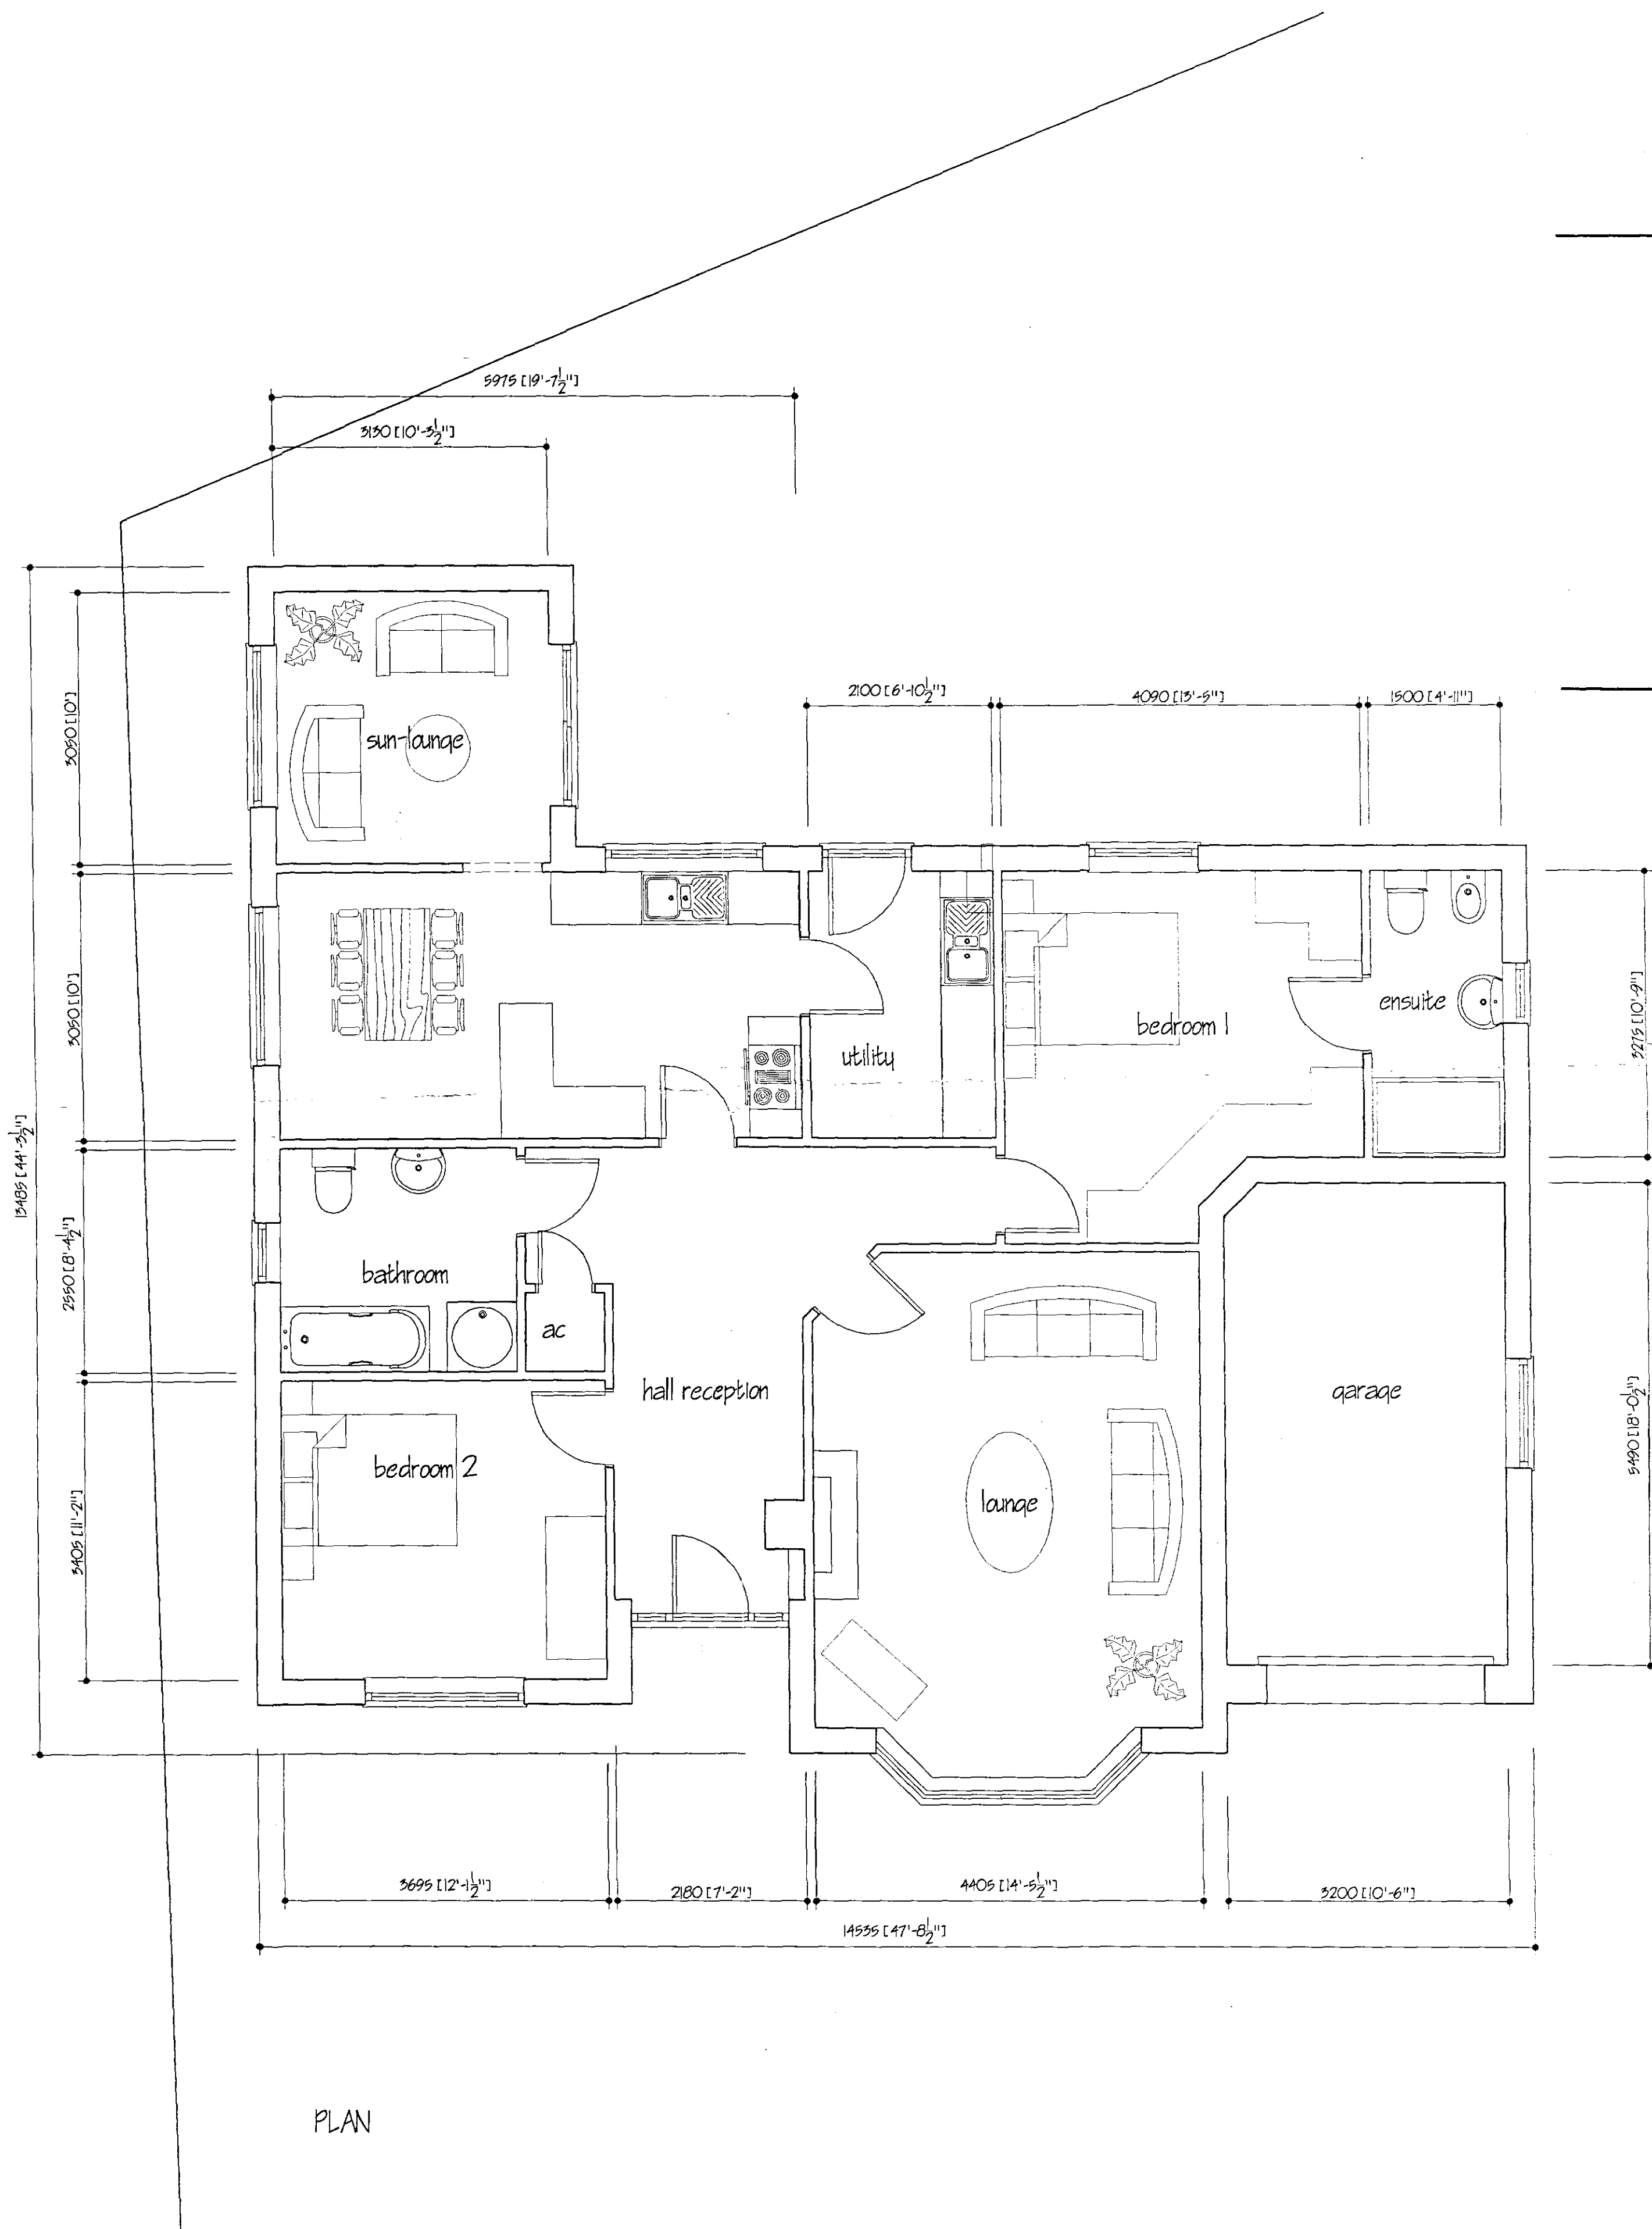

**DETERMINED
PLAN**

SHDC
Planning & Development
23 JUL 2004
Ref: 1003104

A ALTERATIONS		JULY 2004
ref	revision	date
G. R. MERCHANT I.ENG AMICE FIWO ARCHITECTURAL, STRUCTURAL AND LAND DRAINAGE CONSULTANTS Unit 4, Wrights Mews 12A Park Road, Holbeach, Spalding, Lincs. PE12 7EE Tel: 01406 490800 Fax: 01406 428744 E-Mail: G. R. Merchant @ Merchant. F9. Co. UK		
Project PROPOSED REPLACEMENT BUNGALOW AT 15 FISHPOND LANE HOLBEACH Lincs		
Client MR & MRS BLYTHE		
Drawing PLAN AND ELEVATION		
Job Ref.	Drawing No.	
954/04	01A	
Date	Drawn	
JULY 2004	JPW	
Scales 1/50 1/100		
DO NOT SCALE FROM THIS DRAWING This drawing is copyright and may not be altered, traced, photographed or used for any other purpose other than that for which it is issued. The General Contractor is to check all dimensions on site and report any discrepancies to the Architect. All details shown on this drawing including foundations are based upon typical site conditions related to the area. No responsibility can be accepted for abnormal conditions which may be discovered during construction unless reported to the Architect so that design amendments may be considered. Site soil surveys are recommended in respect of foundations to establish specific site conditions before foundation work is undertaken. This drawing is limited in the amount of information contained and does not purport to contain a full specification of the works. It is solely for the purpose of obtaining Planning / Building Regulation approval. This drawing must not be used as a contract document alone. The works will not be supervised or inspected on site by G. R. Merchant or any representative thereof. It is the client or their appointed agents responsibility to control workmanship, substitution of materials, adherence to specification, variation to contract etc.		