


PLANNING REF : H09-1003-14

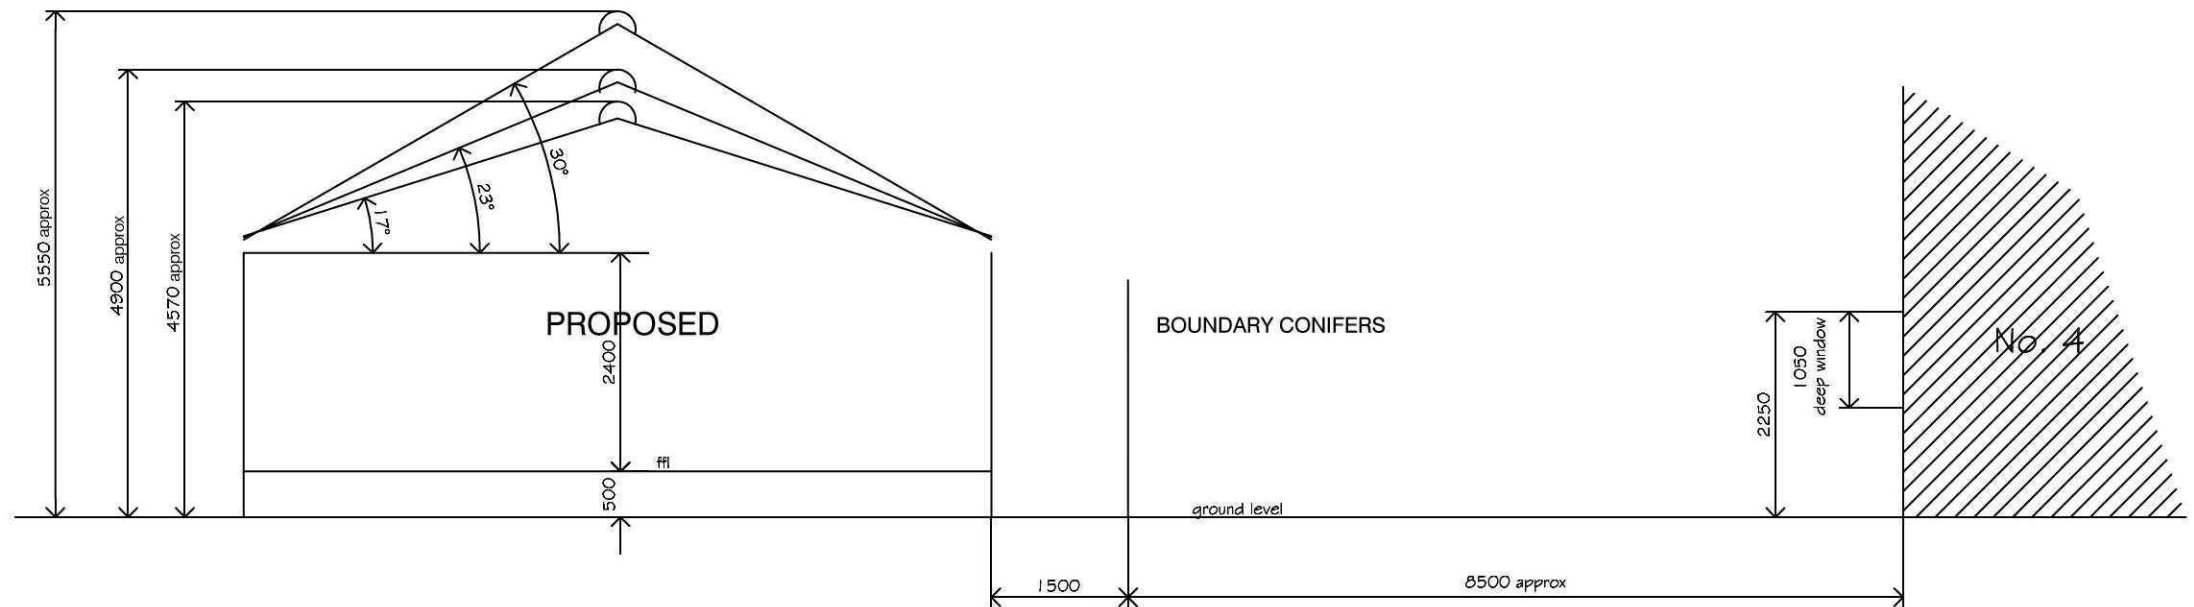

SECTION THROUGH PROPOSED BUNGALOW SHOWING VARIOUS ROOF PITCH OPTIONS

Residential development - proposed building plot for bungalow and access @ 6 Welbourne Lane North Holbeach Spalding Lincs PE12 8AE

Prepared for :

Mr & Mrs B. & J. A. Seymour

'Chilwall'

Churchgate

Whaplode

Spalding

Lincs

PE12 6TA