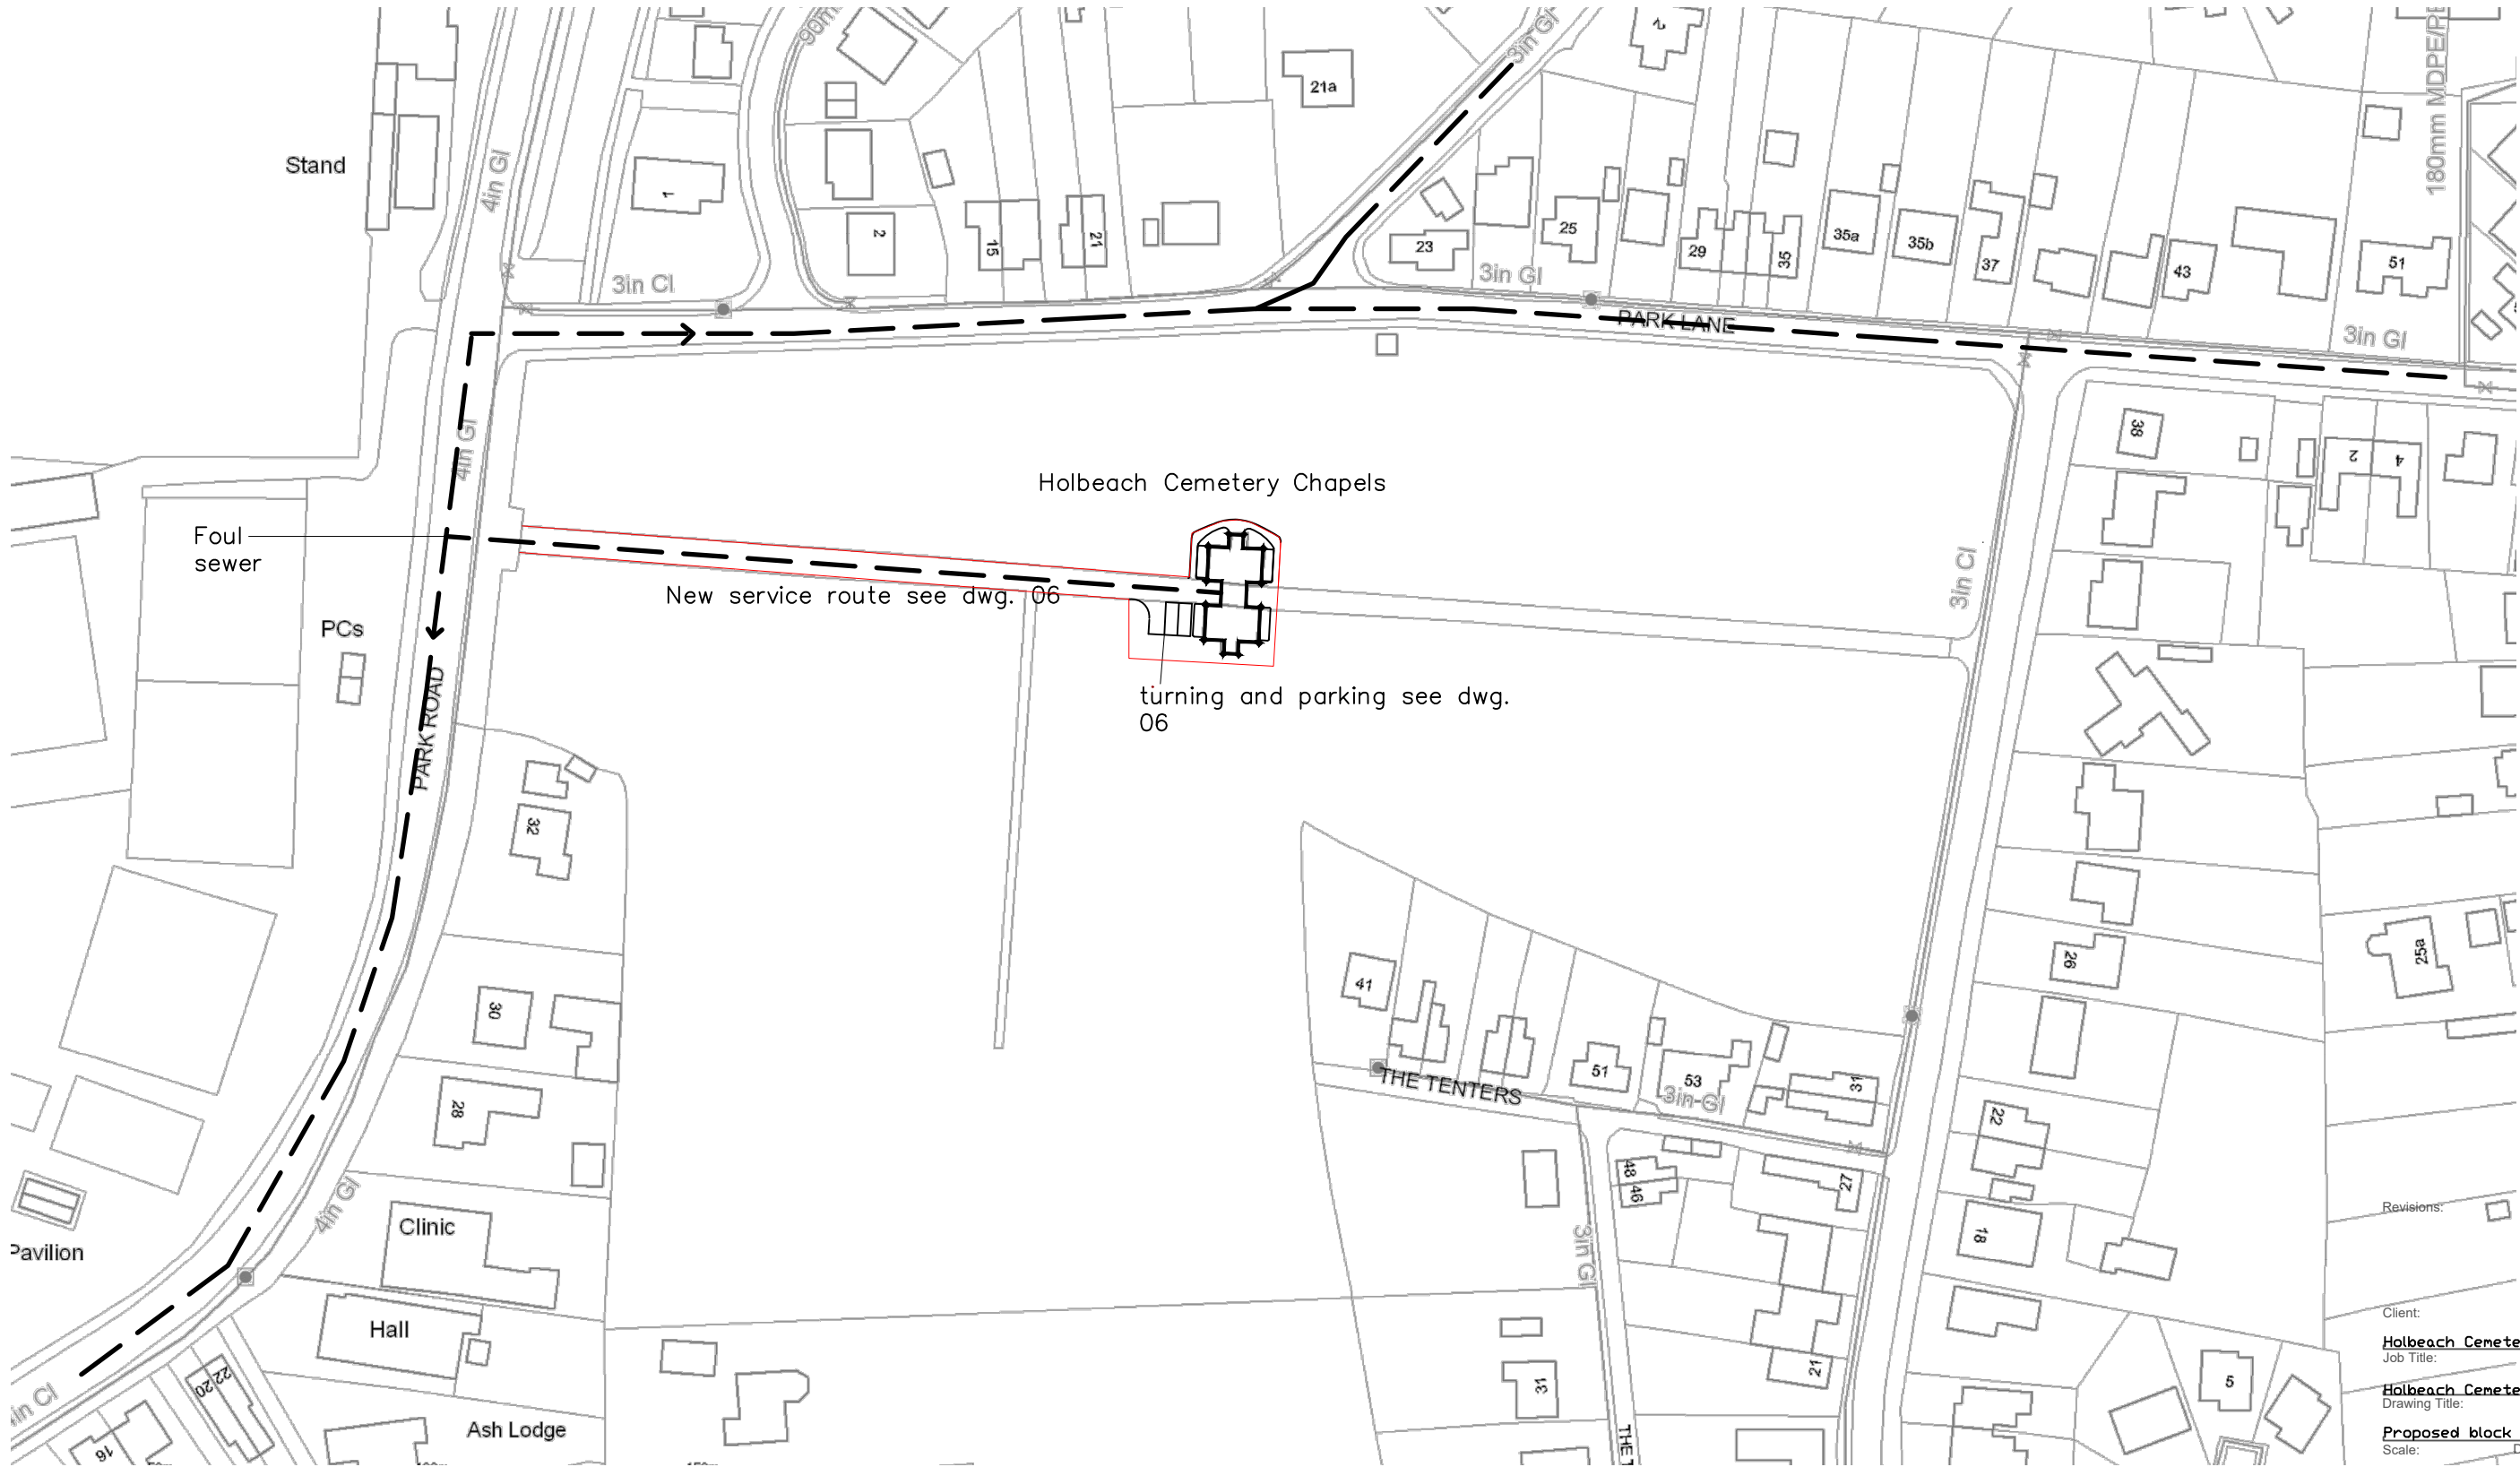


Revisions:

Client: Holbeach Cemetery Chapels Ltd
Job Title: _____

Drawing Title: Holbeach Cemetery Chapels
Drawing Title: _____

Scale: 1:1250 @ A3 Drawn By: LS Date: Sept 2019
Job Number: 4645/3 Drawing Number: 05A

whitworth

Chartered Architects & Chartered Building Surveyors
18 Hatter Street, Bury St Edmunds, Suffolk, IP33 1NE
01284 760421 info@whitworth.co.uk www.whitworth.co.uk

NOTE:
Do not scale from this drawing. Confirm all dimensions on site. Refer any discrepancies to the Architect before work is put in hand. Read this drawing in conjunction with the relevant sections of the specification, schedule of works and other drawings.

This drawing is copyright of whitworth.