


J. Tennant
1921

add in
21

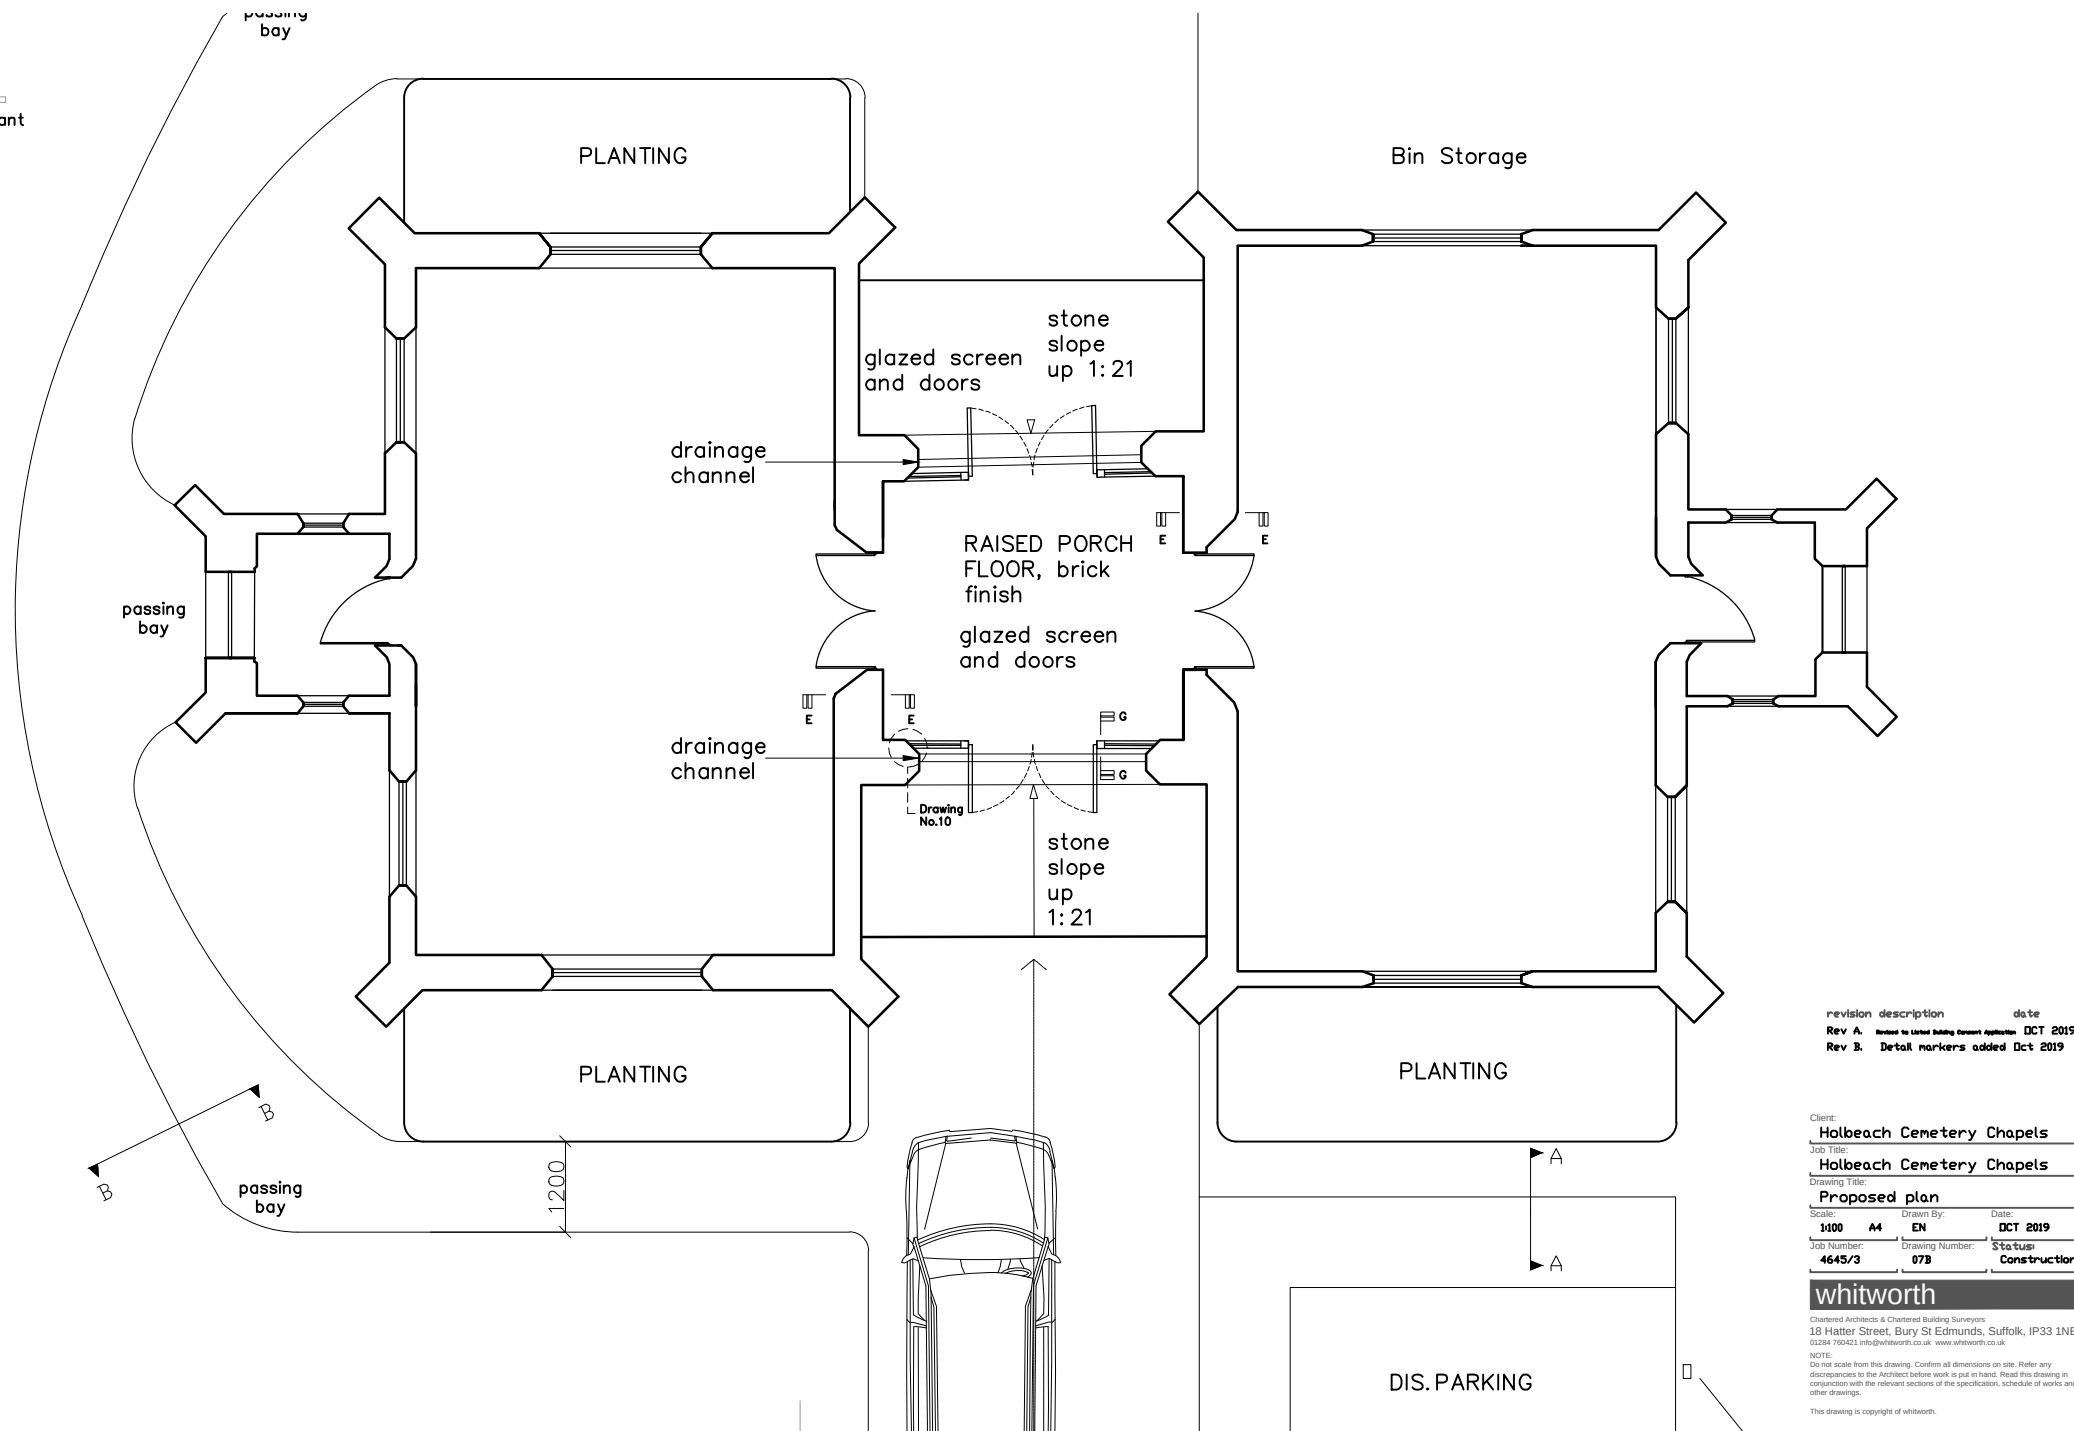

revision	description	date
Rev A.	Revised to United Building Current Application	DCT 2015
Rev B.	Detail markers added	Oct 2019

Client:
Holbeach Cemetery Chapels
Job Title:
Holbeach Cemetery Chapels

Drawing Title:
Proposed plan
Scale: 1000 A4 EN Date: DCT 2019
Job Number: 4645/3 Drawing Number: 078 Status: Constructor

whitworth

Chartered Architects & Chartered Building Surveyors
18 Hatter Street, Bury St Edmunds, Suffolk, IP33 1NE
01284 760421 info@whitworth.co.uk www.whitworth.co.uk

NOTE:
Do not scale from this drawing. Confirm all dimensions on site. Refer any discrepancies to the Architect before work is put in hand. Read this drawing in conjunction with the relevant sections of the specification, schedule of works and other drawings.

This drawing is copyright of whitworth.