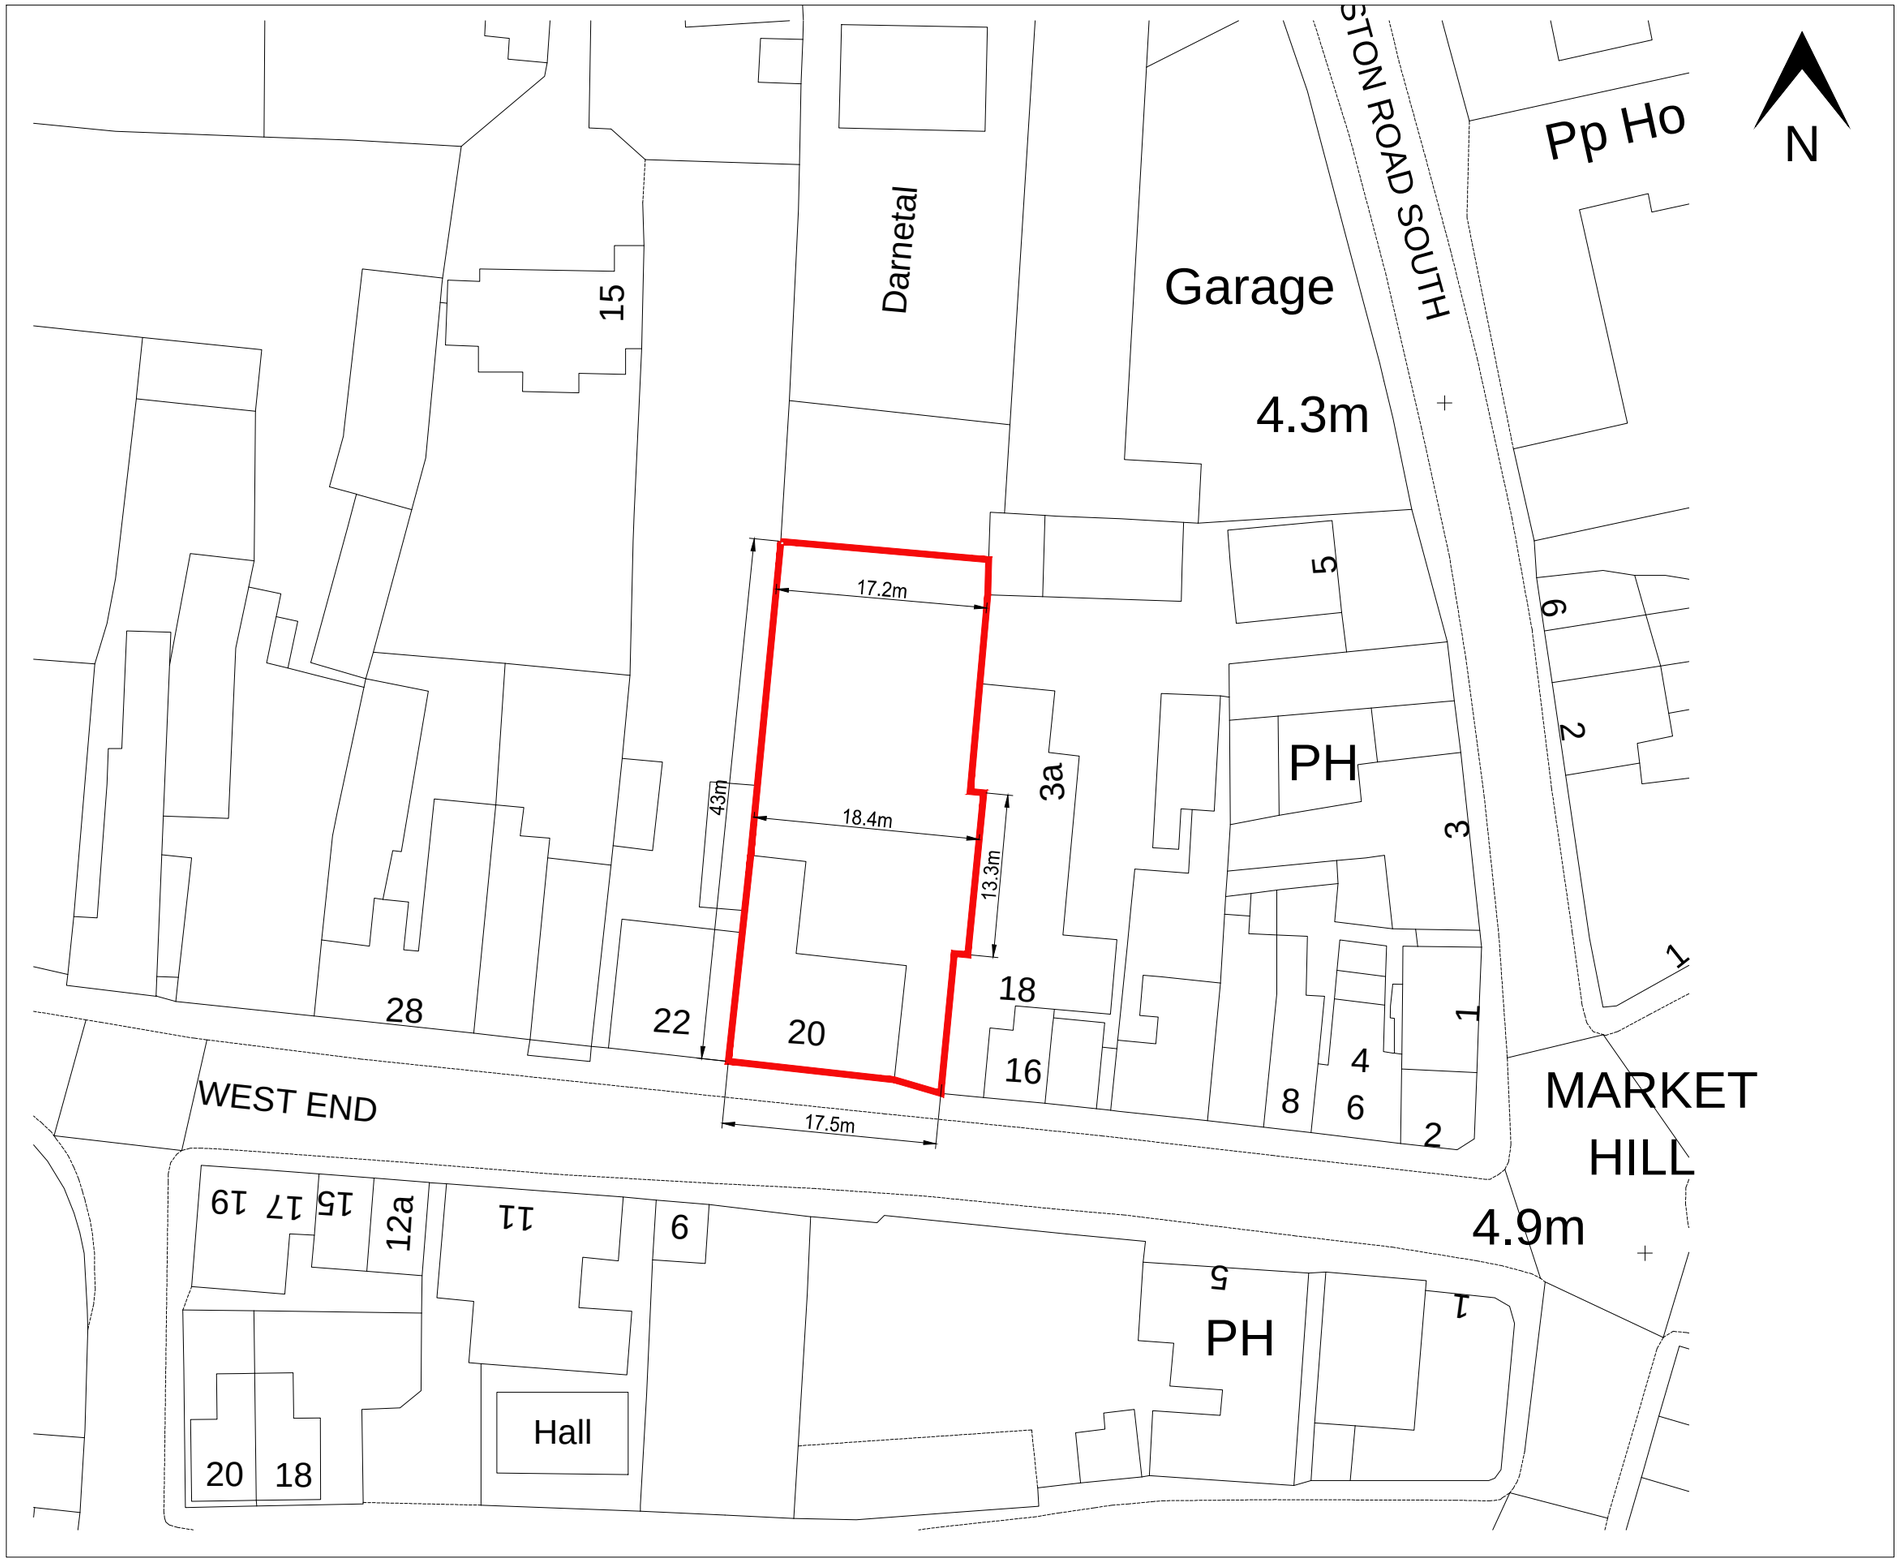


THIS DRAWING IS FOR THE PURPOSE OF OBTAINING PLANNING PERMISSION ONLY

Reproduced from Ordnance Survey Map with the permission of the controller of HM Stationery Office.
Crown Copyright reserved
Robert Doughty Consultancy Licence No. AR 100010613

0 5 10 15 20 25m

Rev.	By	Notes	Date

rdc
Robert Doughty Consultancy
32 High Street, Helpringham
© Sleaford, Lincolnshire NG34 ORA
Tel: 01529 421646
Fax: 01529 421358
Email: admin@rdc-landplan.co.uk
Web: www.rdc-landplan.co.uk

Client: South Lincs Vet Group

Project: Change of use to Veterinary Surgery

Drawing title: Block Plan

Drawing No.	Rev.	Drawn
1183-03-BP01		WW

Scale	Date	Checked
1:500@A3	08/07/15	RJCD

All measurements should be checked against on site conditions and any discrepancies should be brought to the attention of the Robert Doughty Consultancy.