
THIS DRAWING IS FOR THE PURPOSE OF OBTAINING PLANNING PERMISSION ONLY

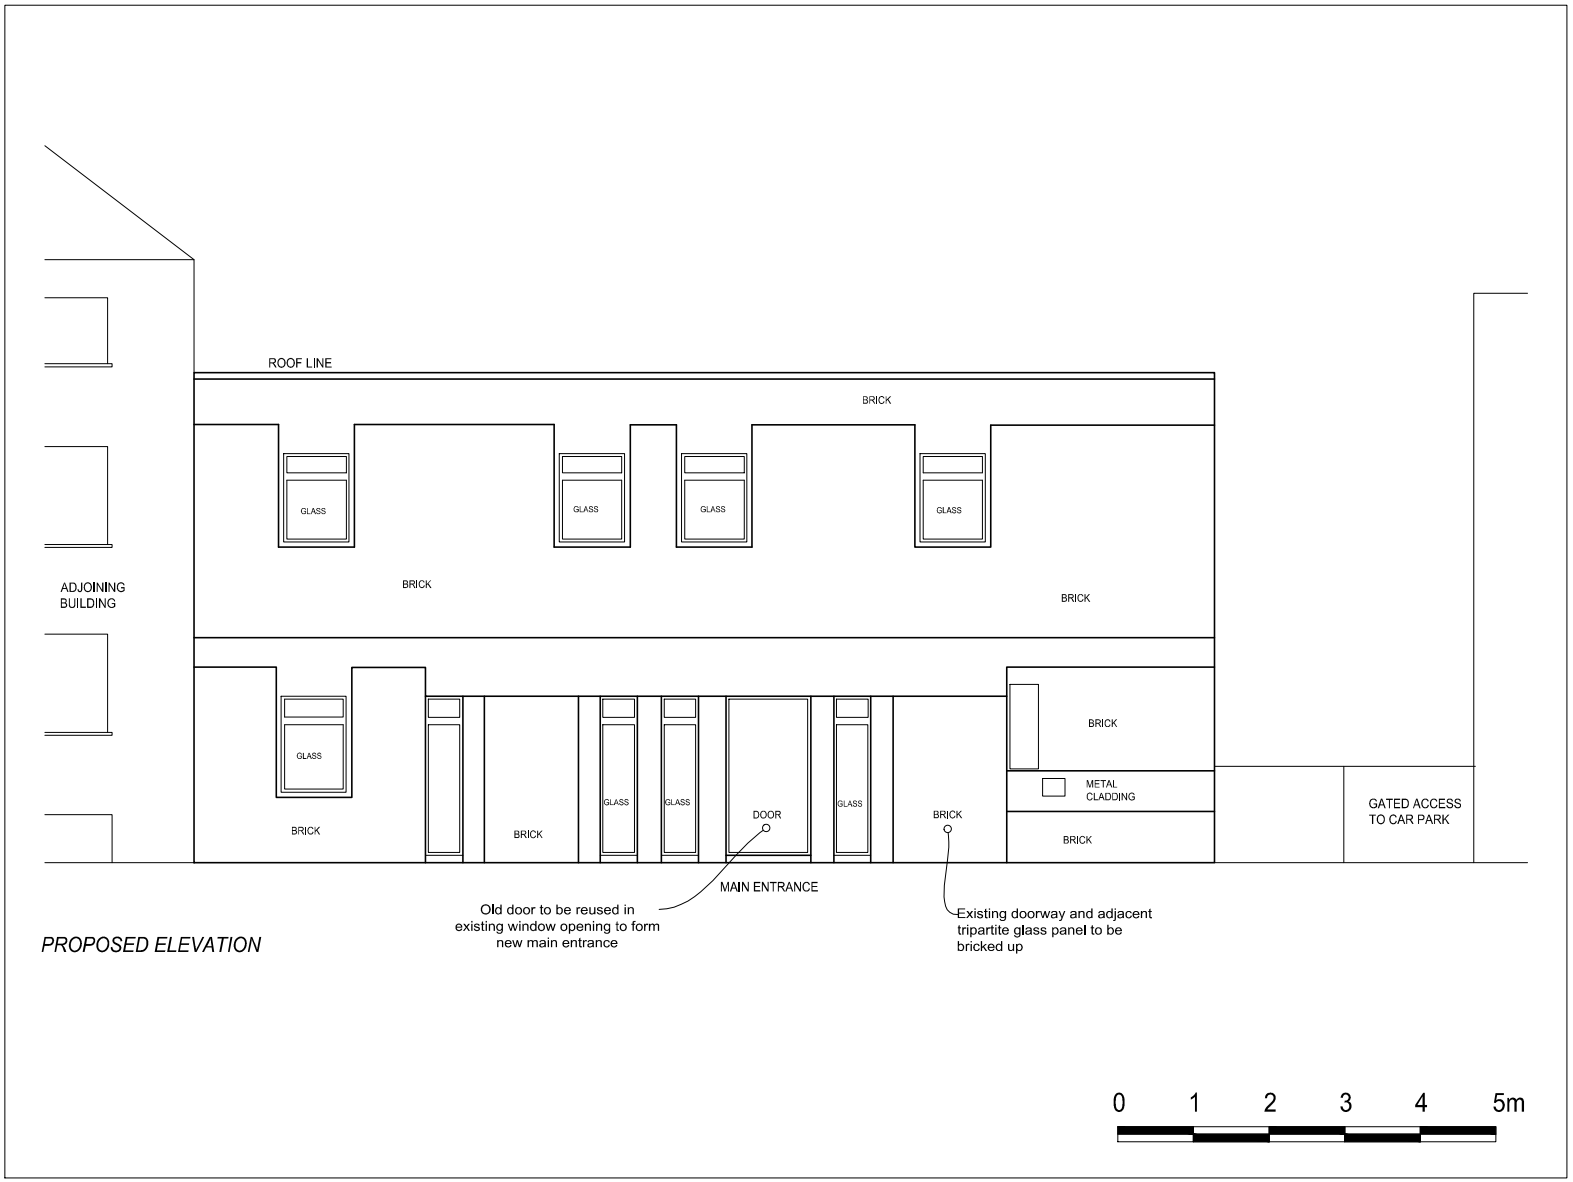

PROPOSED ELEVATION

Rev.	By	Notes	Date

rdc Robert Doughty Consultancy

© 32 High Street, Helpringham Sleaford, Lincolnshire NG34 ORA

Tel: 01529 421646
Fax: 01529 421358
Email: admin@rdc-landplan.co.uk
Web: www.rdc-landplan.co.uk

Client: South Lincs Vet Group

Project: Change of use to Veterinary Surgery

Drawing title: Proposed Elevations

Drawing No.	Rev.	Drawn
1183-03-03		WW

Scale	Date	Checked
1:100@A4	12/10/15	LMS

All measurements should be checked against on site conditions and any discrepancies should be brought to the attention of the Robert Doughty Consultancy.