Location Plan - Scale 1:250

Location plan reproduced from the Ordnance Survey South Holland District Map with the permission of the controller of Her Majesty's Stationery Office.
Crown Copyright reserved.

OS Licence No. 10001821[illegible]

OS Sheet No. TF3425NE

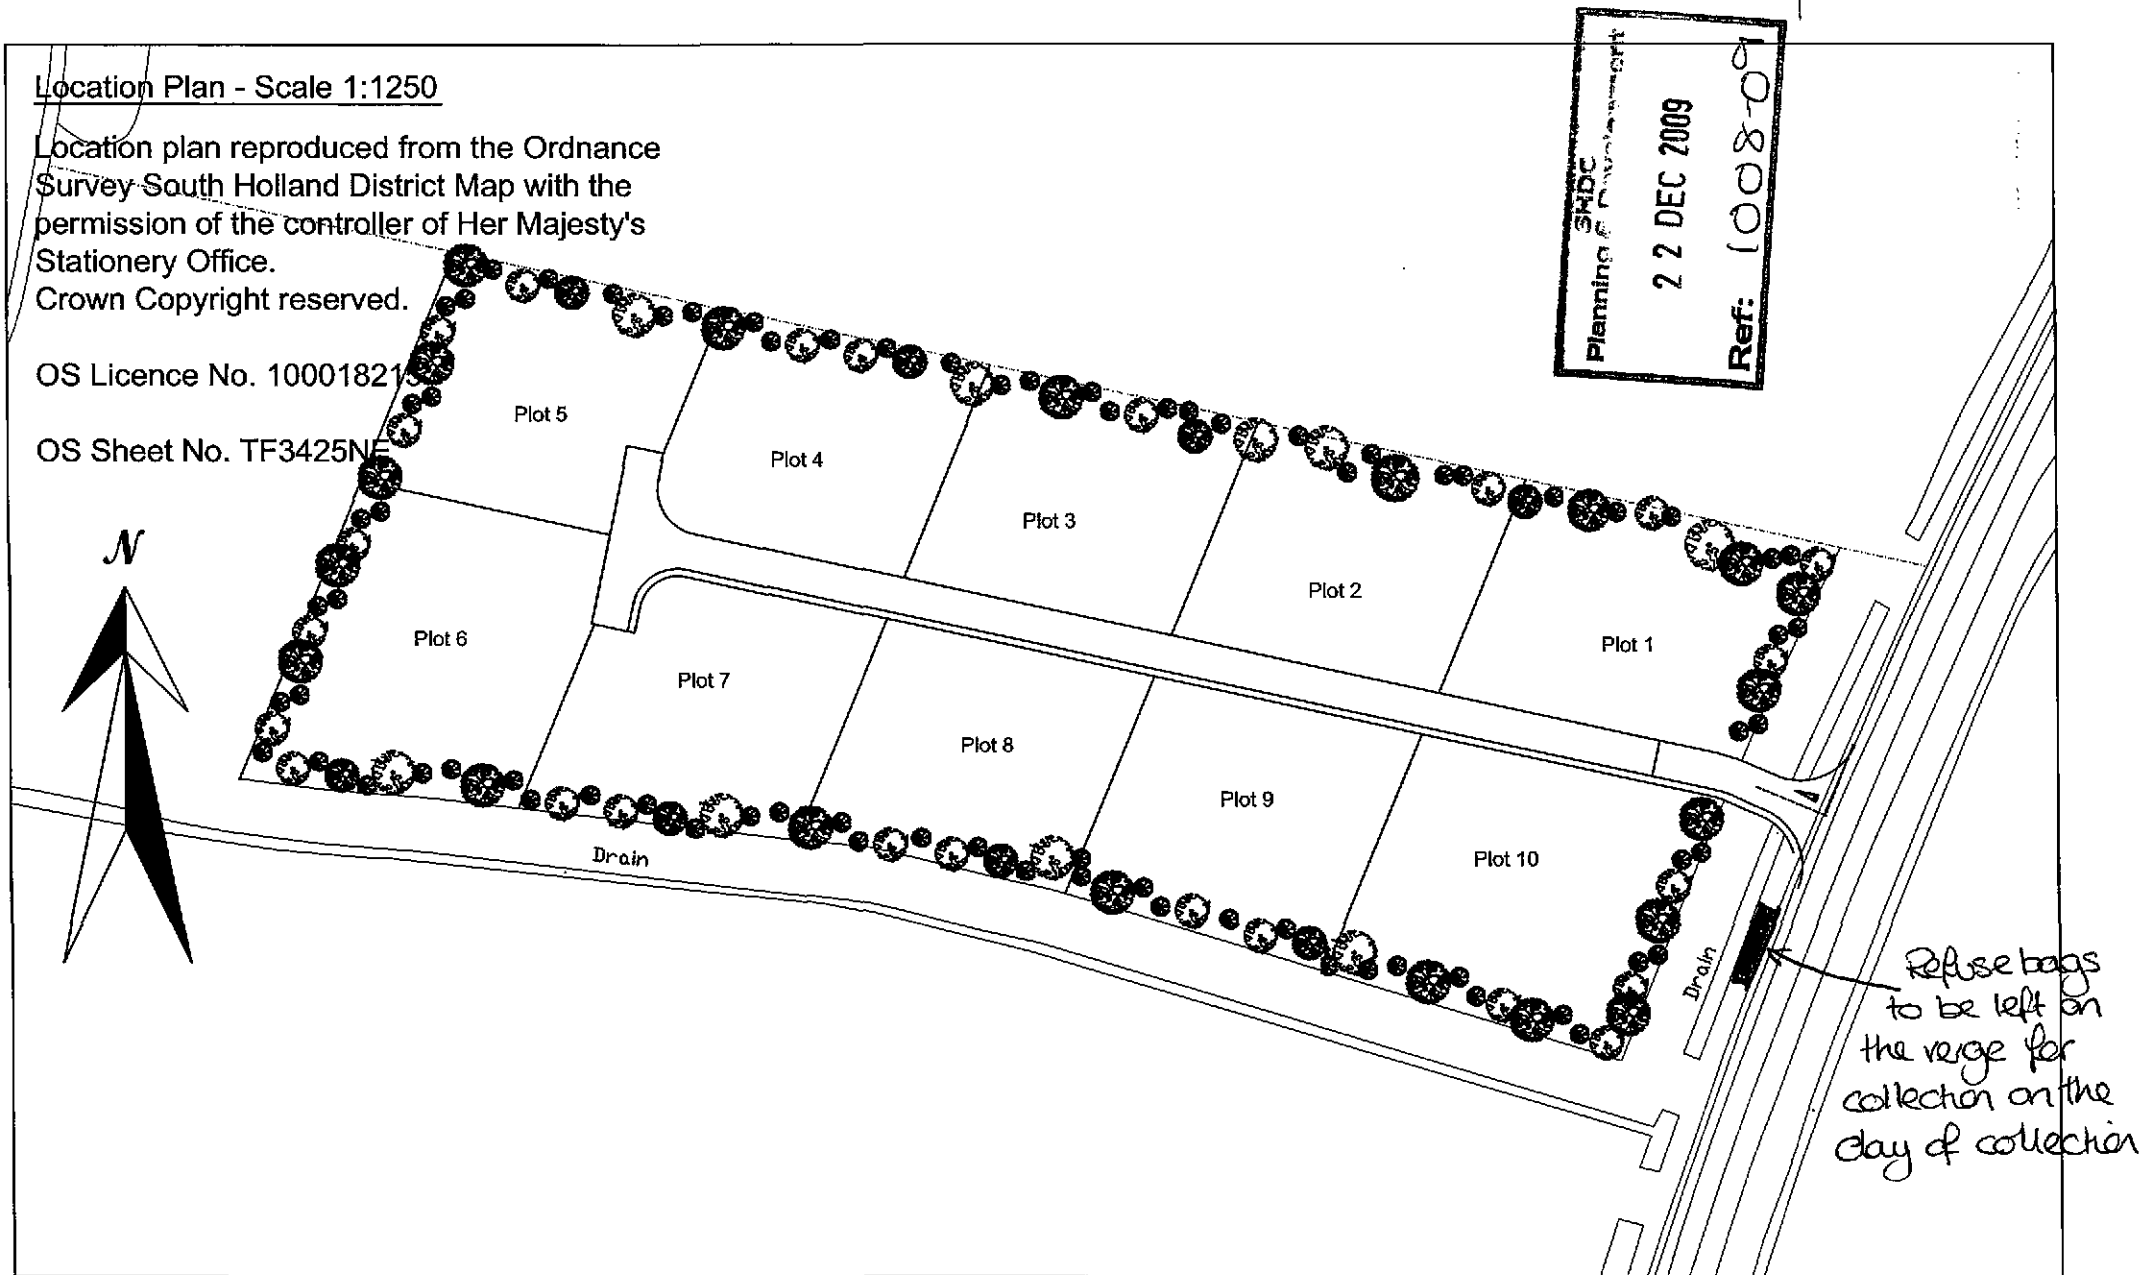

SHDC Planning & [illegible]
22 DEC 2009
Ref: 10080[illegible]

S O U T H HOLLAND DISTRICT COUNCIL

Property Services
South Holland District Council
Council Offices
Priory Road
Spalding
Lincs. PE11 2XE

Tel: (01775) 761161
Fax: (01775) 761048

LOCATION PLAN	JULY 08	1:1250
GYPSY AND TRAVELLERS SITE		
A151 HOLBEACH	R. SCORTHORNE	