
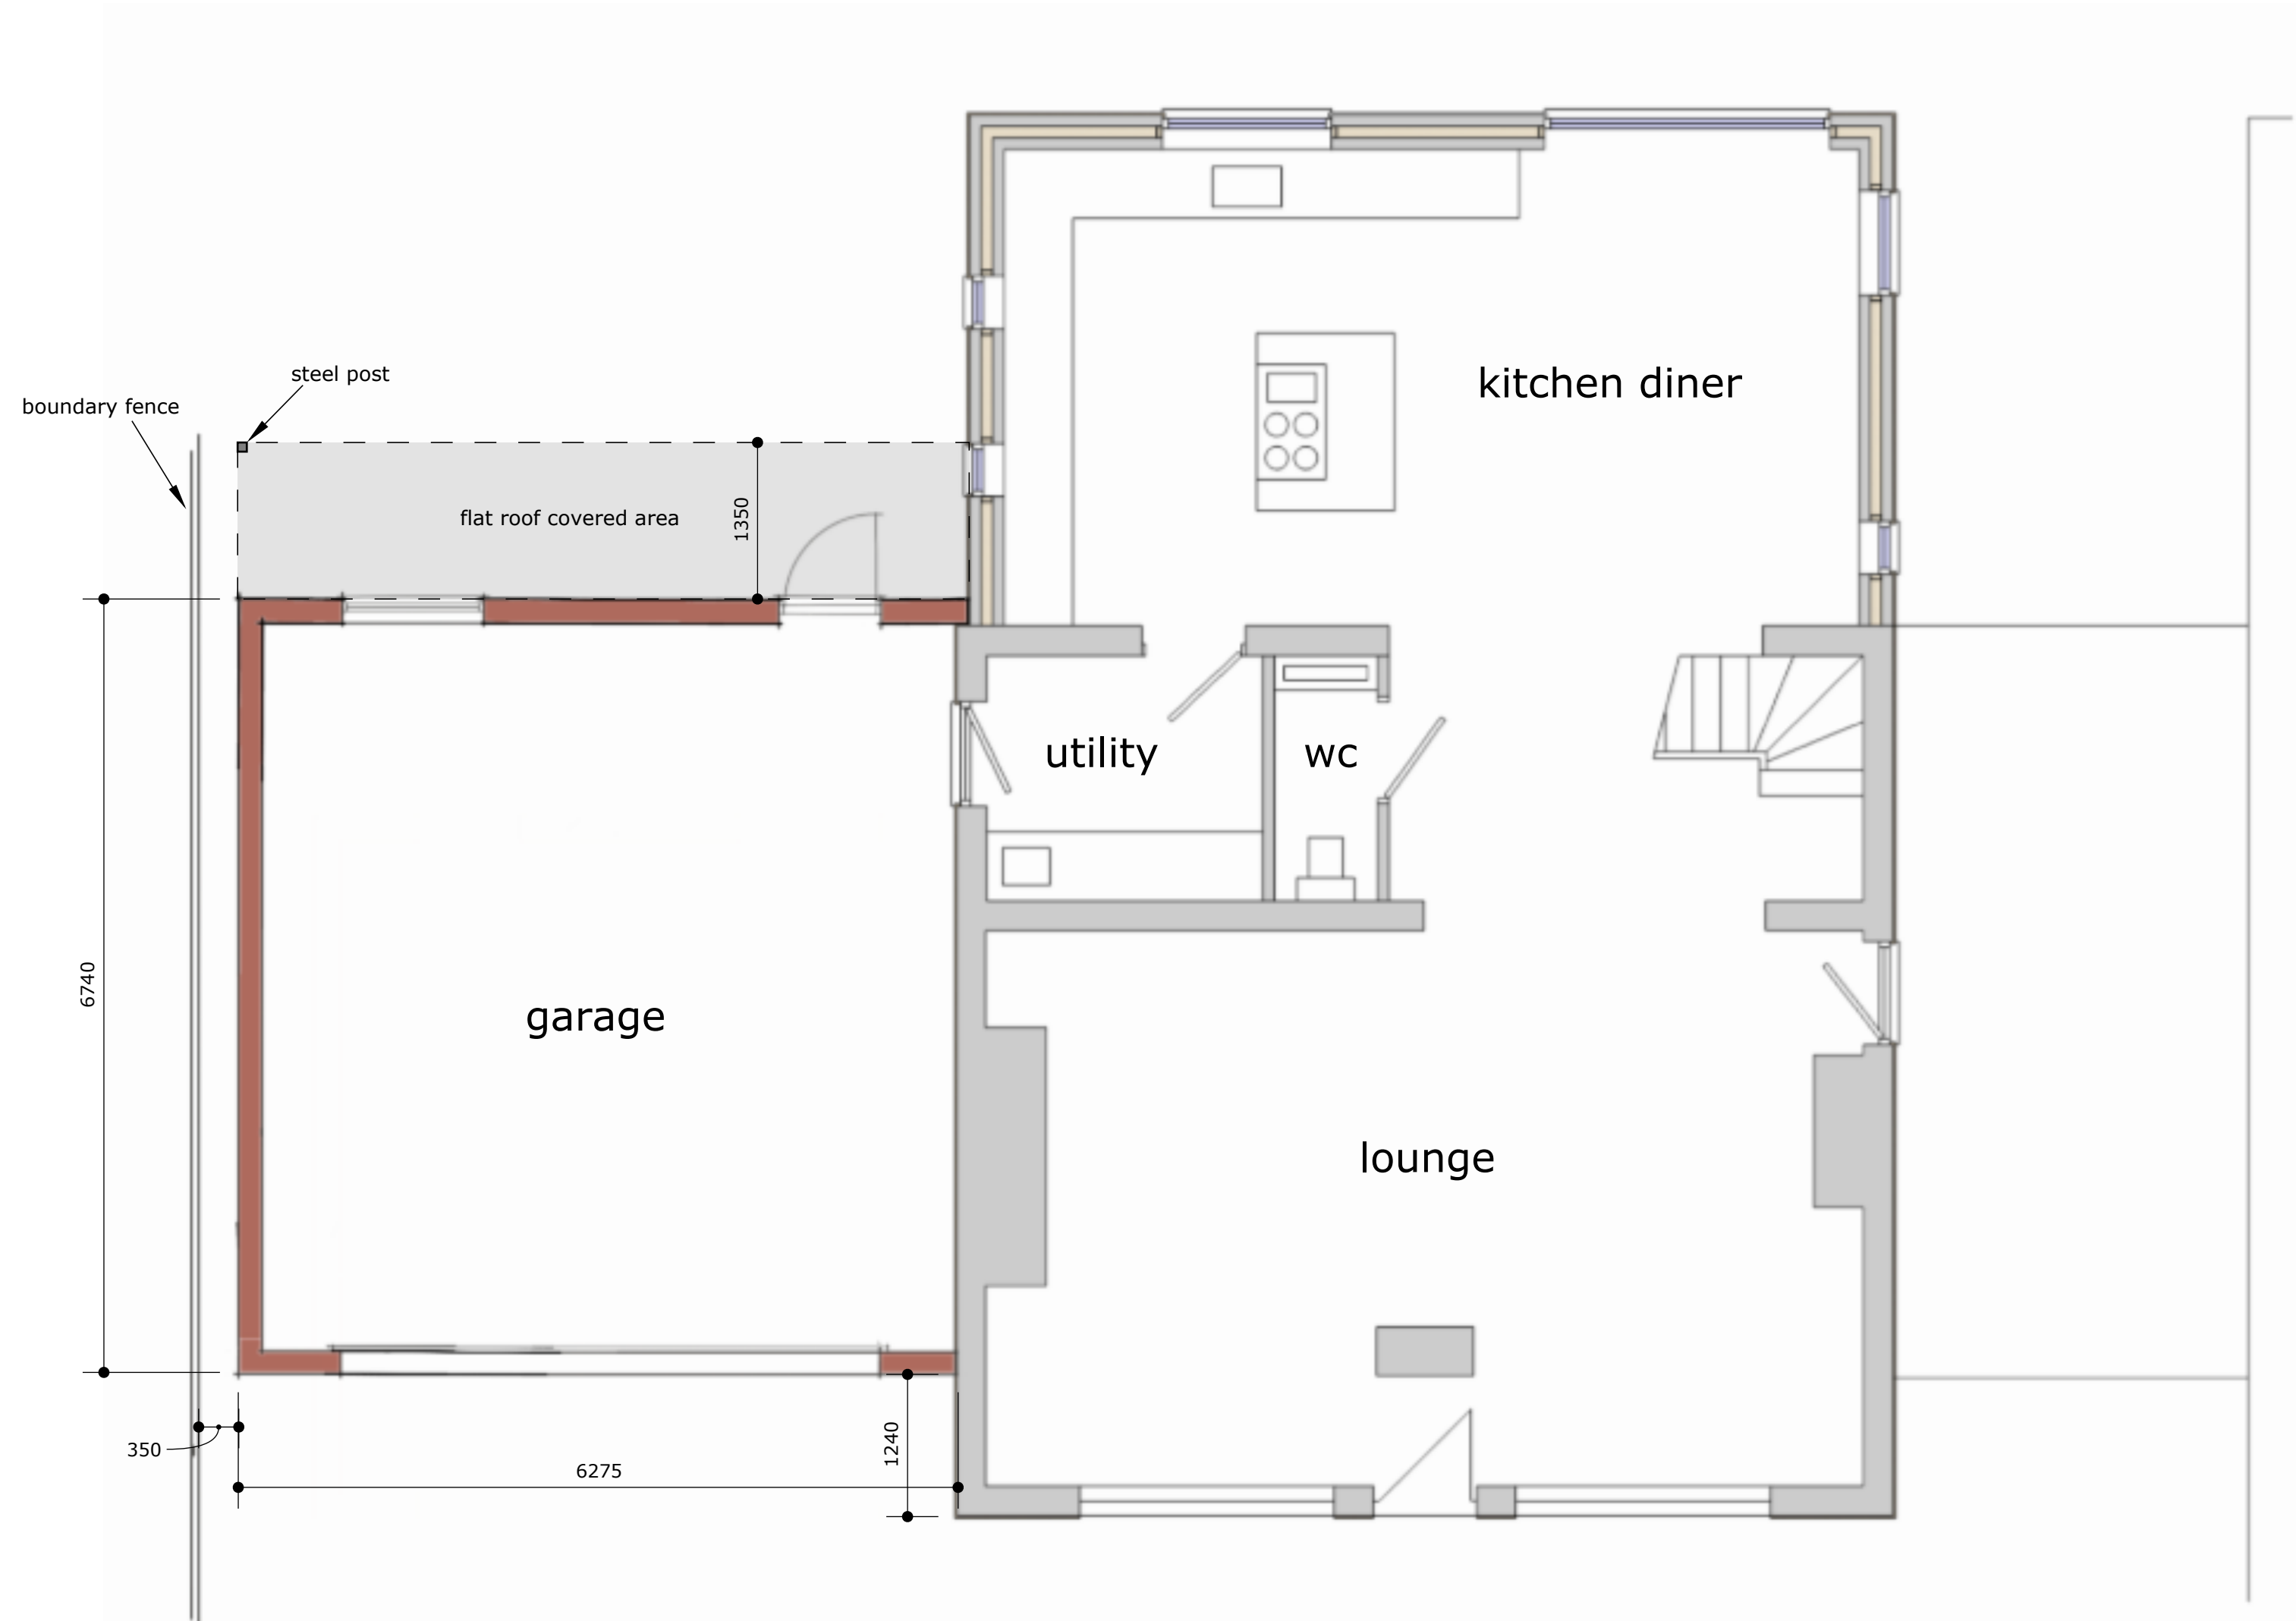
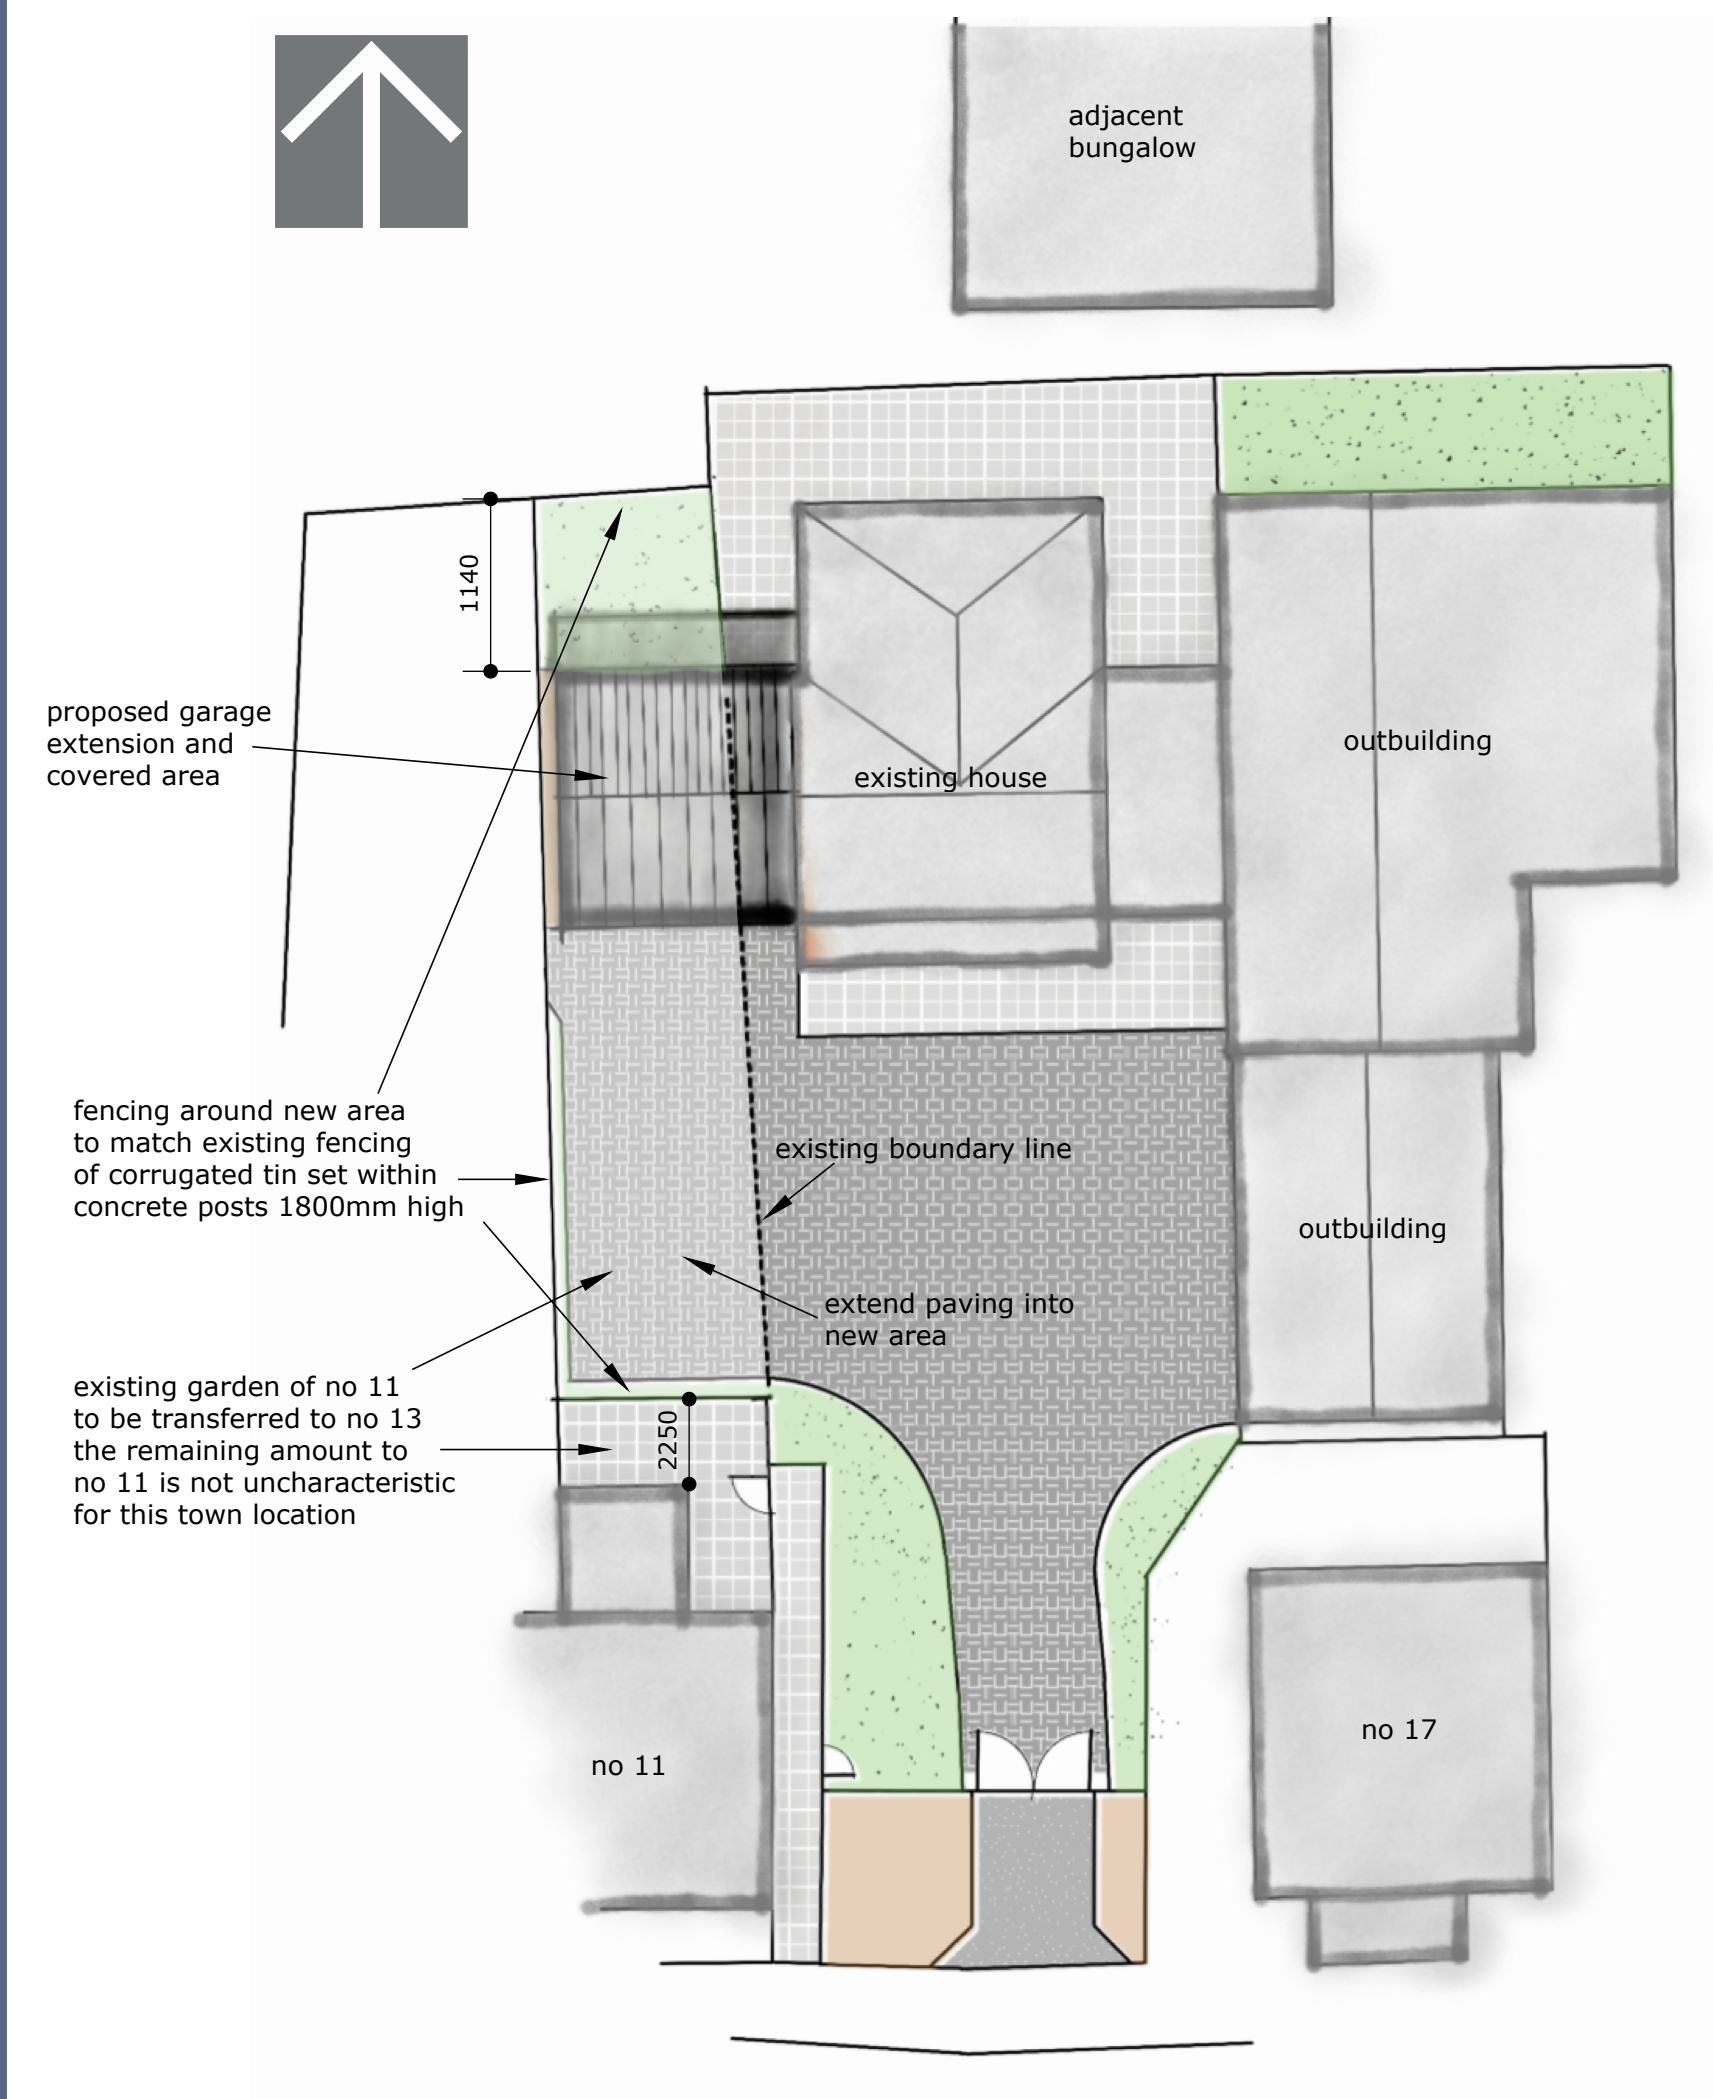


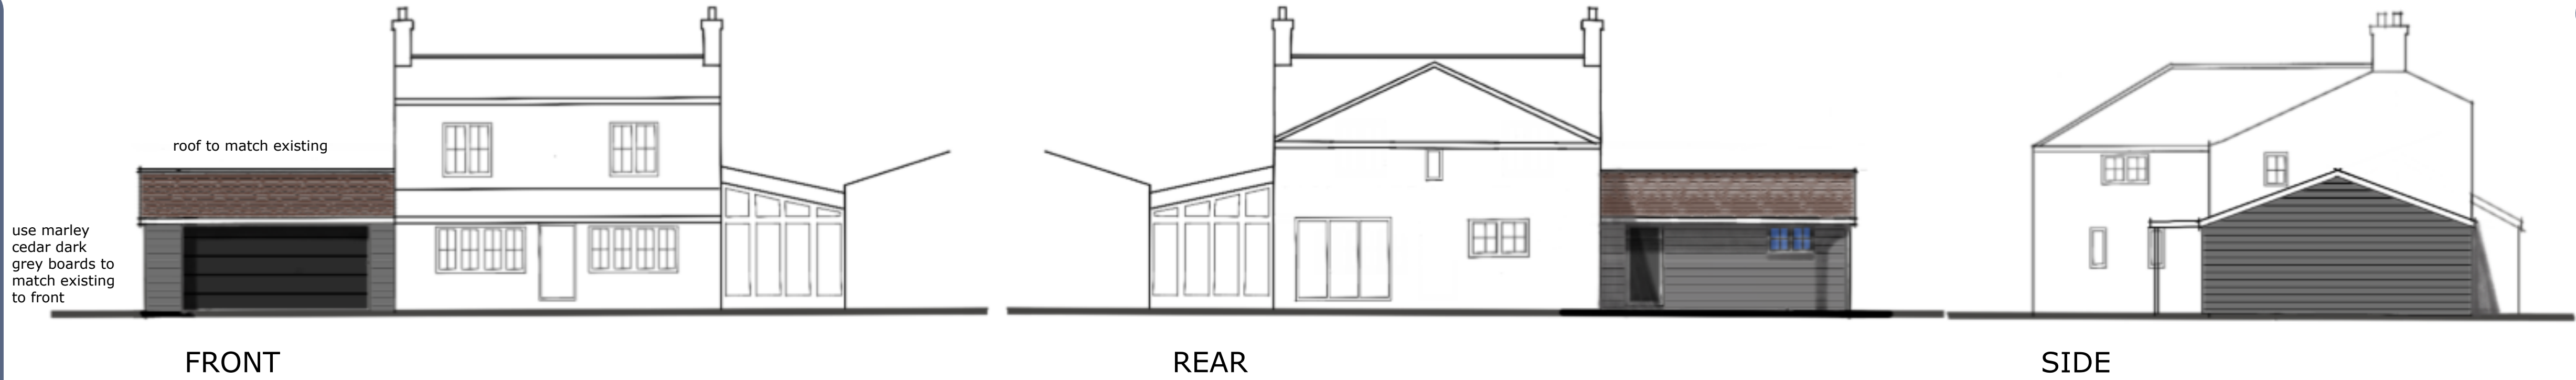

# PROPOSED GARAGE EXTENSION AND TRANSFER OF GARDEN TO 13 FLEET STREET HOLBEACH for MR BREESE

## PLANS & ELEVATIONS

1/100 1/200  
1/50 1/1250 SEP 21

### J160-PL 1

**Julian Warrick**  
*Architectural Design Consultant*

SEE your design. Imagine no longer how it looks. SEE how it looks

Email: [julian@jwarrick-design-cons.com](mailto:julian@jwarrick-design-cons.com)  
Tel: 01775 820123  
Mob: 07849 652067  
[JulianWarrick.co.uk](http://JulianWarrick.co.uk)  
Google +

8 Beech Grove  
Donington  
Spalding  
Lincs  
PE11 4XQ

**DO NOT SCALE FROM THIS DRAWING**

This drawing is for information only and is not to be used for construction purposes. It is the responsibility of the client to ensure that the drawing is used for the correct purpose. The drawing is not to be used for any other purpose without the written consent of the architect.