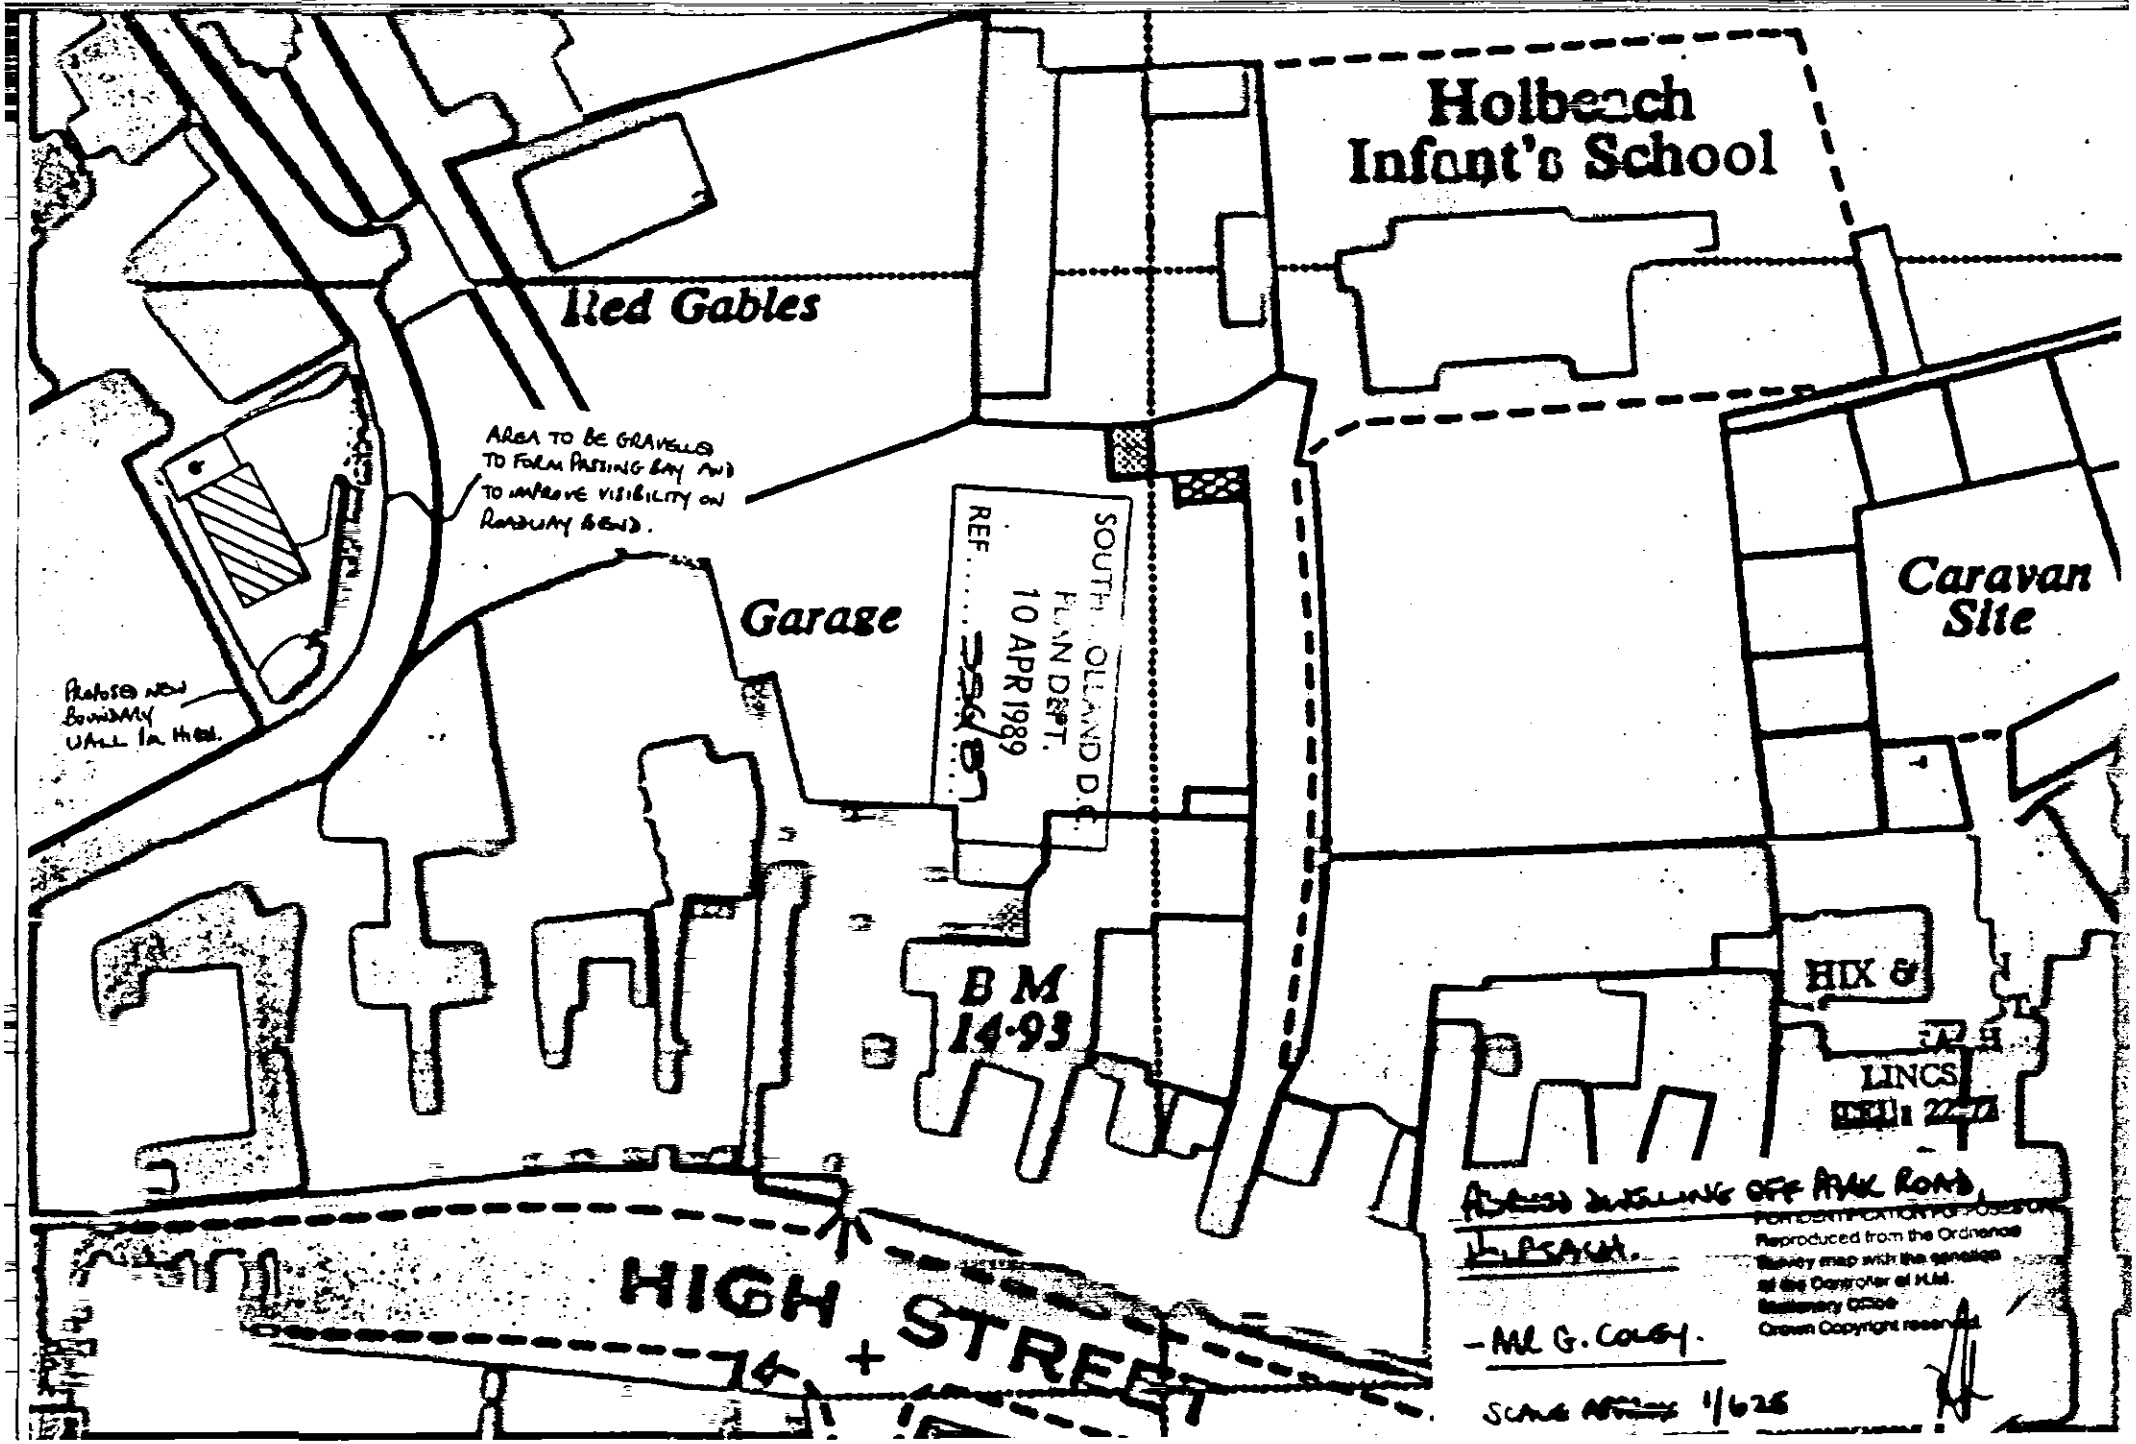

Holbeach
Infant's School
Red Gables
AREA TO BE GRAVELLED TO FORM PASSING BAY AND TO IMPROVE VISIBILITY ON ROADWAY BEND.
Garage
SOUTH HOLLAND D.C.
PLAN DEPT.
10 APR 1989
REF.
Caravan Site
BM 14.93
HIGH STREET
HIX &
LINCS
ACCESS BUILDING OFF PARK ROAD
Reproduced from the Ordnance Survey map with the permission of the Controller of H.M. Stationery Office
Crown Copyright reserved.
-ML G. COUGH.
SCALE 1/625