
COPY

PLAN TF3624 & PLAN TF3724

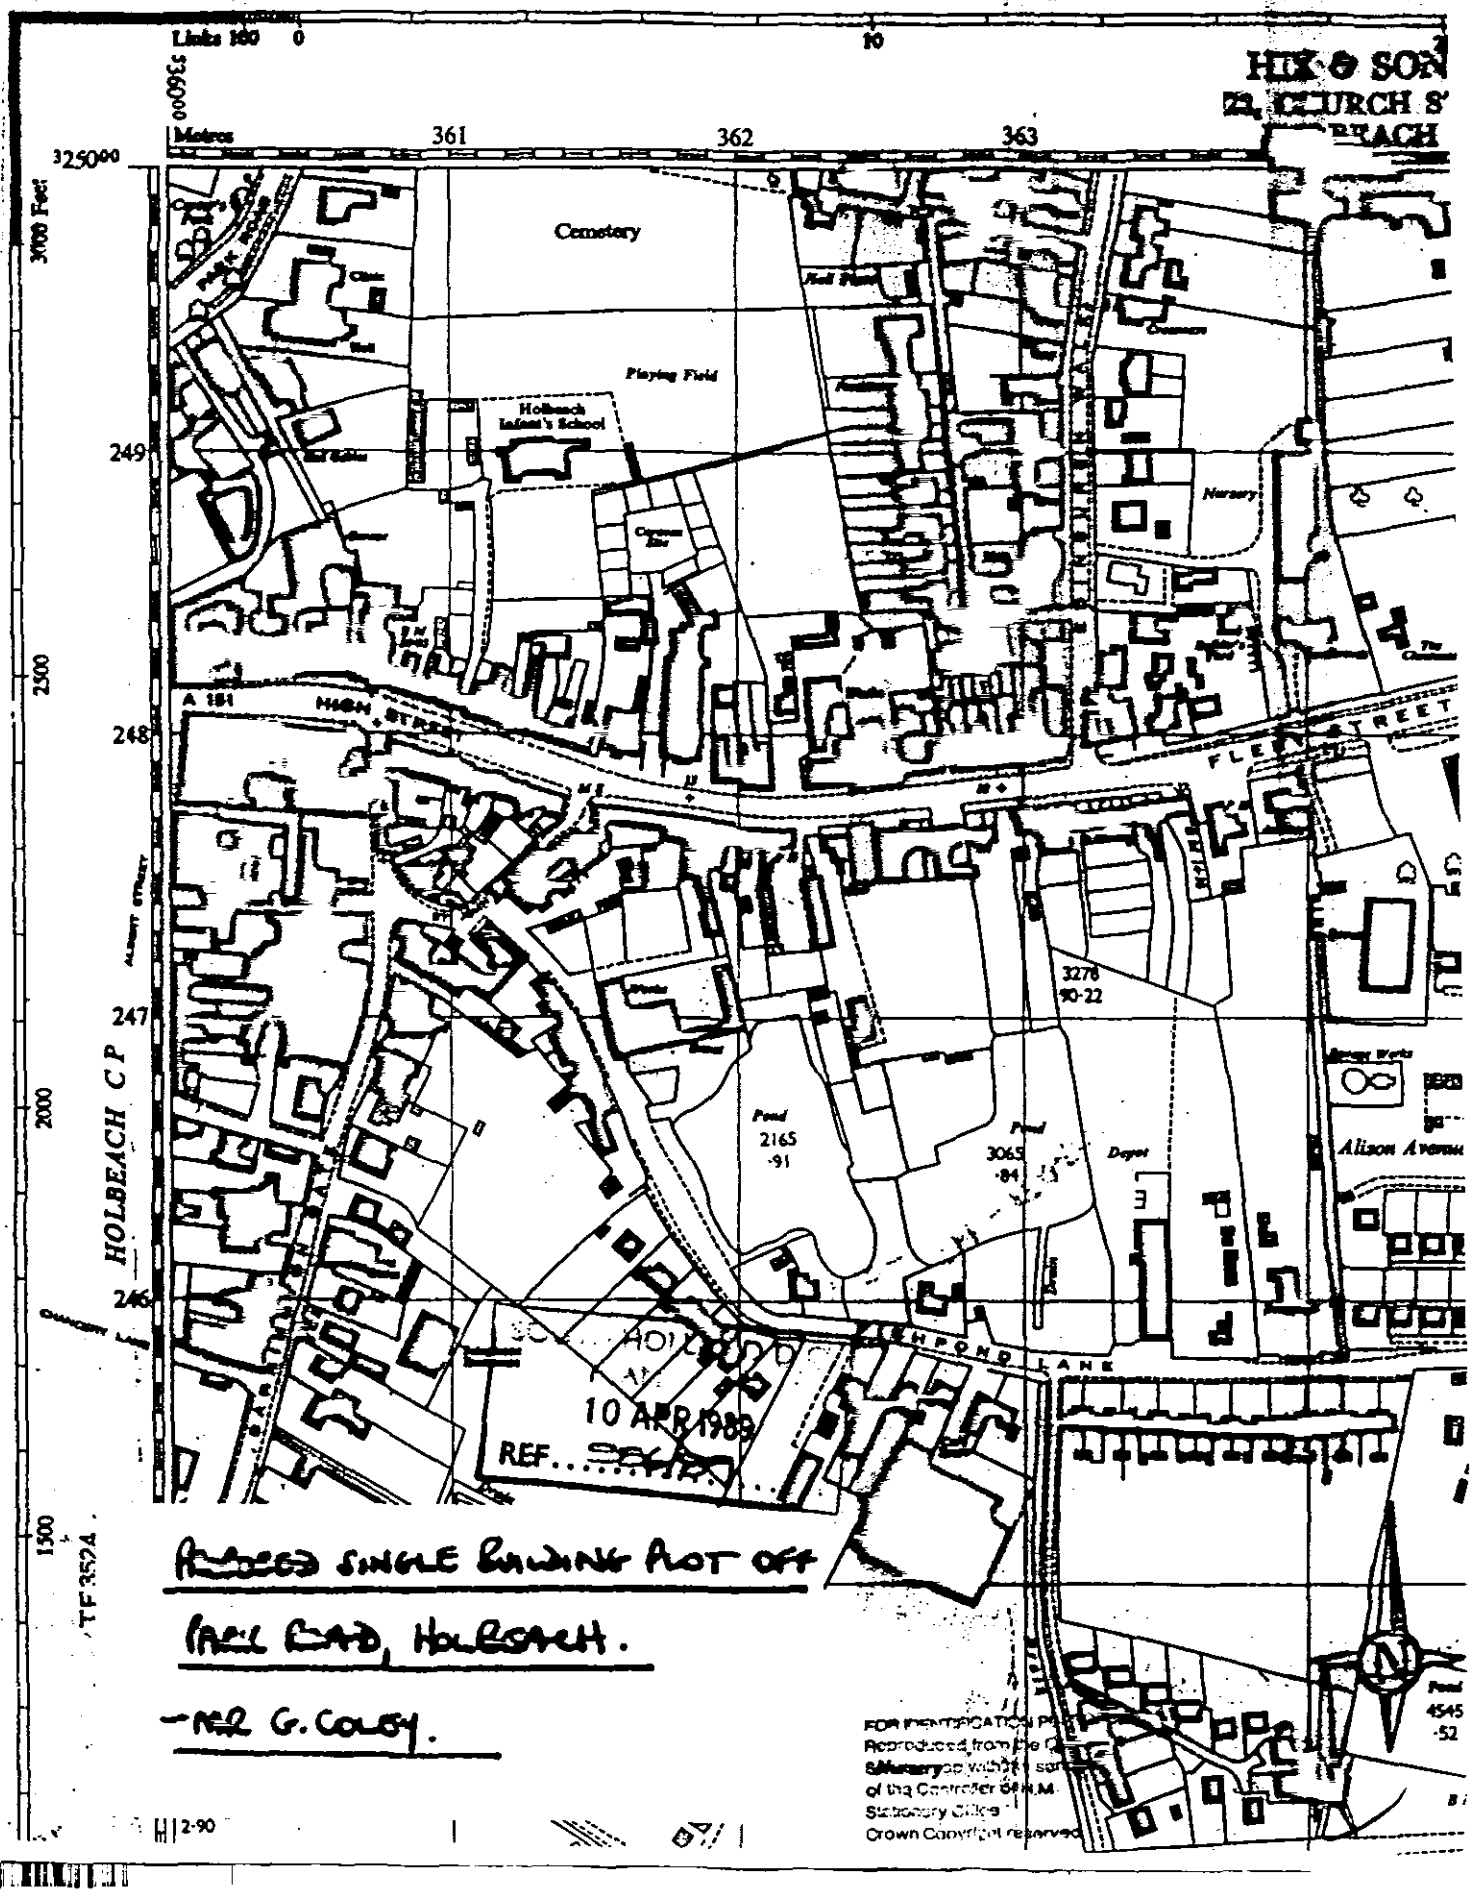

Proposed single building plot off

Fen Road, Holbeach.

-Neil G. Colby.