
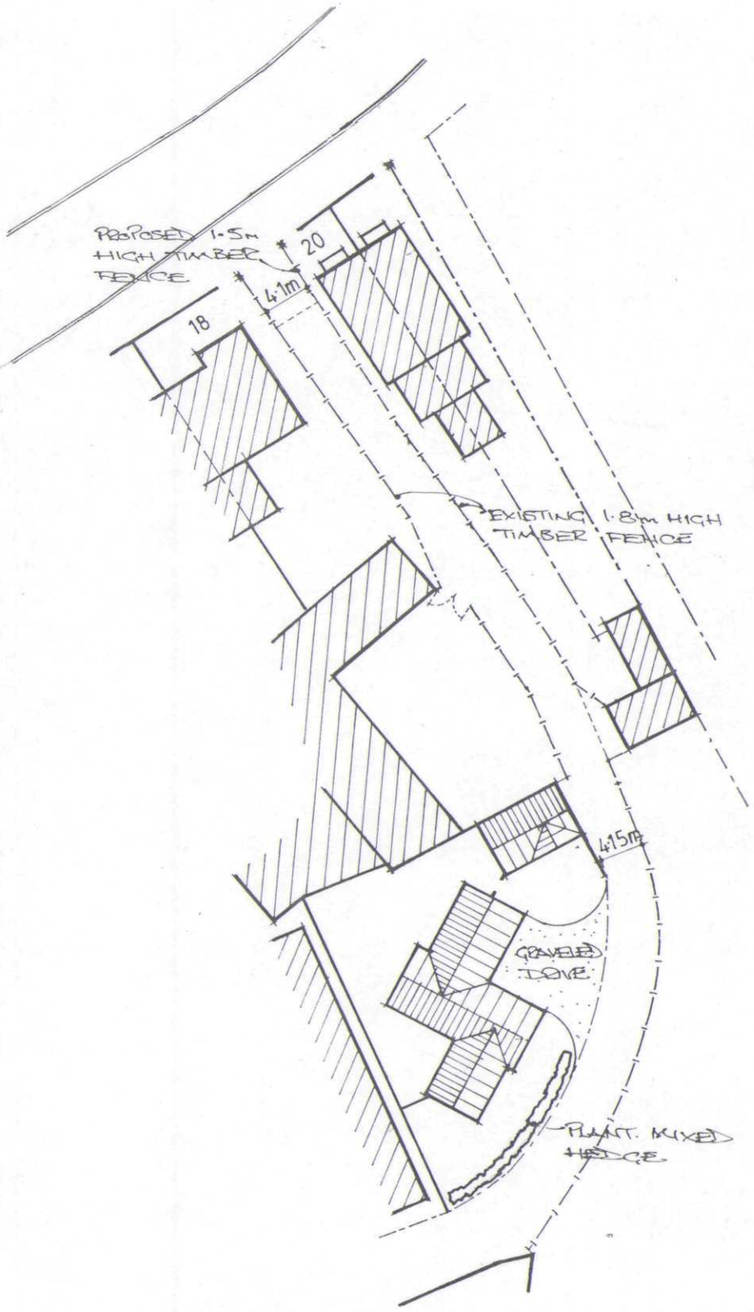


BLOCK PLAN 1:500

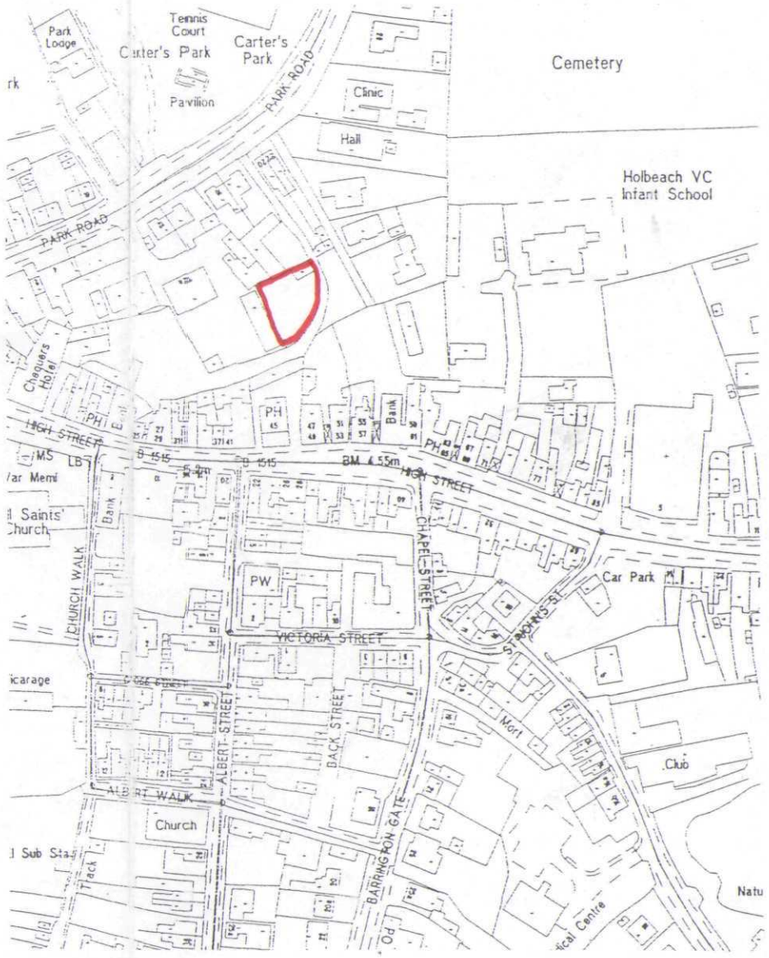

LOCATION PLAN 1:2500

NORTH

SHDC
Planning & Development
17 NOV 2003
0013/03

revision	date	init.	revision details.

COOPER ARCHITECTURAL DESIGN
WRIGHTS MEWS, 12A PARK ROAD,
HOLBEACH, SPALDING, LINCS PE12 7EE
Tel/Fax : 01406 423762
Mobile : 07808 125 778

Client.
MR R. WHITE

Project.
PROPOSED BUNGALOW & GARAGE
OFF PARK ROAD
HOLBEACH
SPALDING LINCS.

Drawing.
BLOCK & LOCATION PLAN

Scale 1:2500 1:500	Drawing No.
Date	Drawn. J.C.