




TYPICAL SECTION AA 1:50

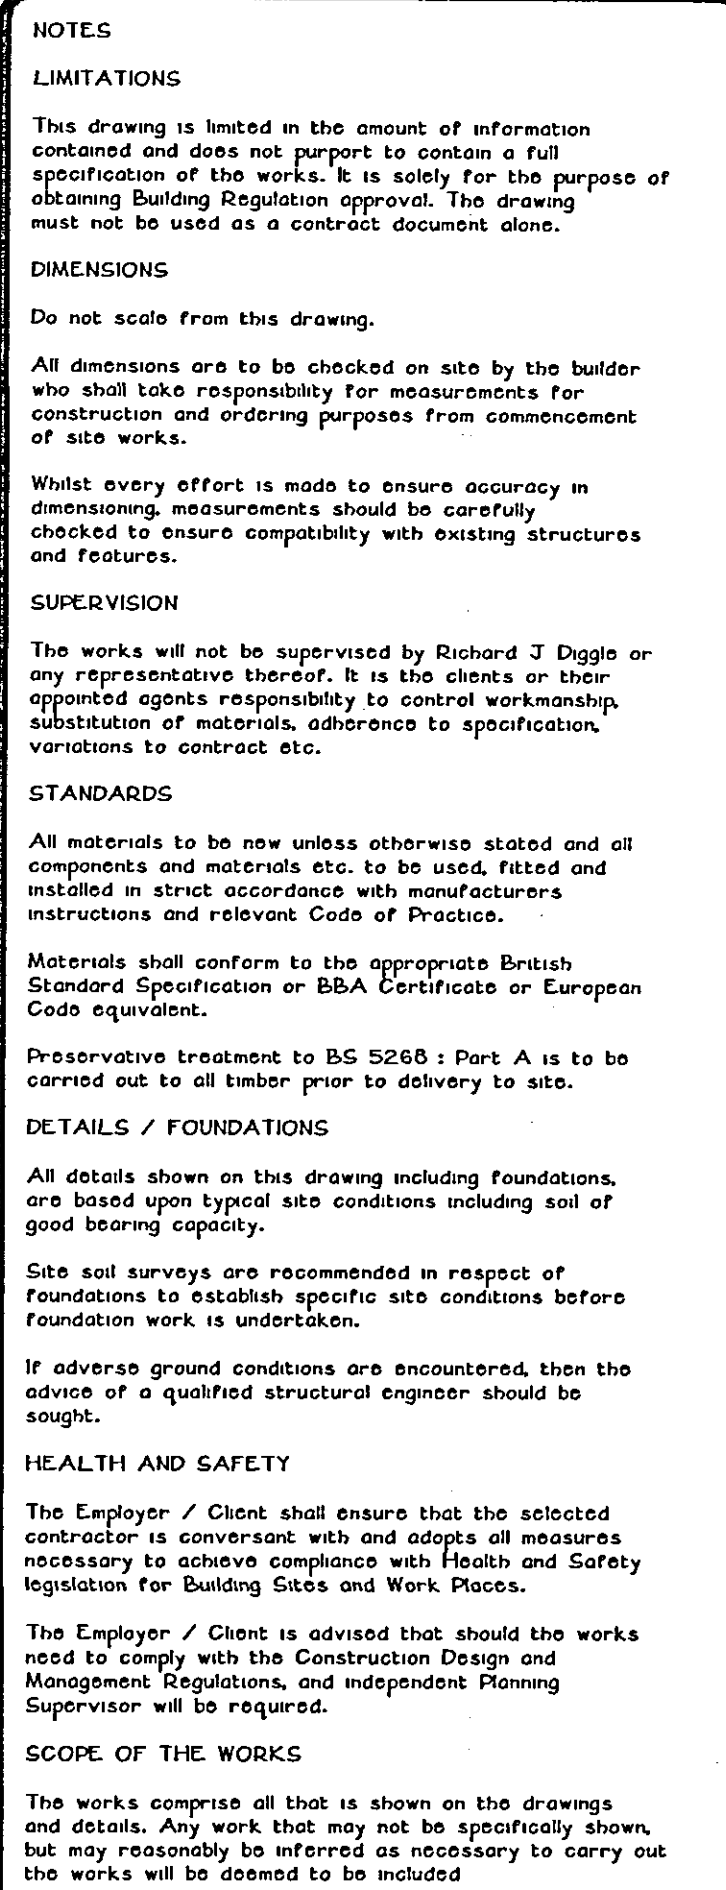

AMENDED PLAN

Ref A)

A Amended as agreed with Conservation Officer 30/08/2006

Revisions

Richard J Diggle
 Building Design Consultant

**DETERMINED
PLAN**

Client
MR & MRS T HILLIAM

Project
COTTAGE EXTENSION
AND ALTERATIONS

THE OLD COTTAGE
NORTHONS LANE
HOLBEACH

Drawing

SCHEME DRAWING

FLOOR PLANS
ELEVATIONS
SECTION

Scale	Date
1:50 / 1:100	July 2006

1003-02 A