


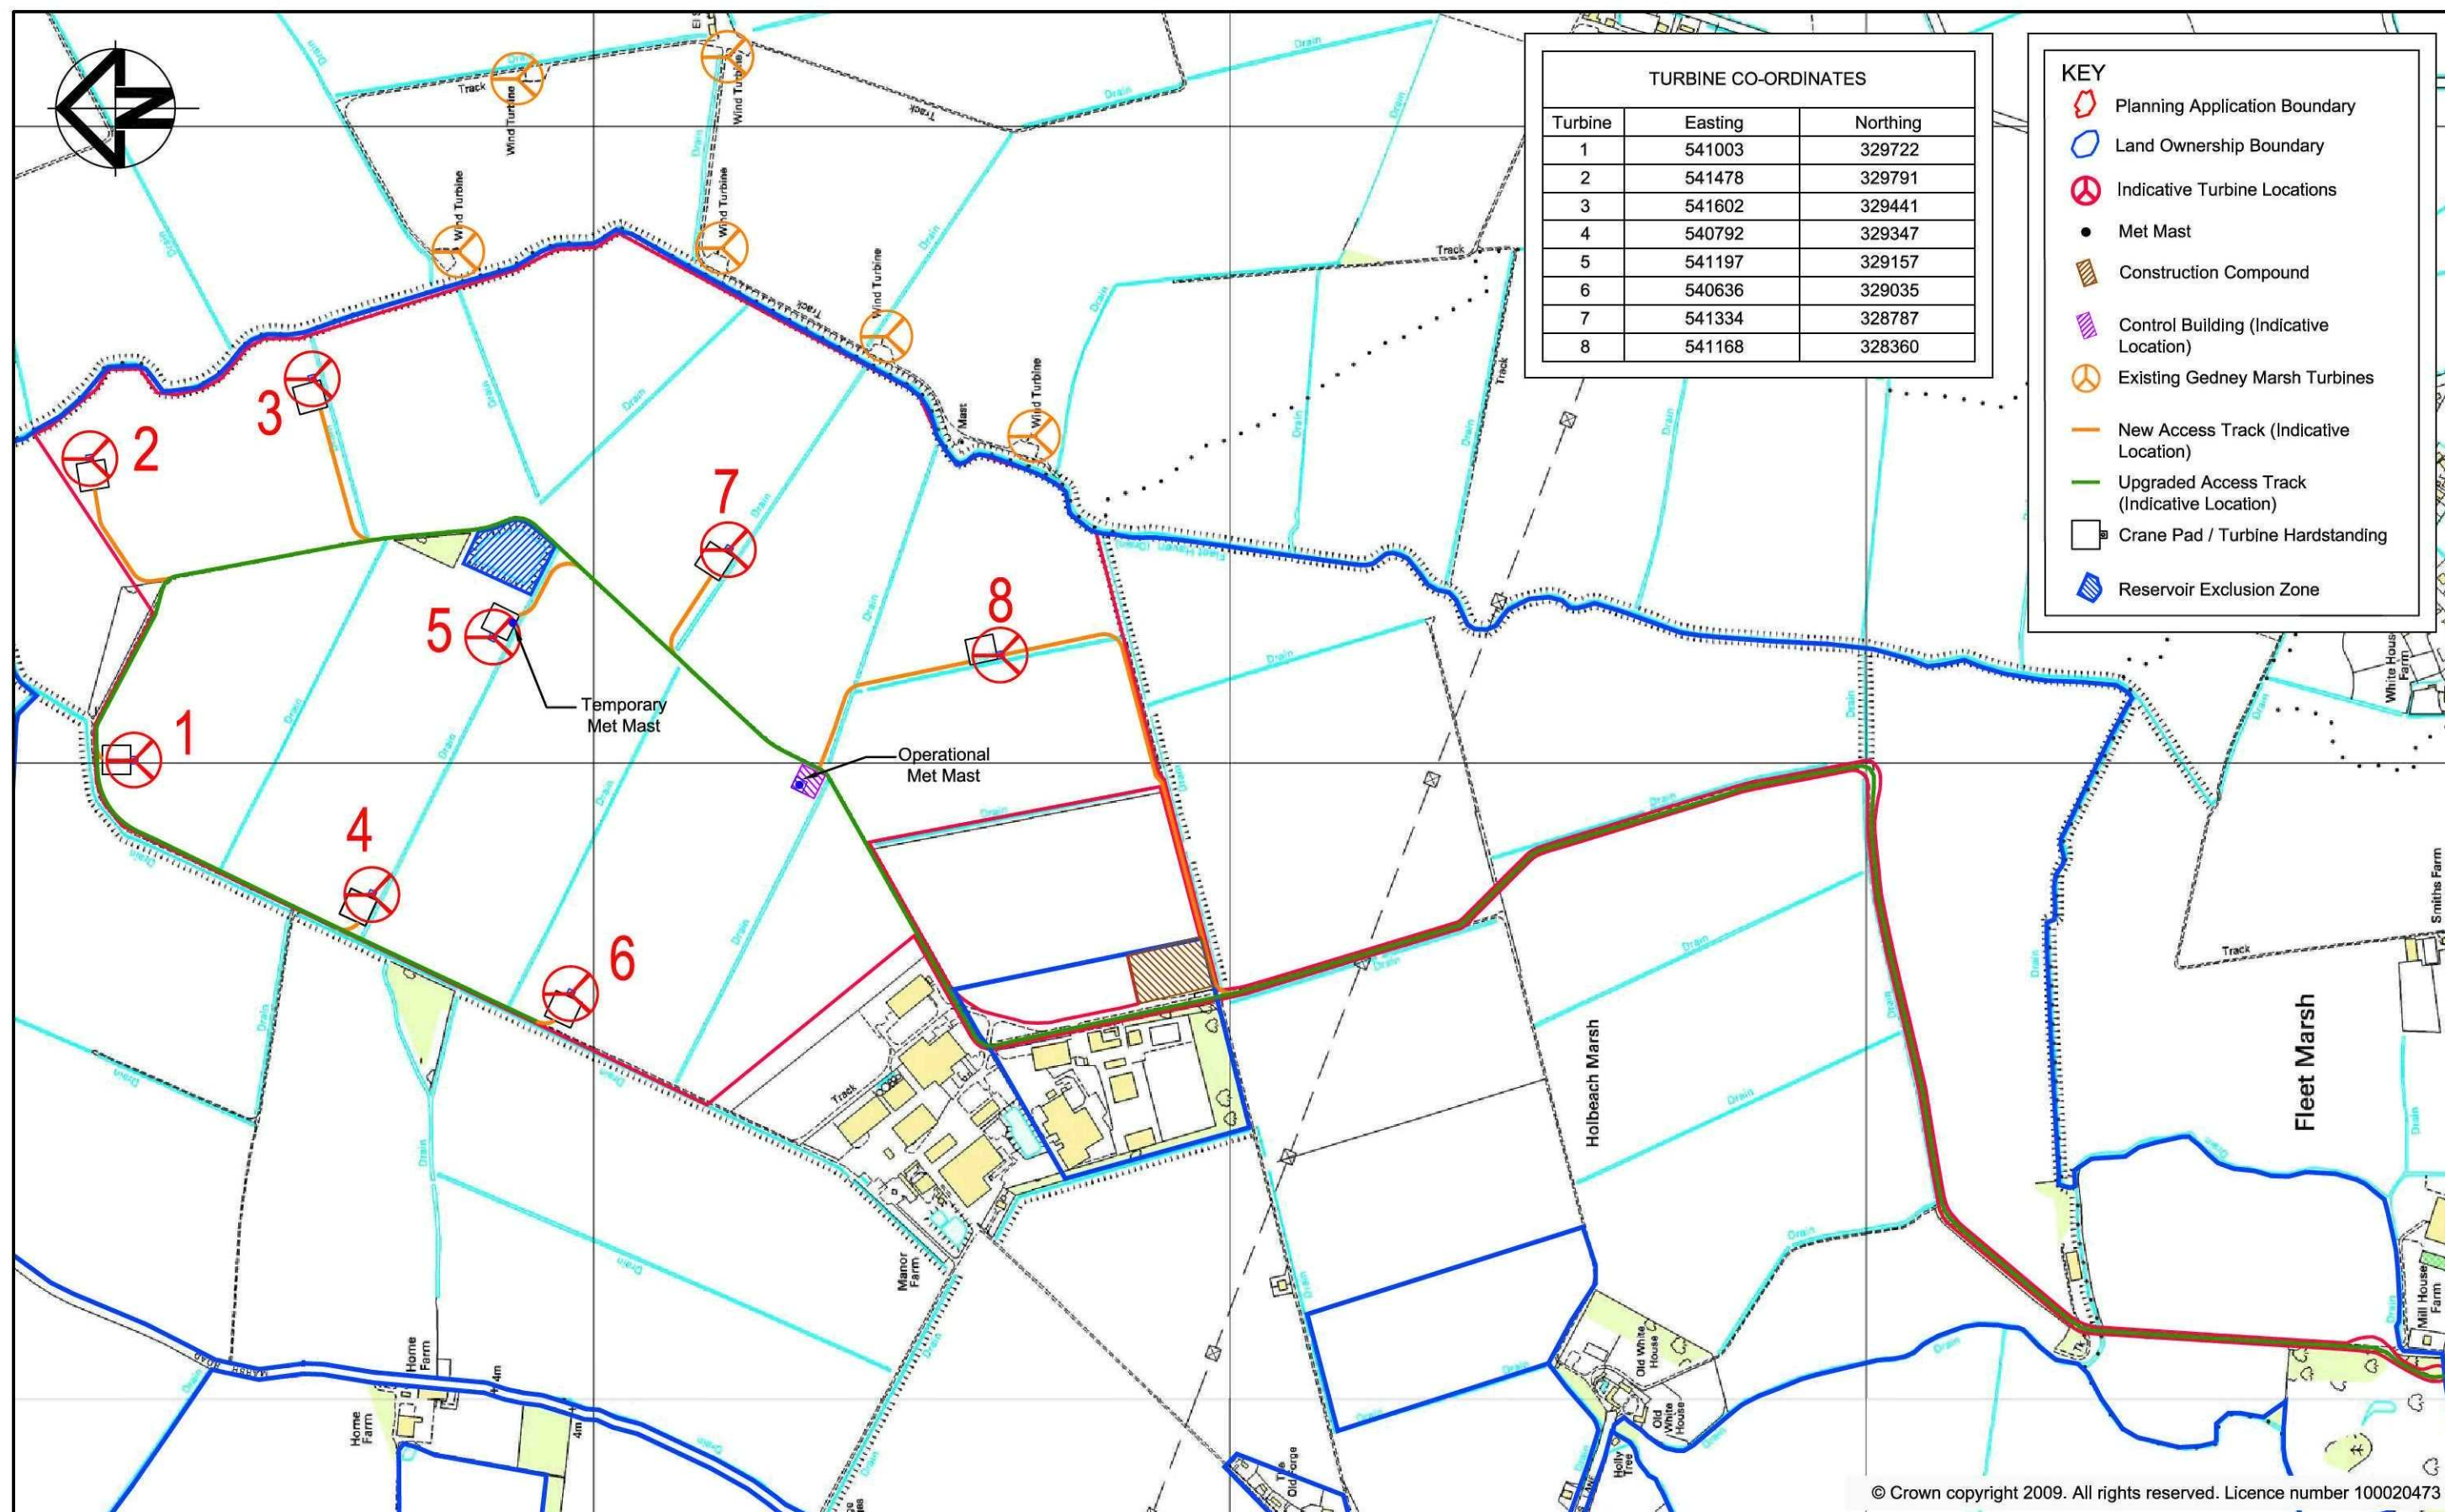

TURBINE CO-ORDINATES		
Turbine	Easting	Northing
1	541003	329722
2	541478	329791
3	541602	329441
4	540792	329347
5	541197	329157
6	540636	329035
7	541334	328787
8	541168	328360

- KEY
- Planning Application Boundary
 - Land Ownership Boundary
 - Indicative Turbine Locations
 - Met Mast
 - Construction Compound
 - Control Building (Indicative Location)
 - Existing Gedney Marsh Turbines
 - New Access Track (Indicative Location)
 - Upgraded Access Track (Indicative Location)
 - Crane Pad / Turbine Hardstanding
 - Reservoir Exclusion Zone

01

FIRST ISSUE

04/12/09

Issue

Description

Date

Client

Status

PLANNING

NOT TO BE USED FOR CONSTRUCTION

Scales

1:10,000

Original Size

A3

Height Datum

NEWLYN

Grid

GRID

Filename

01-PA.DWG

Current Issue Signatures

Author

P. WILLIAMS

Checker

L. COTTON

Approver

L. WALKER

© Copyright reserved

Project

HOLBEACH MARSH WIND FARM

Title

SITE DEVELOPMENT PLAN

Drawing No.


01/PA

Project No.

NE33315

Issue


01

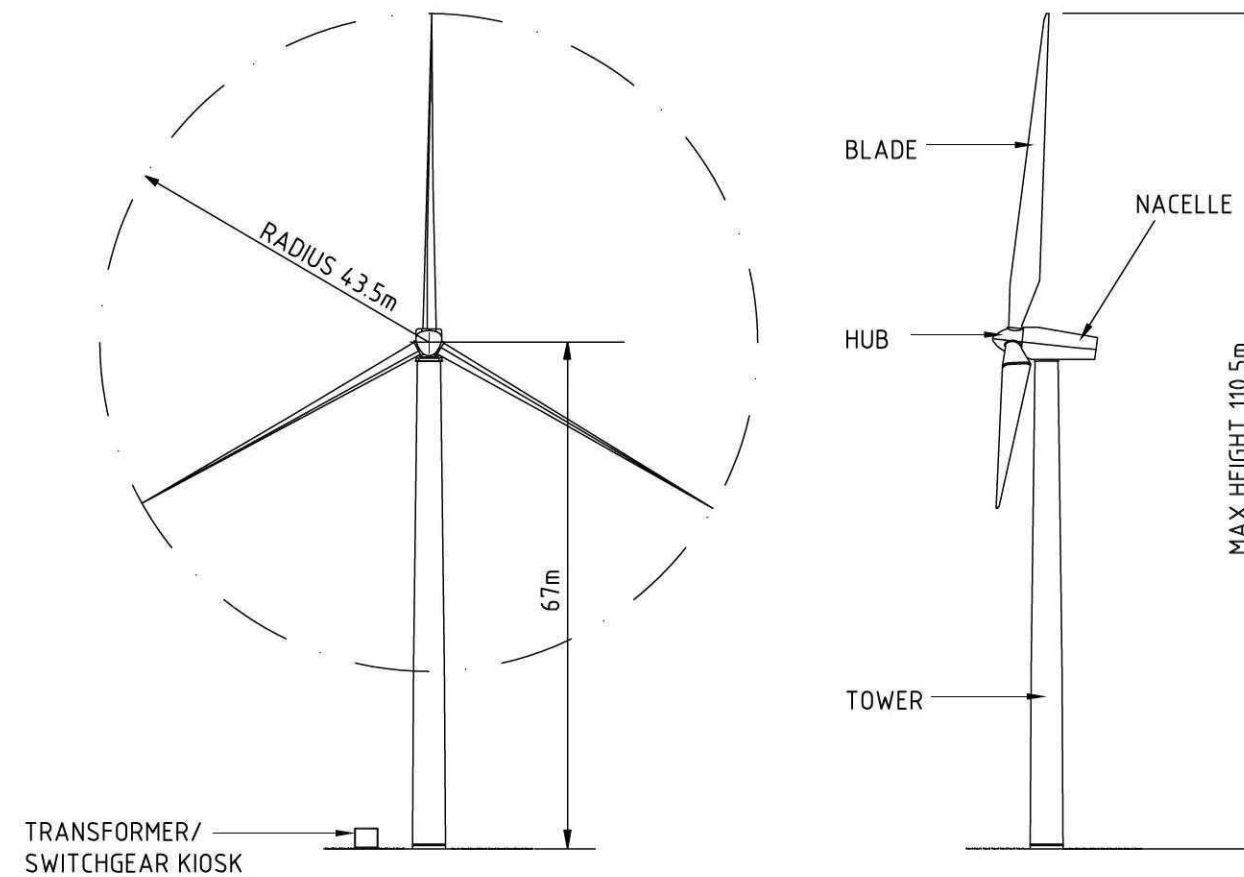


TYPICAL TURBINE DETAILS*

* - BLADE AND HUB HEIGHT APPROXIMATE


			Client 	Status PLANNING NOT TO BE USED FOR CONSTRUCTION			Project HOLBEACH MARSH WIND FARM					
				Scales 1:1000		Current Issue Signatures Author P. WILLIAMS						
				Original Size A3		Checker L. COTTON						
				Height Datum N/A		Approver L. WALKER						
				Grid N/A		© Copyright reserved						
				Filename: 02-PA.DWG								
01 FIRST ISSUE			04/12/09									
Issue Description			Date						Drawing No. Project No. Issue			
									02/PA — NE33315 — 01			

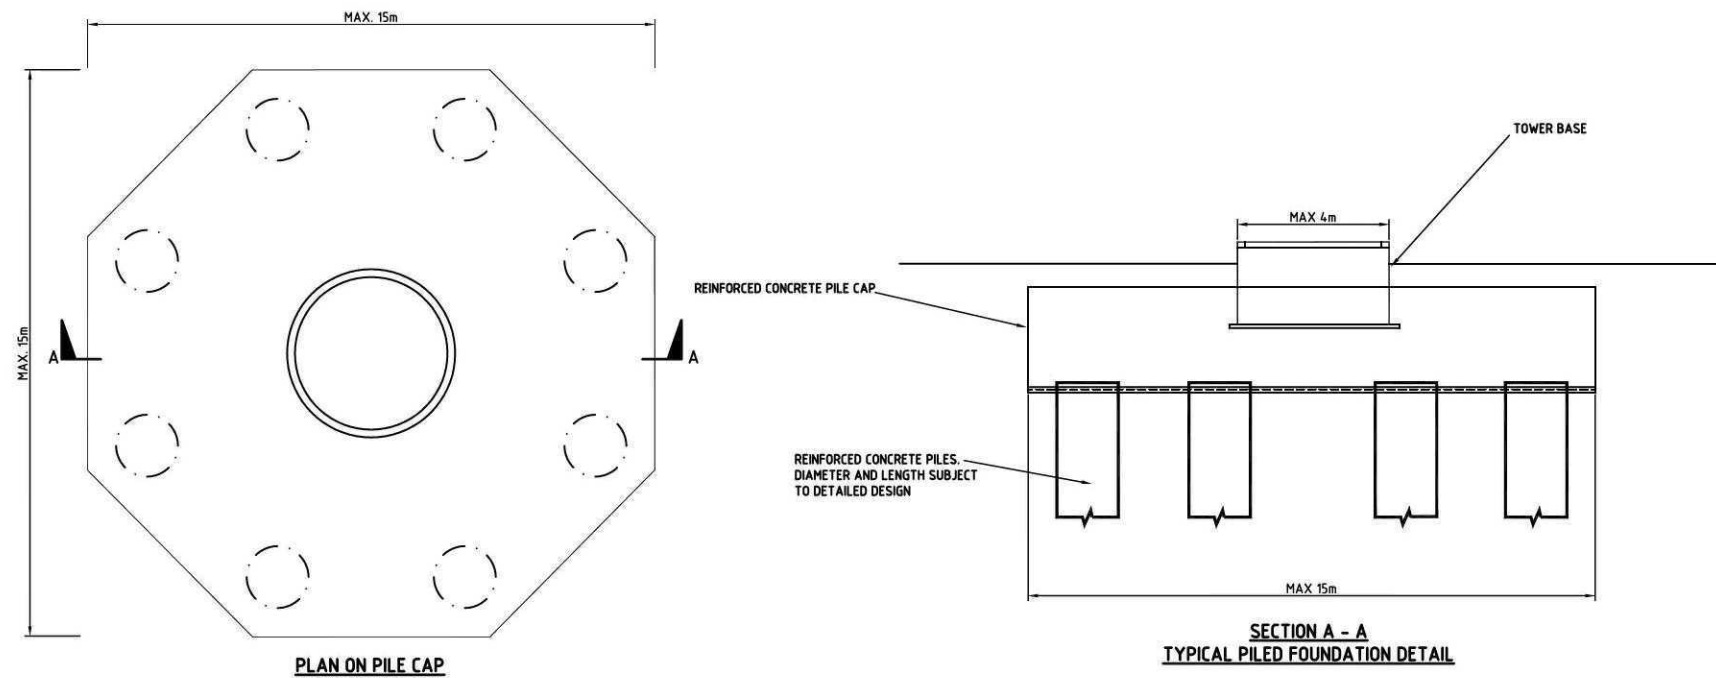

				Client			Status PLANNING NOT TO BE USED FOR CONSTRUCTION			Project							
							Scales 1:200			Current Issue Signatures Author P. WILLIAMS			Title TYPICAL TURBINE FOUNDATION DETAILS				
							Original Size A3			Checker L. COTTON							
							Height Datum N/A			Approver L. WALKER							
							Grid N/A			© Copyright reserved							
							Filename: 03-PA.DWG										
01	FIRST ISSUE		04/12/09														
Issue	Description		Date														
									Drawing No.			Project No.			Issue		
									03/PA			NE33315			01		

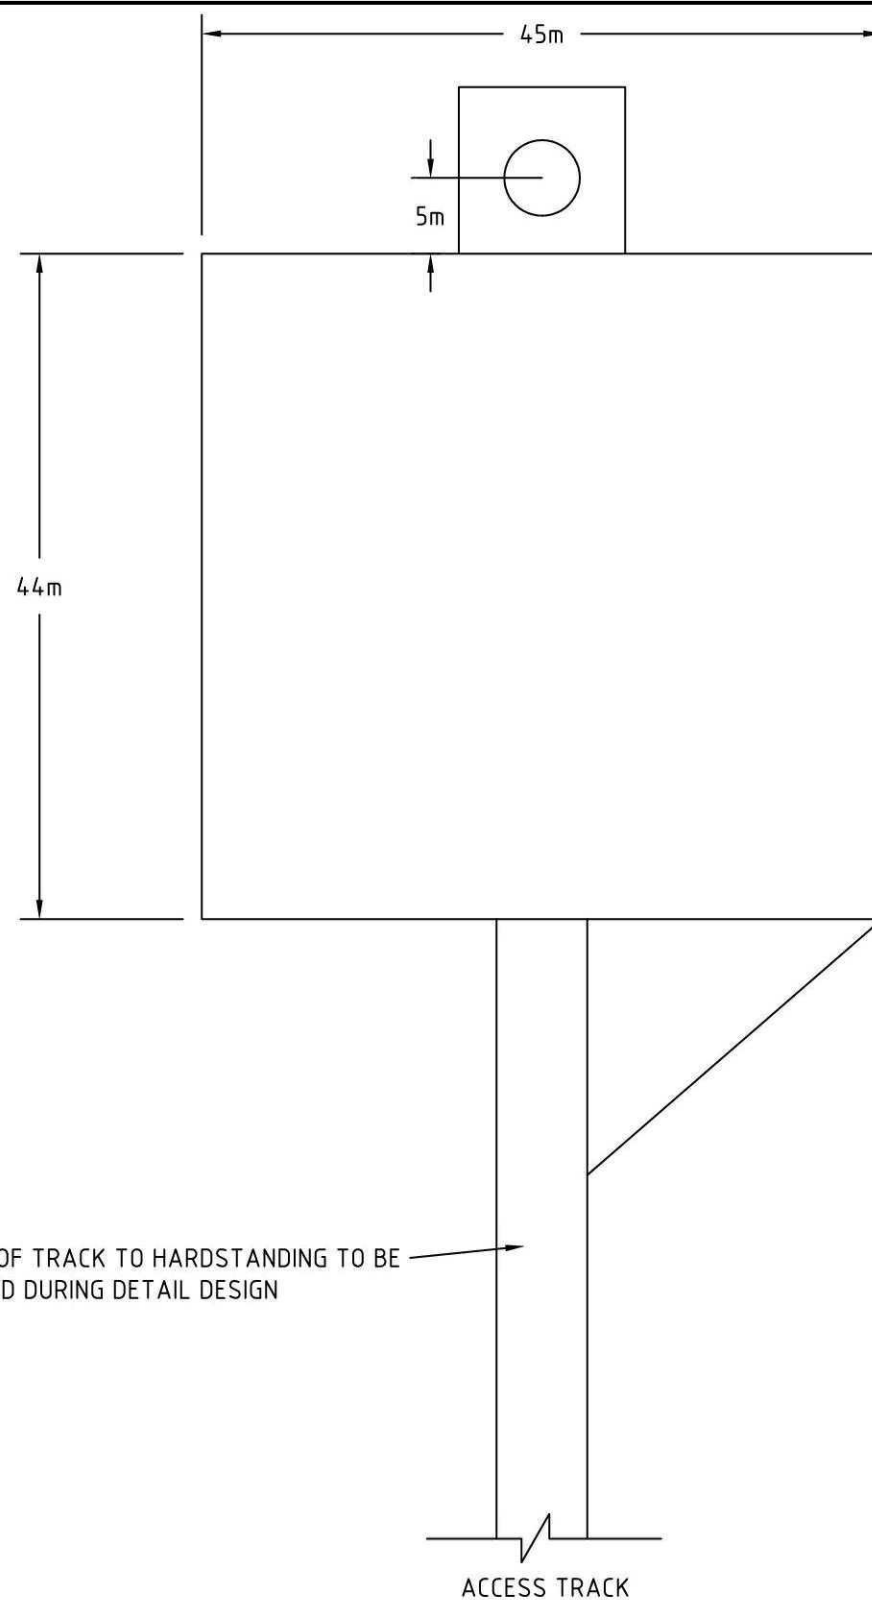


TYPICAL END OF TRACK
HARDSTANDING

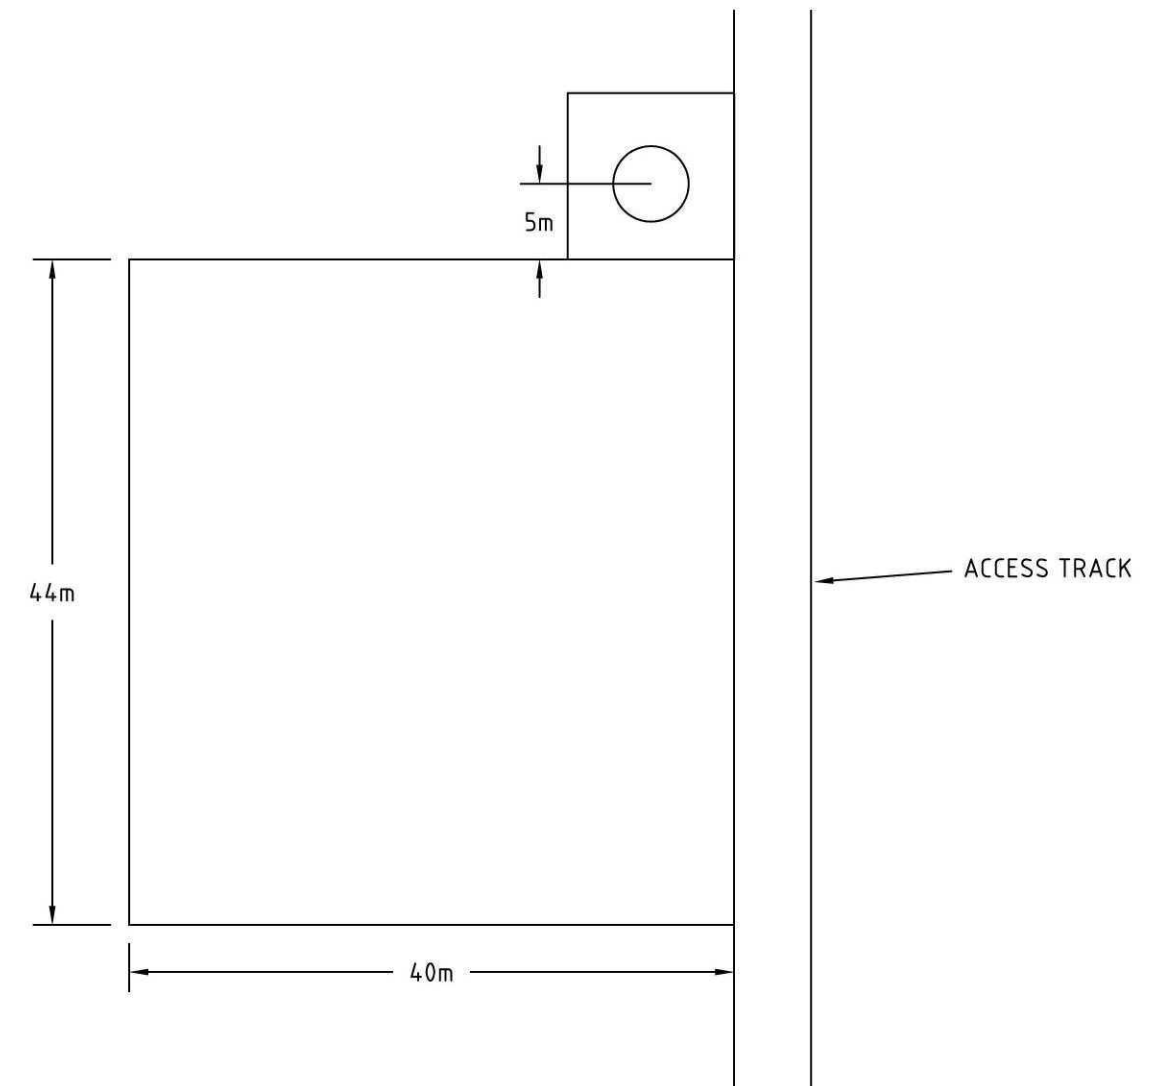


TYPICAL INTERMEDIATE
HARDSTANDING

			Status PLANNING NOT TO BE USED FOR CONSTRUCTION		Project HOLBEACH MARSH WIND FARM		
			Scales 1:500	Current Issue Signatures		Title TYPICAL CRANE HARDSTANDING	
			Original Size A3	Author P. WILLIAMS			
				Checker L. COTTON			
				Height Datum N/A	Approver L. WALKER		
		Grid N/A	© Copyright reserved				
			Filename: 04-PA.DWG				
01	FIRST ISSUE	04/12/09					
Issue	Description	Date					


Drawing No.	Project No.	Issue
04/PA	NE33315	01

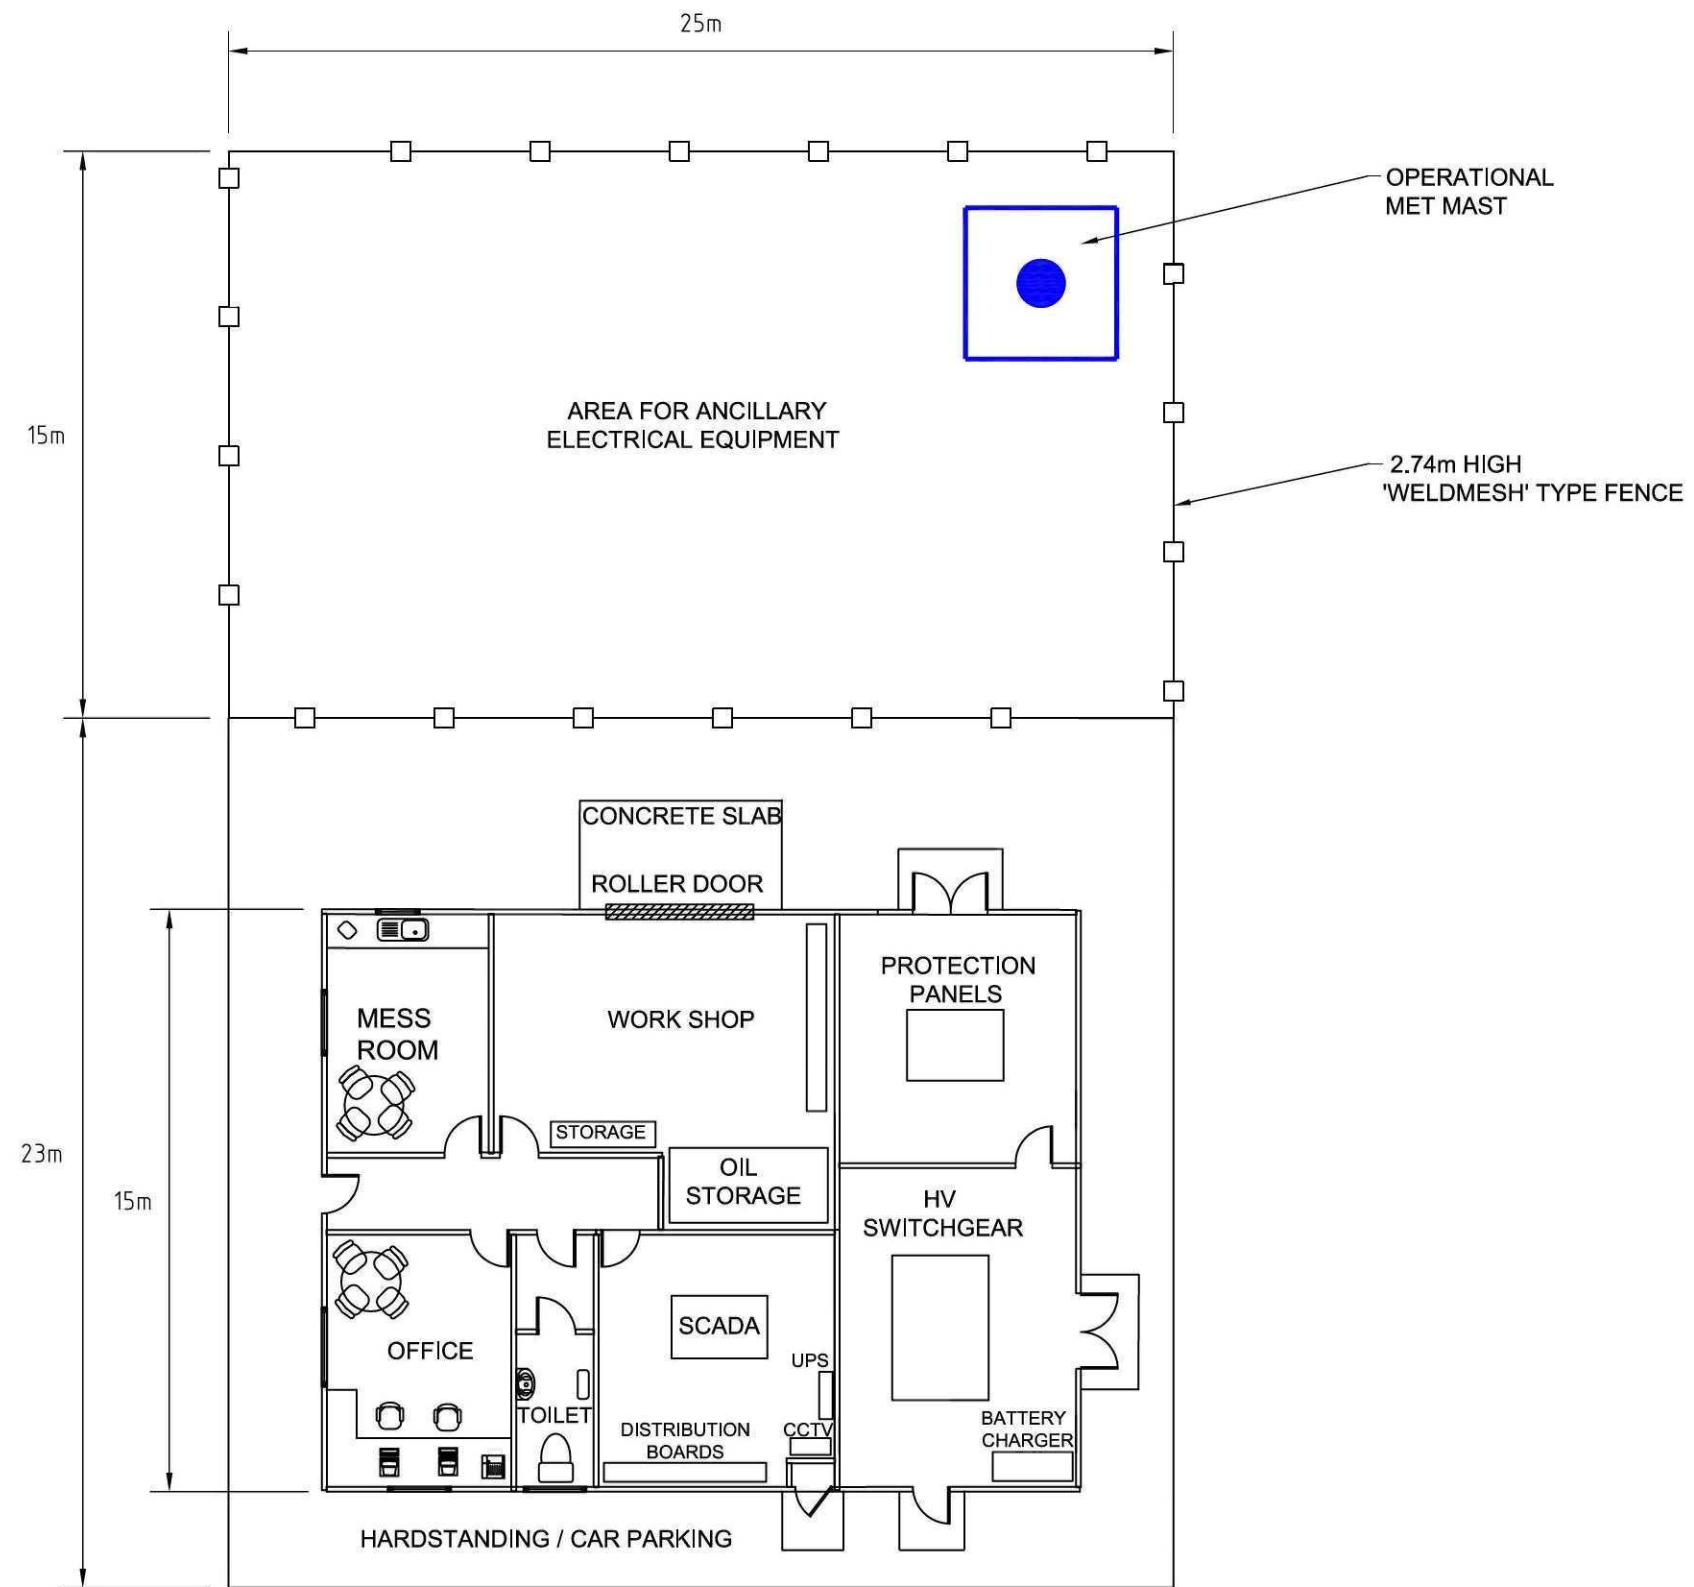

		 SCOTTISHPOWER RENEWABLES	Client	Status PLANNING NOT TO BE USED FOR CONSTRUCTION			Project HOLBEACH MARSH WIND FARM			
				Scales 1:200 Current Issue Signatures Author P. WILLIAMS Checker L. COTTON		Title INDICATIVE CONTROL BUILDING				
				Original Size A3 Approver L. WALKER						
				Height Datum N/A © Copyright reserved						
				Grid N/A		Filename: 05-PA.DWG				
01	FIRST ISSUE	04/12/09								
Issue	Description	Date								
							Drawing No.		Project No.	Issue
							05/PA		NE33315	01

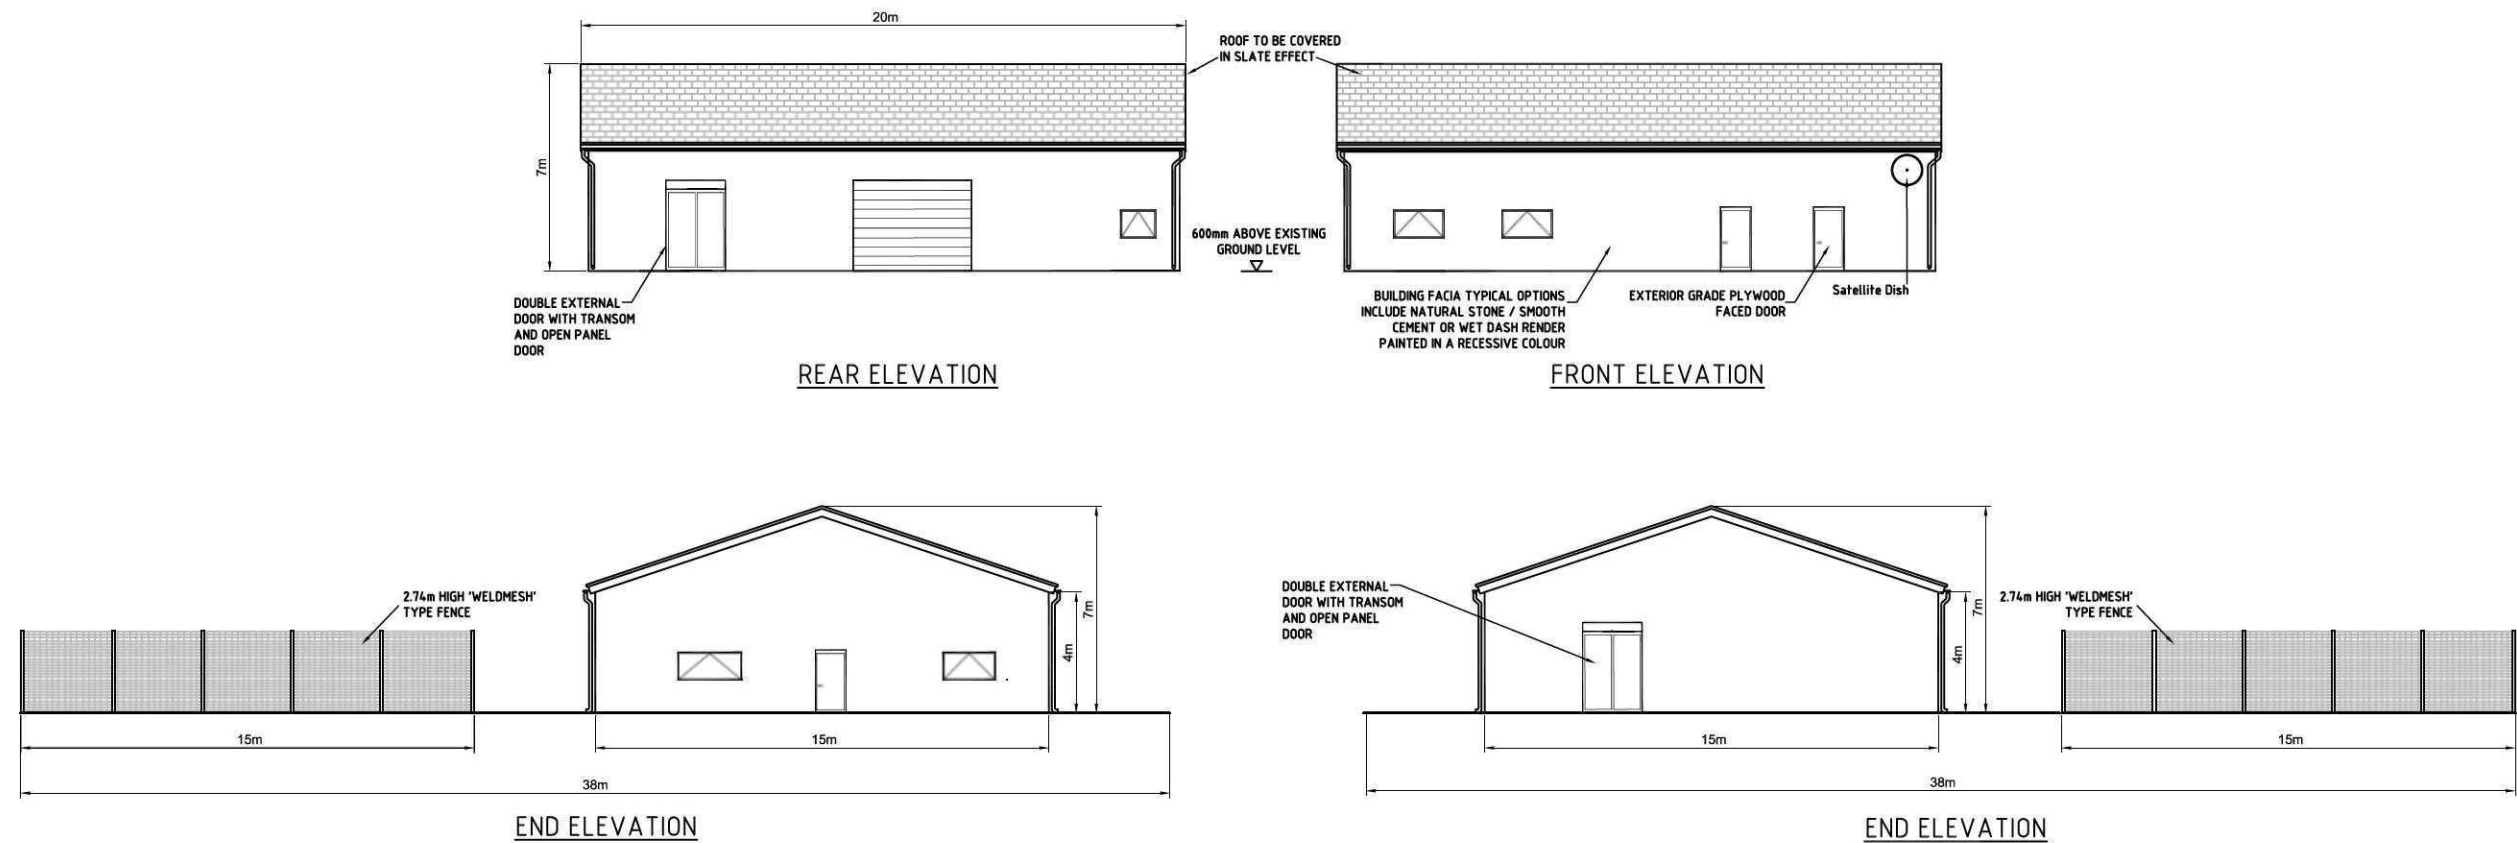


			Status PLANNING NOT TO BE USED FOR CONSTRUCTION		Project HOLBEACH MARSH WIND FARM		
			Scales 1:250	Current Issue Signatures		Title INDICATIVE CONTROL BUILDING ELEVATIONS	
			Original Size A3	Author P. WILLIAMS			
			Height Datum N/A	Checker L. COTTON			
			Grid N/A	Approver L. WALKER			
			© Copyright reserved				
			Filename: 06-PA.DWG				
01	FIRST ISSUE	04/12/09					
Issue	Description	Date					
			Drawing No. 06/PA — Project No. NE33315 — Issue 01				

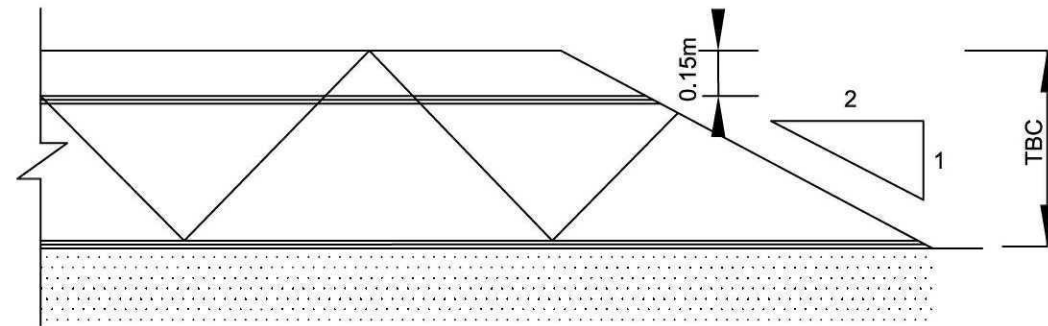

**TYPICAL DETAIL
FOR CONSTRUCTION COMPOUND**


Scale: 1:50

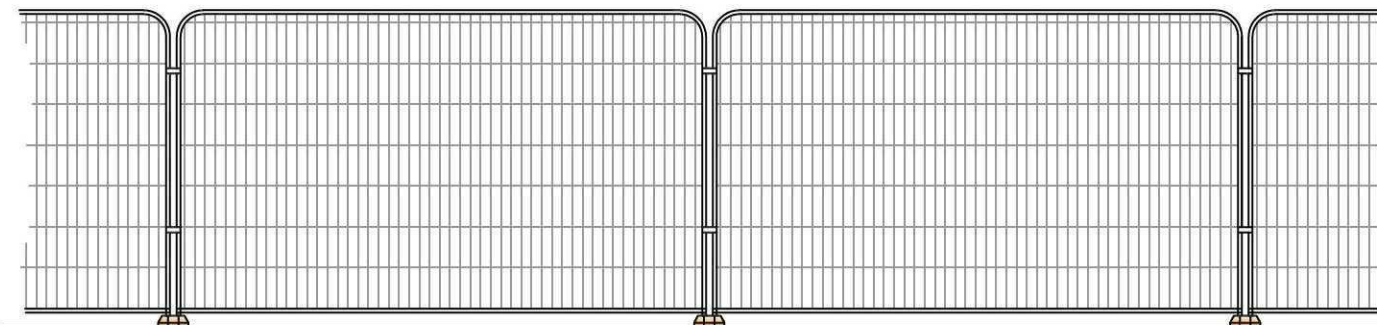

BOUNDARY FENCE ELEVATION

Scale: 1:50


HERAS 151 TEMPORARY
FENCING, ANTI-CLIMB, ROUND
TOP PANELS 2m HIGH OR
SIMILAR.

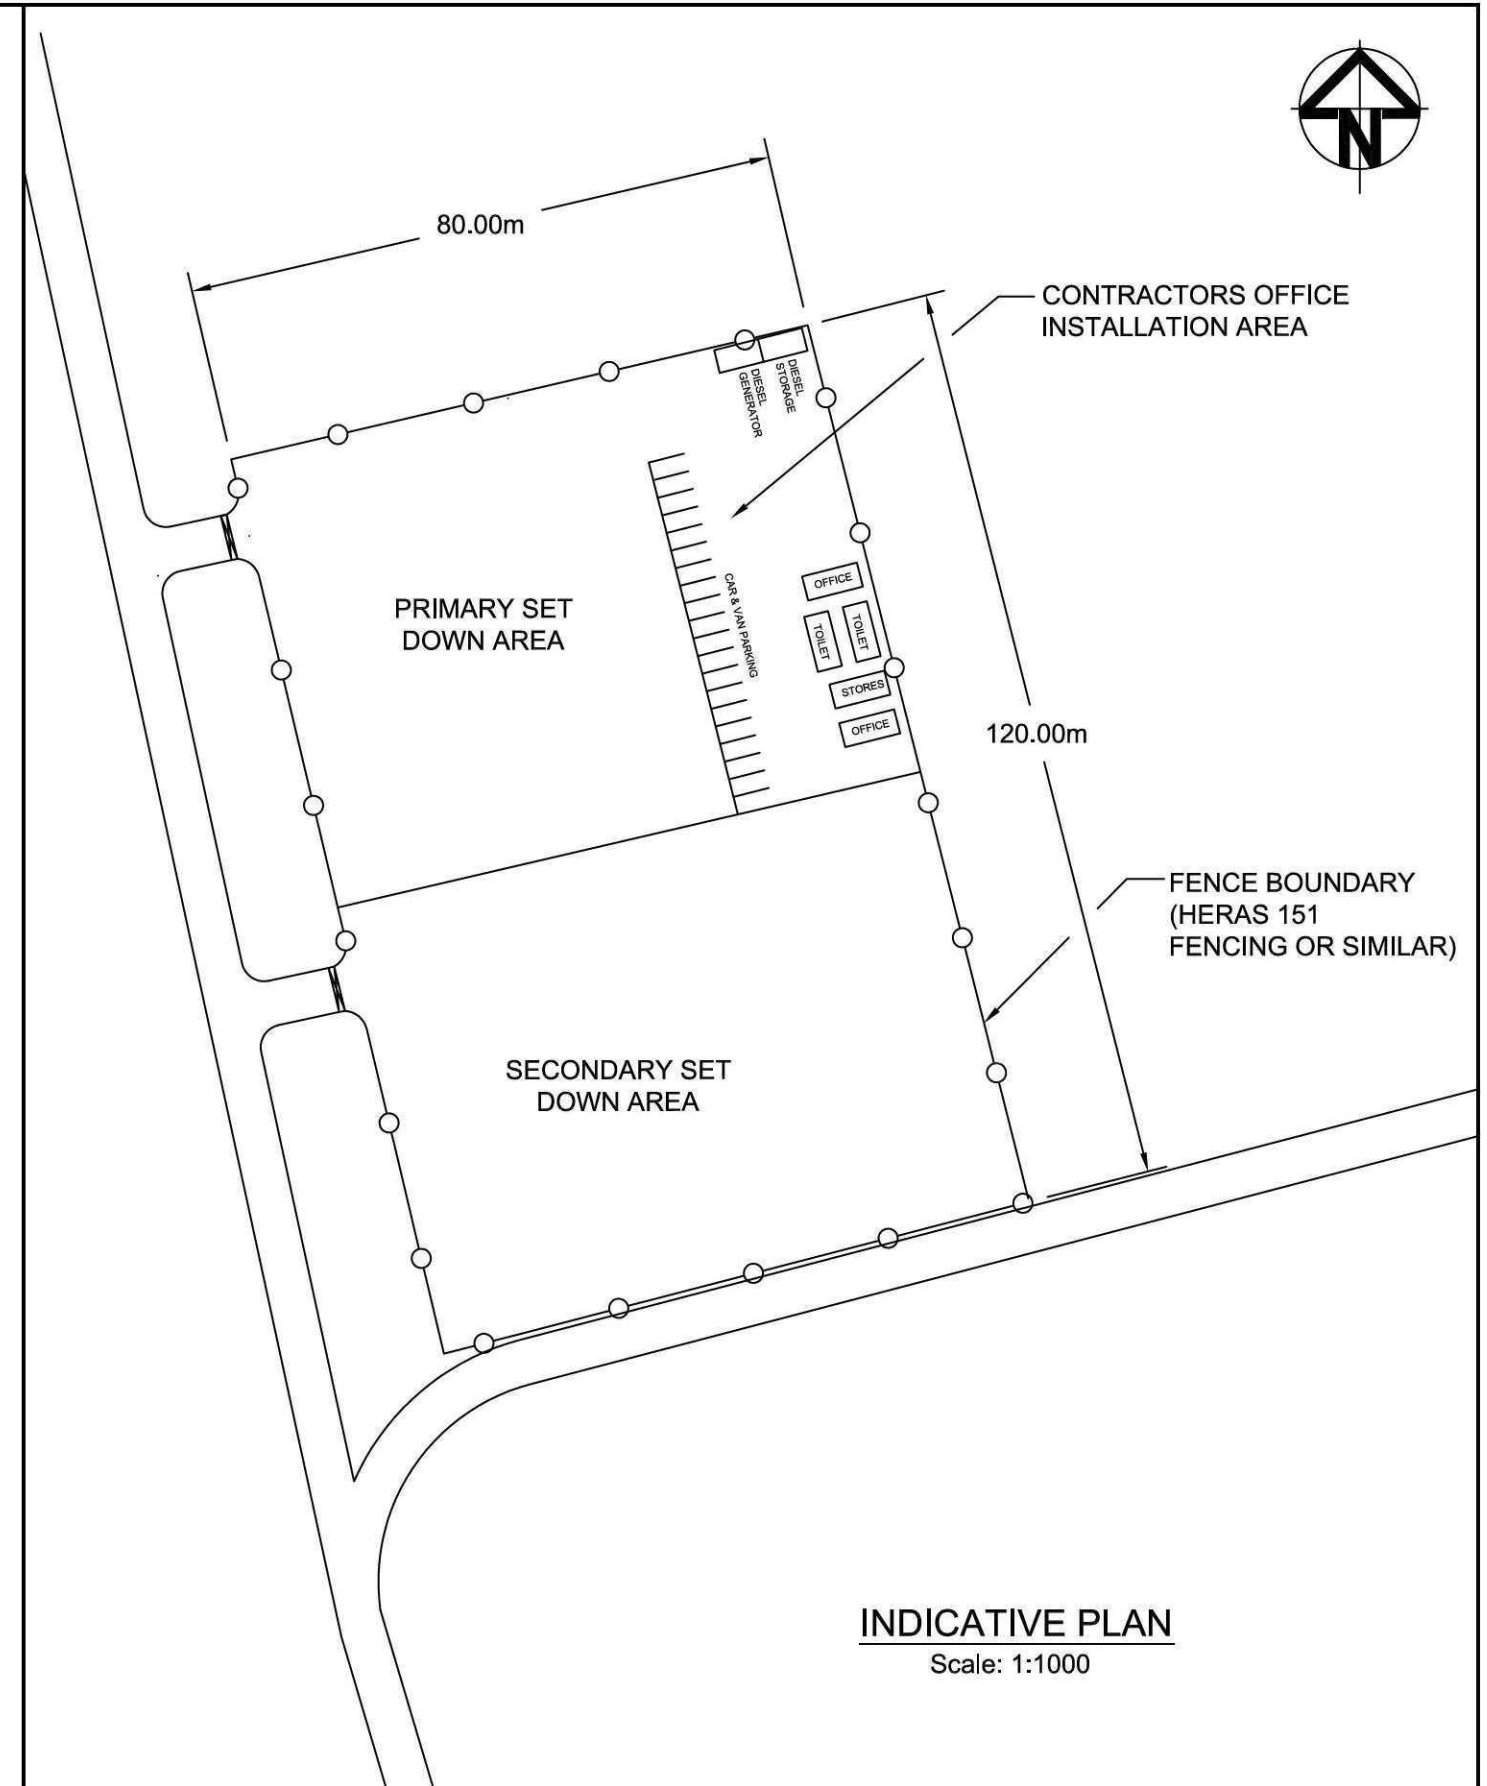


INDICATIVE PLAN

Scale: 1:1000

			NOTES: 1. Layout of the Construction Compound as shown is indicative. Final layout within designated area will be chosen by the Civil Contractor, to meet requirements of specification. 2. Following the construction period, all site offices, containers, machinery and equipment shall be removed.	Client  SCOTTISHPOWER RENEWABLES	<table><tr><td colspan="3">Status PLANNING NOT TO BE USED FOR CONSTRUCTION</td></tr><tr><td>Scales</td><td>1:50</td><td>Current Issue Signatures</td></tr><tr><td></td><td></td><td>Author P. WILLIAMS</td></tr><tr><td>Original Size</td><td>A3</td><td>Checker L. COTTON</td></tr><tr><td>Height Datum</td><td>N/A</td><td>Approver L. WALKER</td></tr><tr><td>Grid</td><td>N/A</td><td>© Copyright reserved</td></tr><tr><td colspan="3">Filename: 07-PA.DWG</td></tr></table>	Status PLANNING NOT TO BE USED FOR CONSTRUCTION			Scales	1:50	Current Issue Signatures			Author P. WILLIAMS	Original Size	A3	Checker L. COTTON	Height Datum	N/A	Approver L. WALKER	Grid	N/A	© Copyright reserved	Filename: 07-PA.DWG			<table><tr><td>Project</td><td>HOLBEACH MARSH WIND FARM</td></tr><tr><td>Title</td><td>INDICATIVE LAYOUT OF TEMPORARY CONSTRUCTION COMPOUND AREA</td></tr></table>	Project	HOLBEACH MARSH WIND FARM	Title	INDICATIVE LAYOUT OF TEMPORARY CONSTRUCTION COMPOUND AREA	 Hyder <table><tr><td>Drawing No.</td><td>Project No.</td><td>Issue</td></tr><tr><td>07/PA</td><td>NE33315</td><td>01</td></tr></table>	Drawing No.	Project No.	Issue	07/PA	NE33315	01
Status PLANNING NOT TO BE USED FOR CONSTRUCTION																																						
Scales	1:50	Current Issue Signatures																																				
		Author P. WILLIAMS																																				
Original Size	A3	Checker L. COTTON																																				
Height Datum	N/A	Approver L. WALKER																																				
Grid	N/A	© Copyright reserved																																				
Filename: 07-PA.DWG																																						
Project	HOLBEACH MARSH WIND FARM																																					
Title	INDICATIVE LAYOUT OF TEMPORARY CONSTRUCTION COMPOUND AREA																																					
Drawing No.	Project No.	Issue																																				
07/PA	NE33315	01																																				
01	FIRST ISSUE	04/12/09																																				
Issue	Description	Date																																				

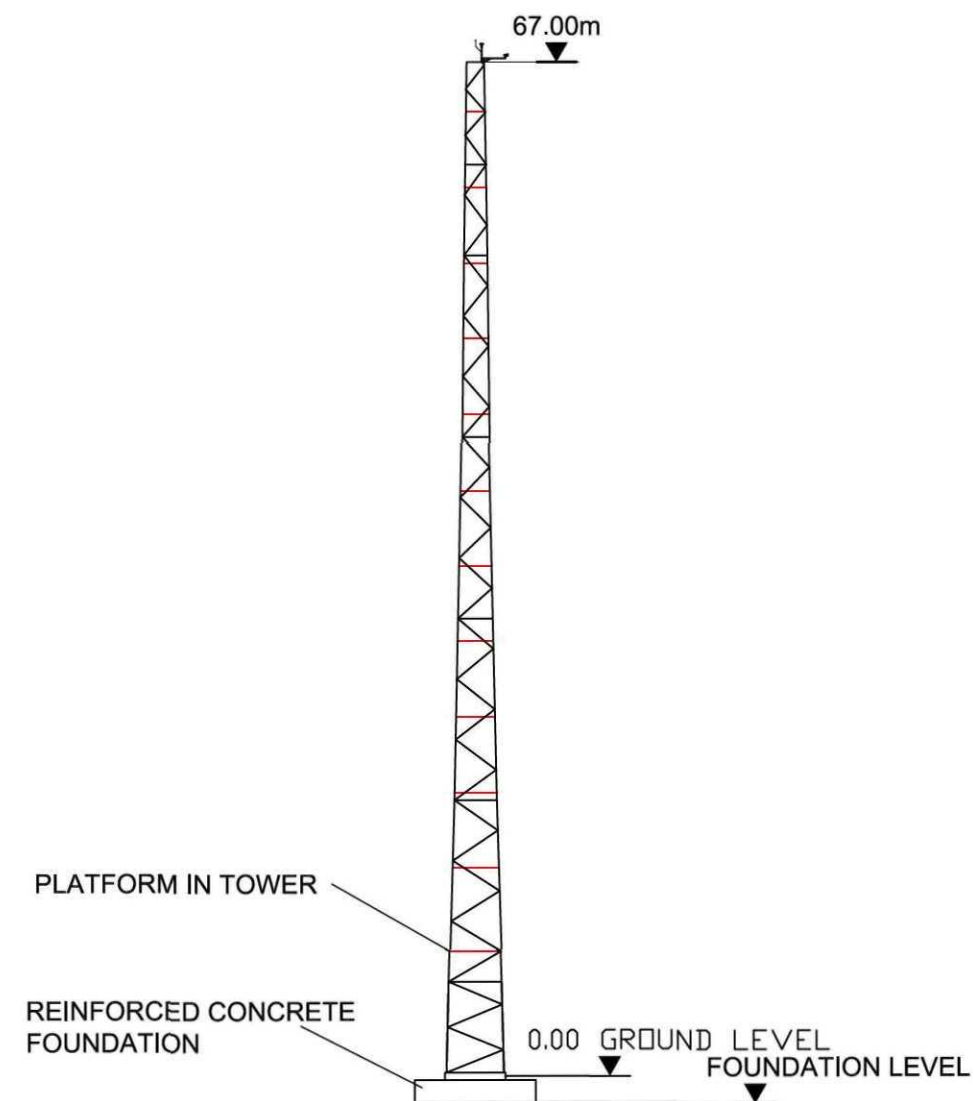


			Status PLANNING NOT TO BE USED FOR CONSTRUCTION		Project HOLBEACH MARSH WIND FARM			
			Scales 1:500	Current Issue Signatures Author P.WILLIAMS		Title TYPICAL OPERATIONAL METEROLOGICAL MAST		
			Original Size A3	Checker L. COTTON				
			Height Datum N/A	Approver L.WALKER				
			Grid N/A	© Copyright reserved				
			Filename: 08-PA.DWG					
01	FIRST ISSUE	04/12/09						
Issue	Description	Date						
				Drawing No. 08/PA		Project No. NE33315		Issue 01

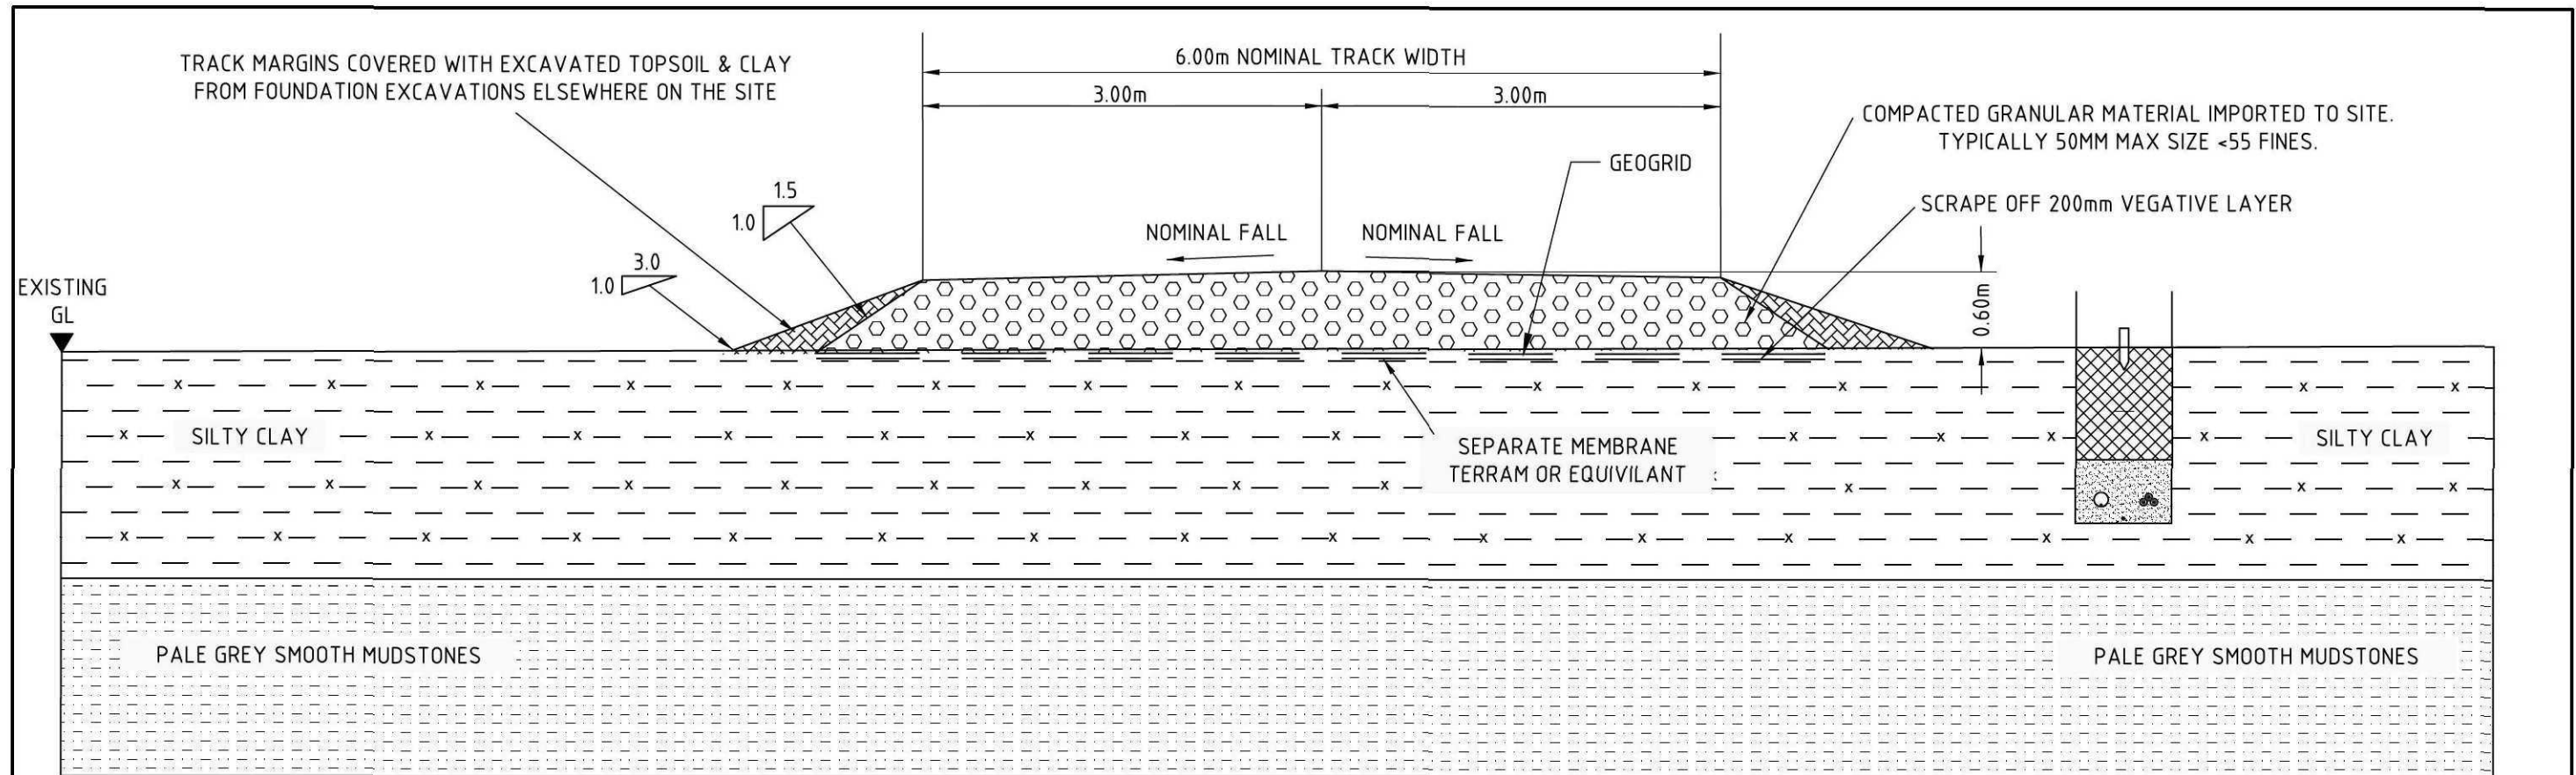


INDICATIVE SECTION THROUGH ACCESS TRACK ON LEVEL GROUND

SCALE 1:50

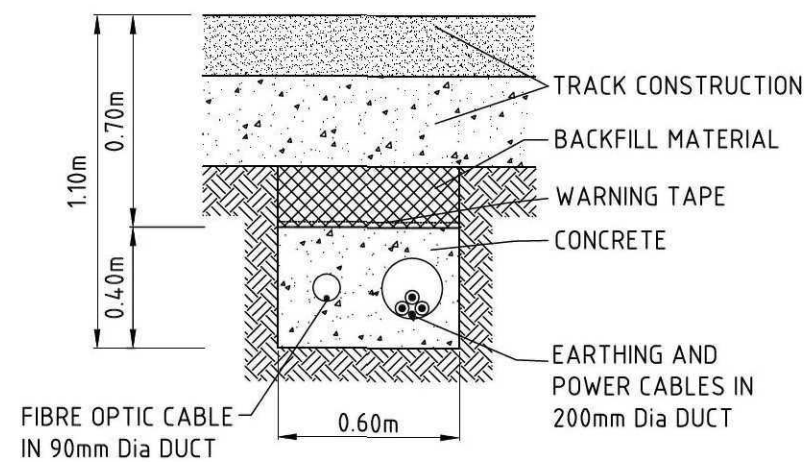


TYPICAL TRENCH DETAILS
BENEATH ACCESS TRACK

SCALE 1:25

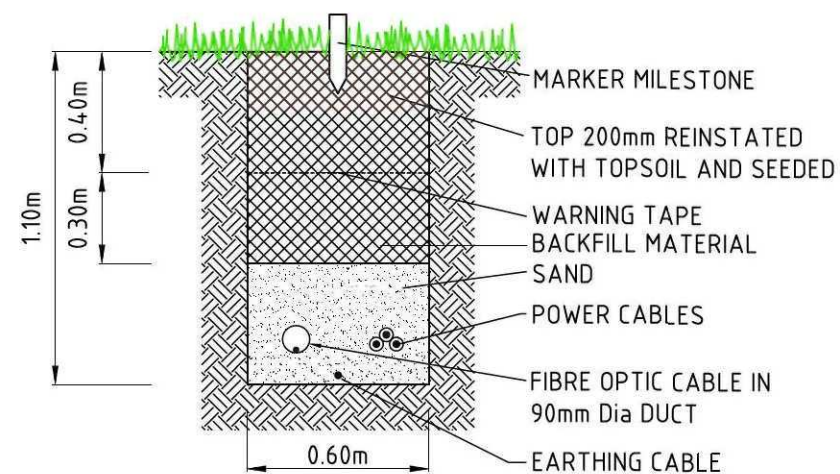

TYPICAL SINGLE TRENCH DETAILS
ADJACENT TO ACCESS TRACKS



SCALE 1:25

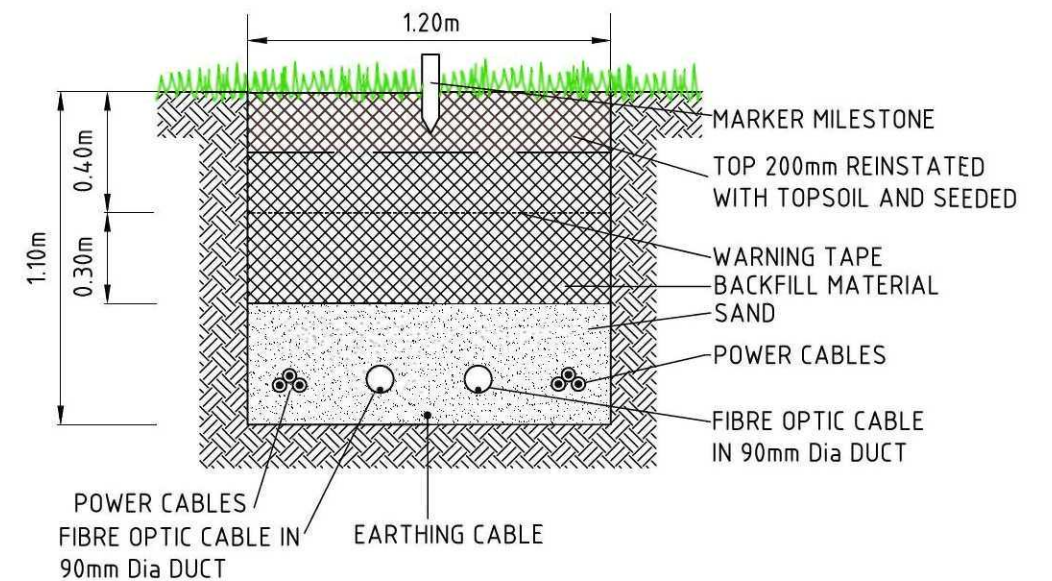


TYPICAL DOUBLE TRENCH DETAILS ADJACENT
TO ACCESS TRACKS

SCALE 1:25


			NOTE: 1. Drainage of access road not shown. requirements for drainage to be confirmed during detailed design. 2. Thickness and Depths of Geological Strata Unknown.	Client 	<table><tr><td colspan="4">Status</td></tr><tr><td colspan="4">PLANNING</td></tr><tr><td colspan="4">NOT TO BE USED FOR CONSTRUCTION</td></tr><tr><td>Scales</td><td>1:50</td><td colspan="2">Current Issue Signatures</td></tr><tr><td>Original Size</td><td>A3</td><td>Author</td><td>P. WILLIAMS</td></tr><tr><td>Height Datum</td><td>N/A</td><td>Checker</td><td>L. COTTON</td></tr><tr><td>Grid</td><td>N/A</td><td>Approver</td><td>L. WALKER</td></tr><tr><td colspan="2">Filename:</td><td colspan="2">09-PA.DWG</td></tr></table>	Status				PLANNING				NOT TO BE USED FOR CONSTRUCTION				Scales	1:50	Current Issue Signatures		Original Size	A3	Author	P. WILLIAMS	Height Datum	N/A	Checker	L. COTTON	Grid	N/A	Approver	L. WALKER	Filename:		09-PA.DWG		<table><tr><td>Project</td><td>HOLBEACH MARSH WIND FARM</td></tr><tr><td>Title</td><td>TYPICAL ACCESS TRACK & CABLE TRENCH DETAILS</td></tr></table>	Project	HOLBEACH MARSH WIND FARM	Title	TYPICAL ACCESS TRACK & CABLE TRENCH DETAILS	 <table><tr><td>Drawing No.</td><td>Project No.</td><td>Issue</td></tr><tr><td>09/PA</td><td>NE33315</td><td>01</td></tr></table>	Drawing No.	Project No.	Issue	09/PA	NE33315	01
Status	
PLANNING	
NOT TO BE USED FOR CONSTRUCTION	
Scales	1:50	Current Issue Signatures	
Original Size	A3	Author	P. WILLIAMS	
Height Datum	N/A	Checker	L. COTTON	
Grid	N/A	Approver	L. WALKER	
Filename:		09-PA.DWG	
Project	HOLBEACH MARSH WIND FARM	
Title	TYPICAL ACCESS TRACK & CABLE TRENCH DETAILS	
Drawing No.	Project No.	Issue	
09/PA	NE33315	01	
01	FIRST ISSUE	04/12/09	
Issue	Description	Date	

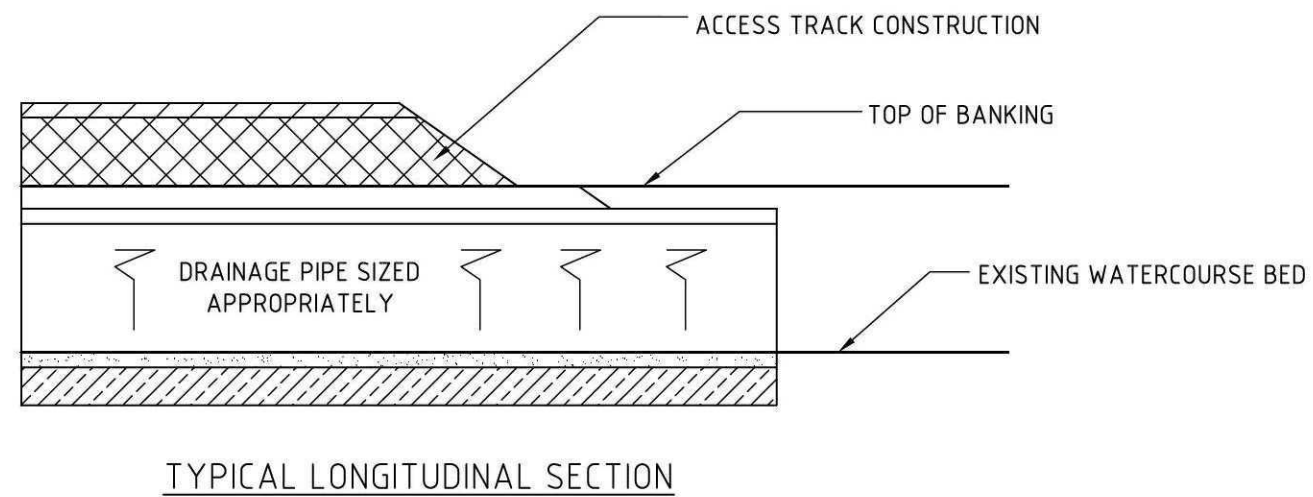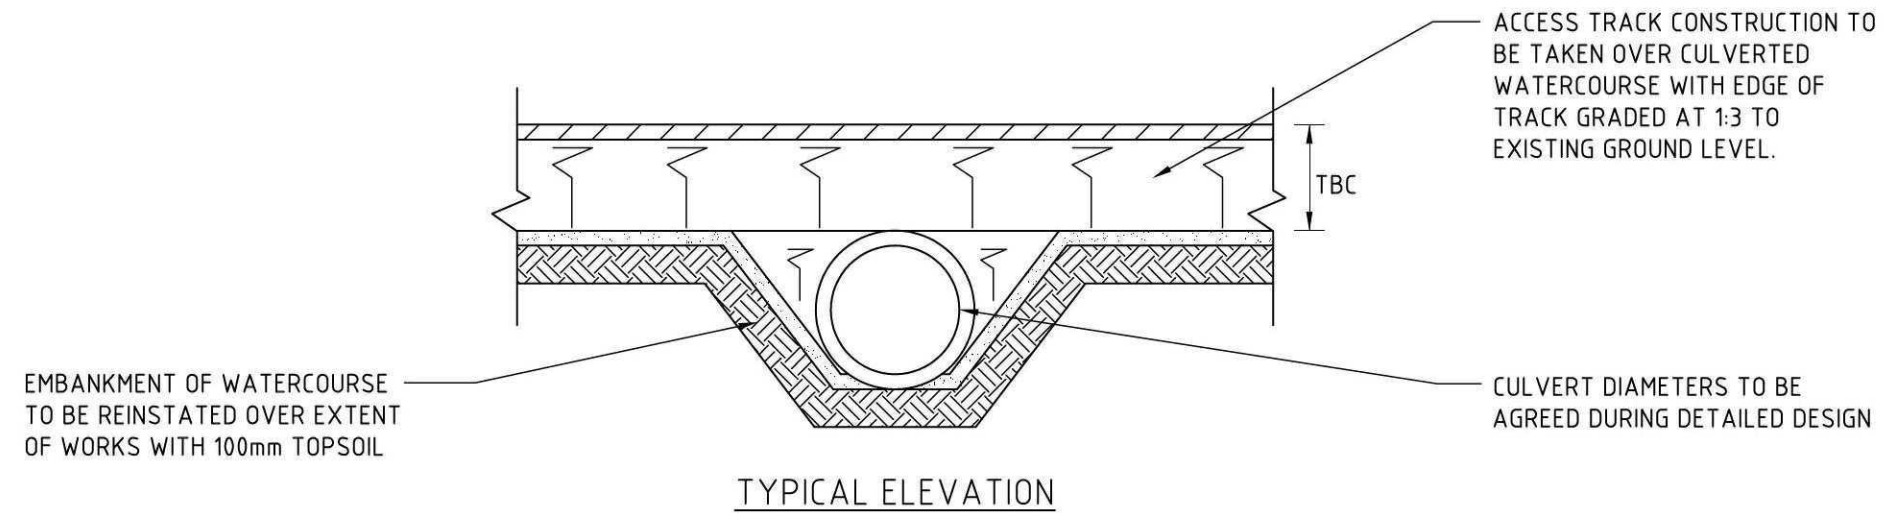

			NOTE: 1. Drainage of access road not shown. Requirements for drainage to be confirmed during detailed design. 2. Thickness and Depths of Geological Strata Unknown.	Client 	<table><tr><td colspan="3">Status</td></tr><tr><td colspan="3">PLANNING</td></tr><tr><td colspan="3">NOT TO BE USED FOR CONSTRUCTION</td></tr><tr><td>Scales</td><td>1:50</td><td>Current Issue Signatures</td></tr><tr><td></td><td></td><td>Author P. WILLIAMS</td></tr><tr><td>Original Size</td><td>A3</td><td>Checker L. COTTON</td></tr><tr><td>Height Datum</td><td>N/A</td><td>Approver L. WALKER</td></tr><tr><td>Grid</td><td>N/A</td><td>© Copyright reserved</td></tr><tr><td colspan="3">Filename: 10-PA.DWG</td></tr></table>	Status			PLANNING			NOT TO BE USED FOR CONSTRUCTION			Scales	1:50	Current Issue Signatures			Author P. WILLIAMS	Original Size	A3	Checker L. COTTON	Height Datum	N/A	Approver L. WALKER	Grid	N/A	© Copyright reserved	Filename: 10-PA.DWG			<table><tr><td colspan="2">Project</td></tr><tr><td colspan="2">HOLBEACH MARSH WIND FARM</td></tr><tr><td colspan="2">Title</td></tr><tr><td colspan="2">TYPICAL CULVERT DETAILS</td></tr></table>	Project		HOLBEACH MARSH WIND FARM		Title		TYPICAL CULVERT DETAILS		 <table><tr><td>Drawing No.</td><td>Project No.</td><td>Issue</td></tr><tr><td>10/PA</td><td>NE33315</td><td>01</td></tr></table>	Drawing No.	Project No.	Issue	10/PA	NE33315	01
Status	
PLANNING	
NOT TO BE USED FOR CONSTRUCTION	
Scales	1:50	Current Issue Signatures	
		Author P. WILLIAMS	
Original Size	A3	Checker L. COTTON	
Height Datum	N/A	Approver L. WALKER	
Grid	N/A	© Copyright reserved	
Filename: 10-PA.DWG	
Project	
HOLBEACH MARSH WIND FARM	
Title	
TYPICAL CULVERT DETAILS	
Drawing No.	Project No.	Issue	
10/PA	NE33315	01	
01	FIRST ISSUE	04/12/09	
Issue	Description	Date	

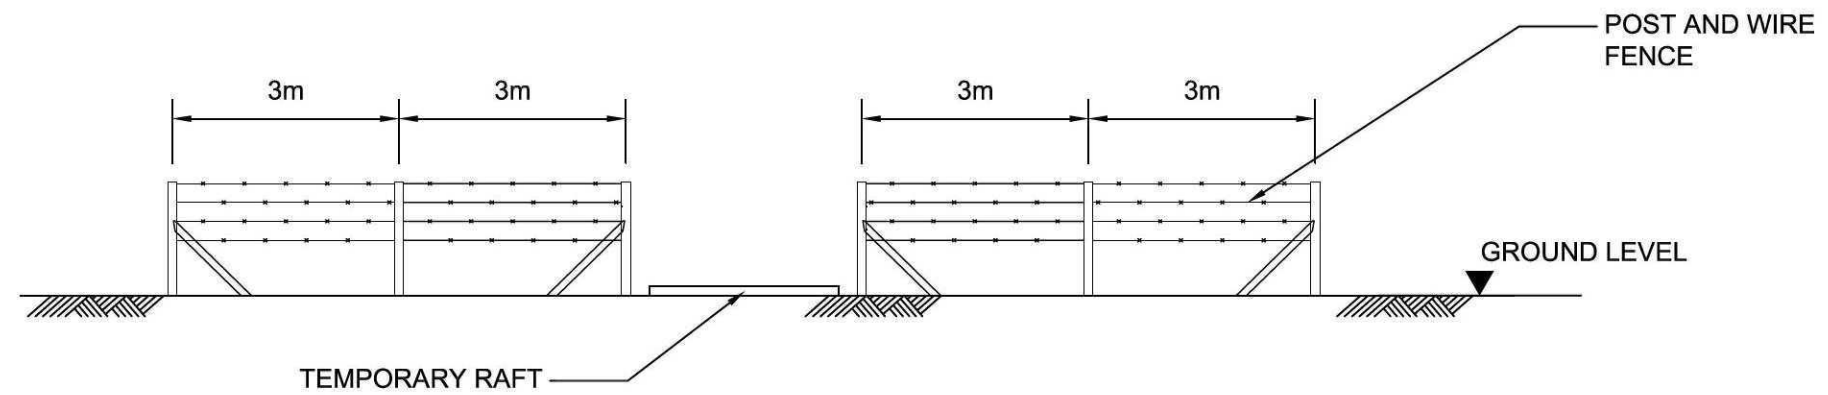

ELEVATION

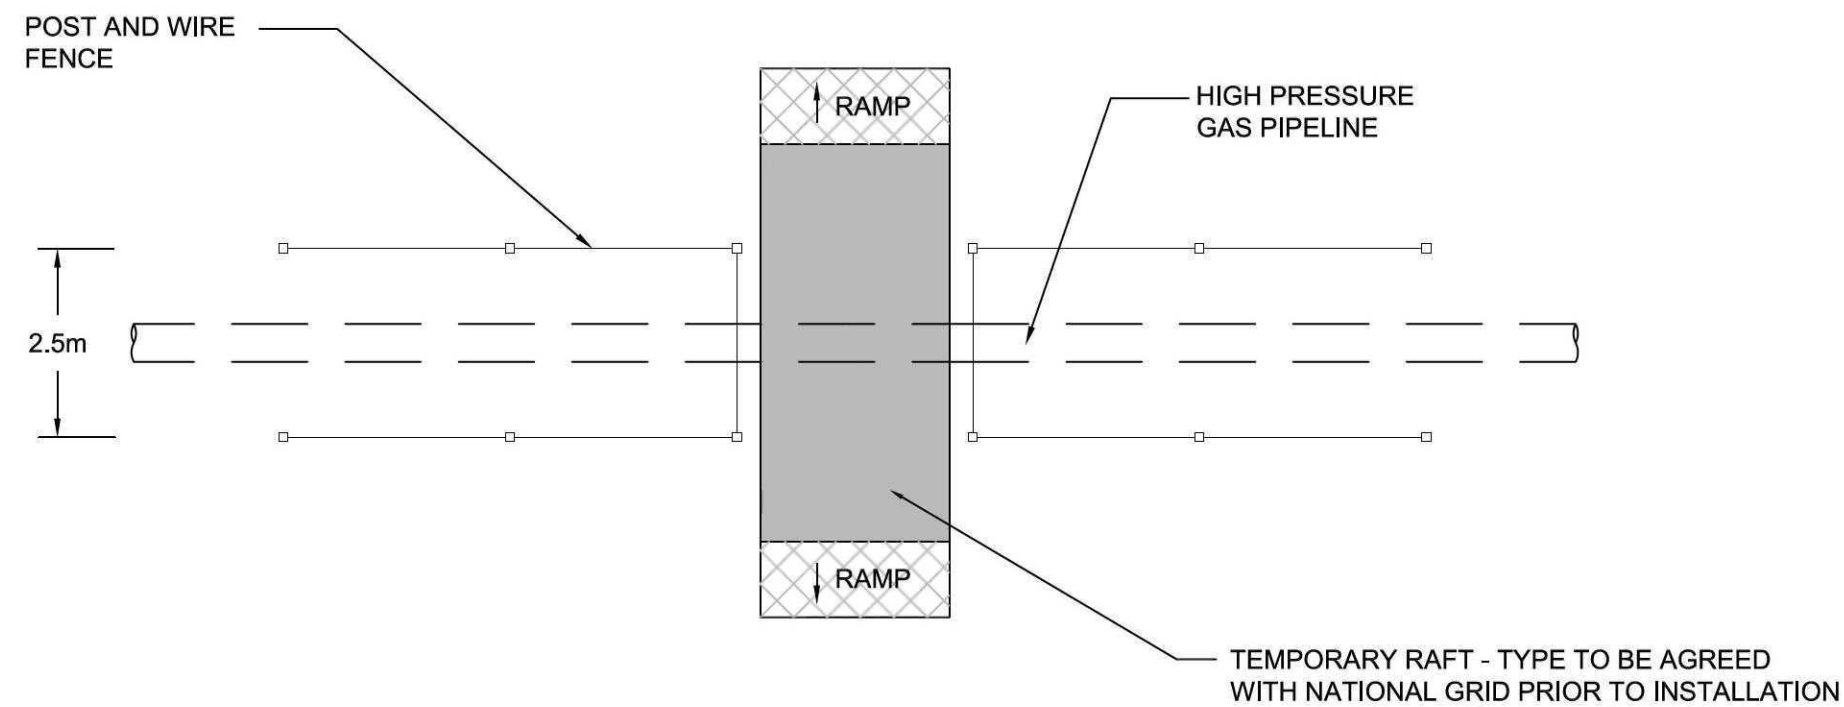

PLAN


				Status PLANNING NOT TO BE USED FOR CONSTRUCTION Scales 1:100 Current Issue Signatures Author P.WILLIAMS Checker L. COTTON Original Size A3 Height Datum N/A Approver L. WALKER Grid N/A © Copyright reserved Filename: 11-PA.DWG	Project HOLBEACH MARSH WIND FARM Title TYPICAL CONSTRUCTION TRAFFIC PIPELINE CROSSING	 Drawing No. 11/PA — Project No. NE33315 — Issue 01
01	FIRST ISSUE	04/12/09				
Issue	Description	Date				




PHOTO 1



PHOTO 2

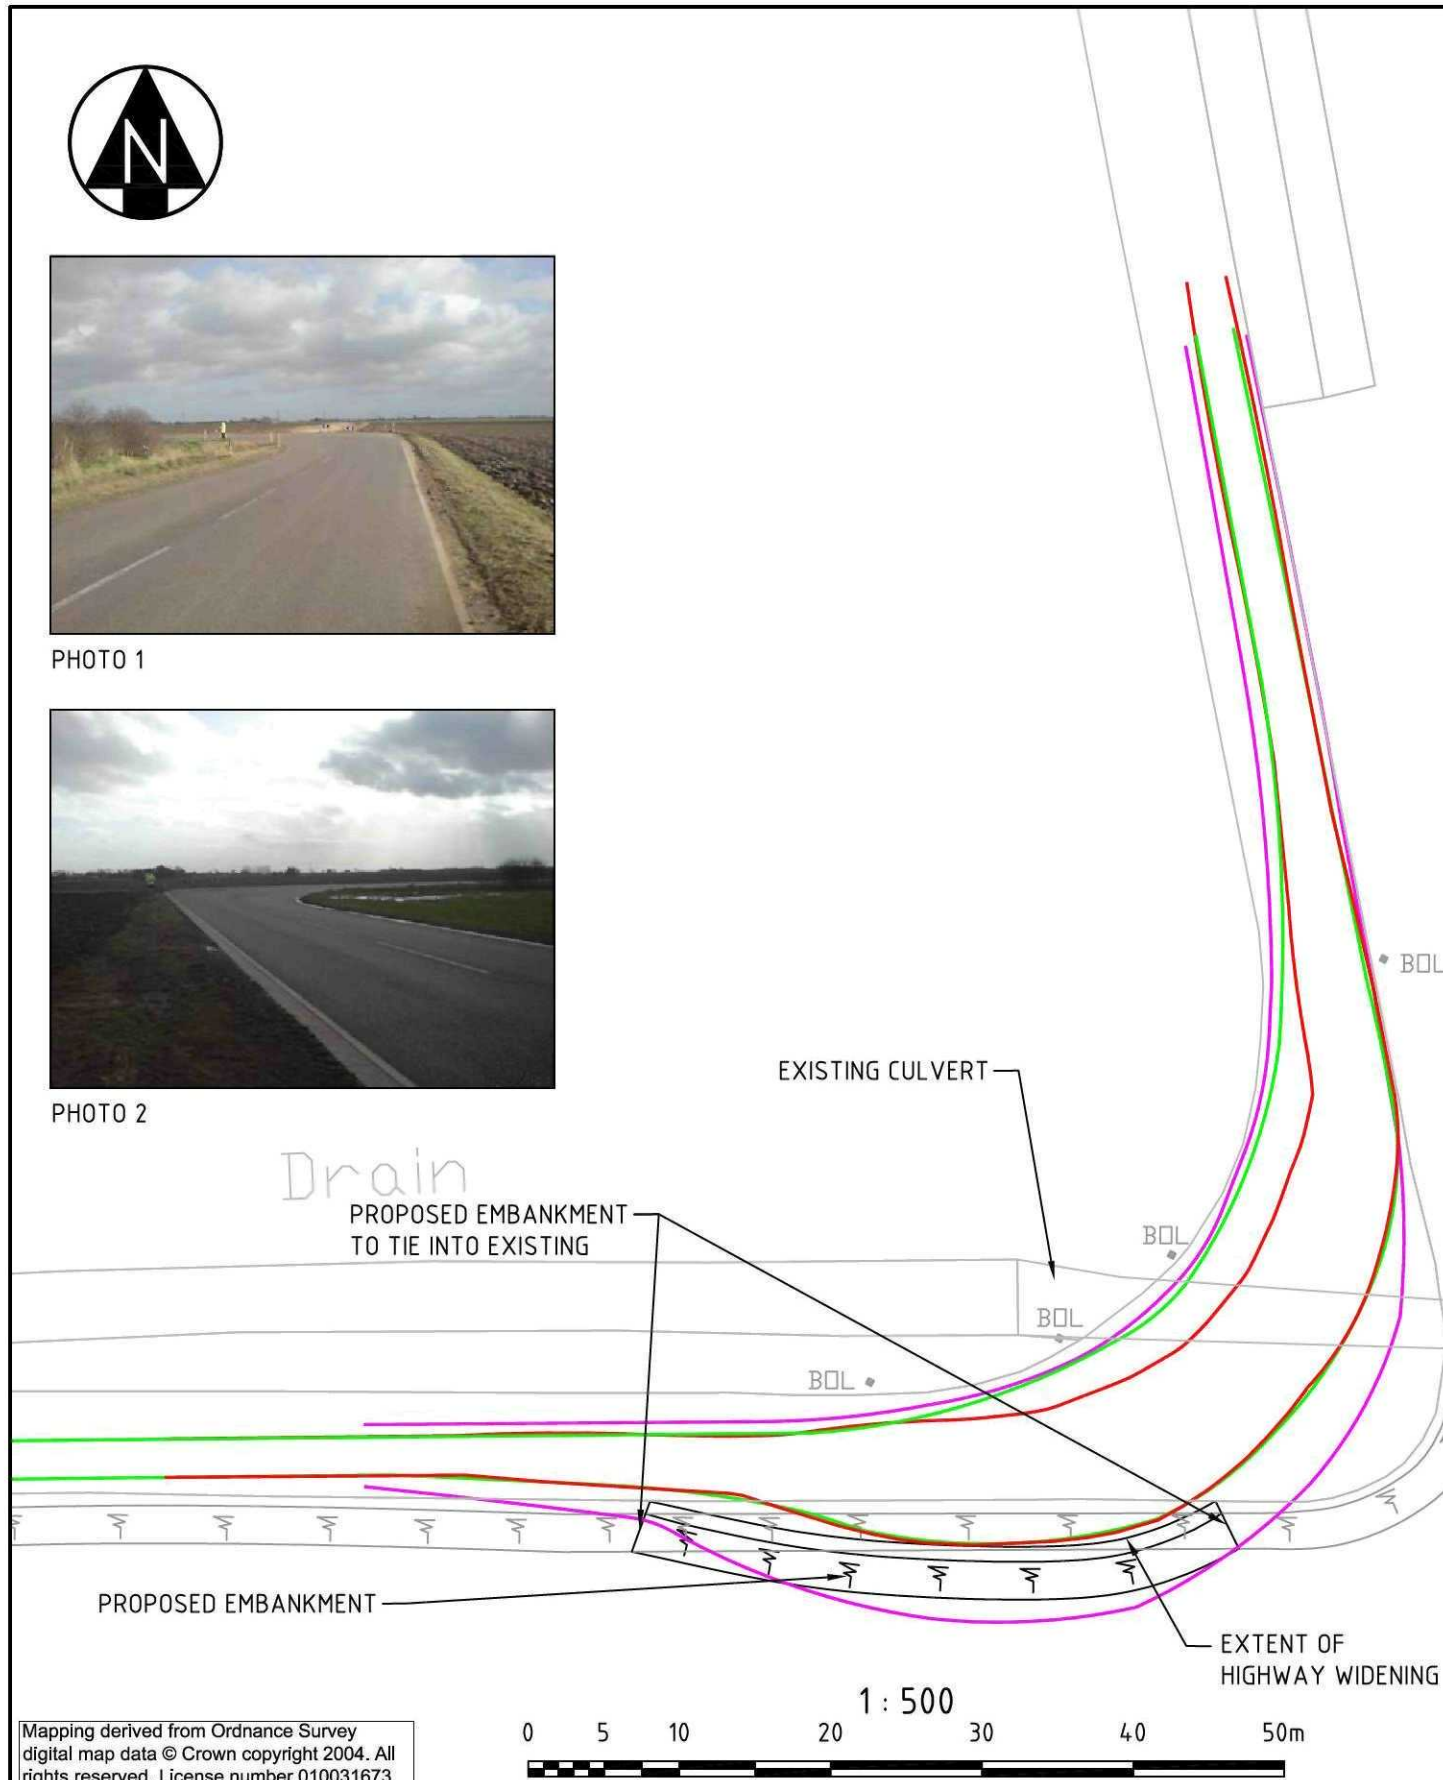

Mapping derived from Ordnance Survey digital map data © Crown copyright 2004. All rights reserved. License number 010031673

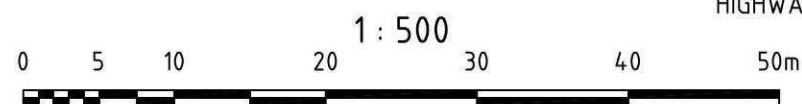

- KEY**
- LOAD OVERHANG
 - WHEEL OVER-RUN
 - TRAILER OVERHANG
 - ILLUMINATED BOLLARD
 - ROAD SIGN
 - LAND-TAKE AREA

NOTE:
1. TOTAL LAND-TAKE FOR CONSTRAINT 7 = 480m²

Client



PHOTO 2


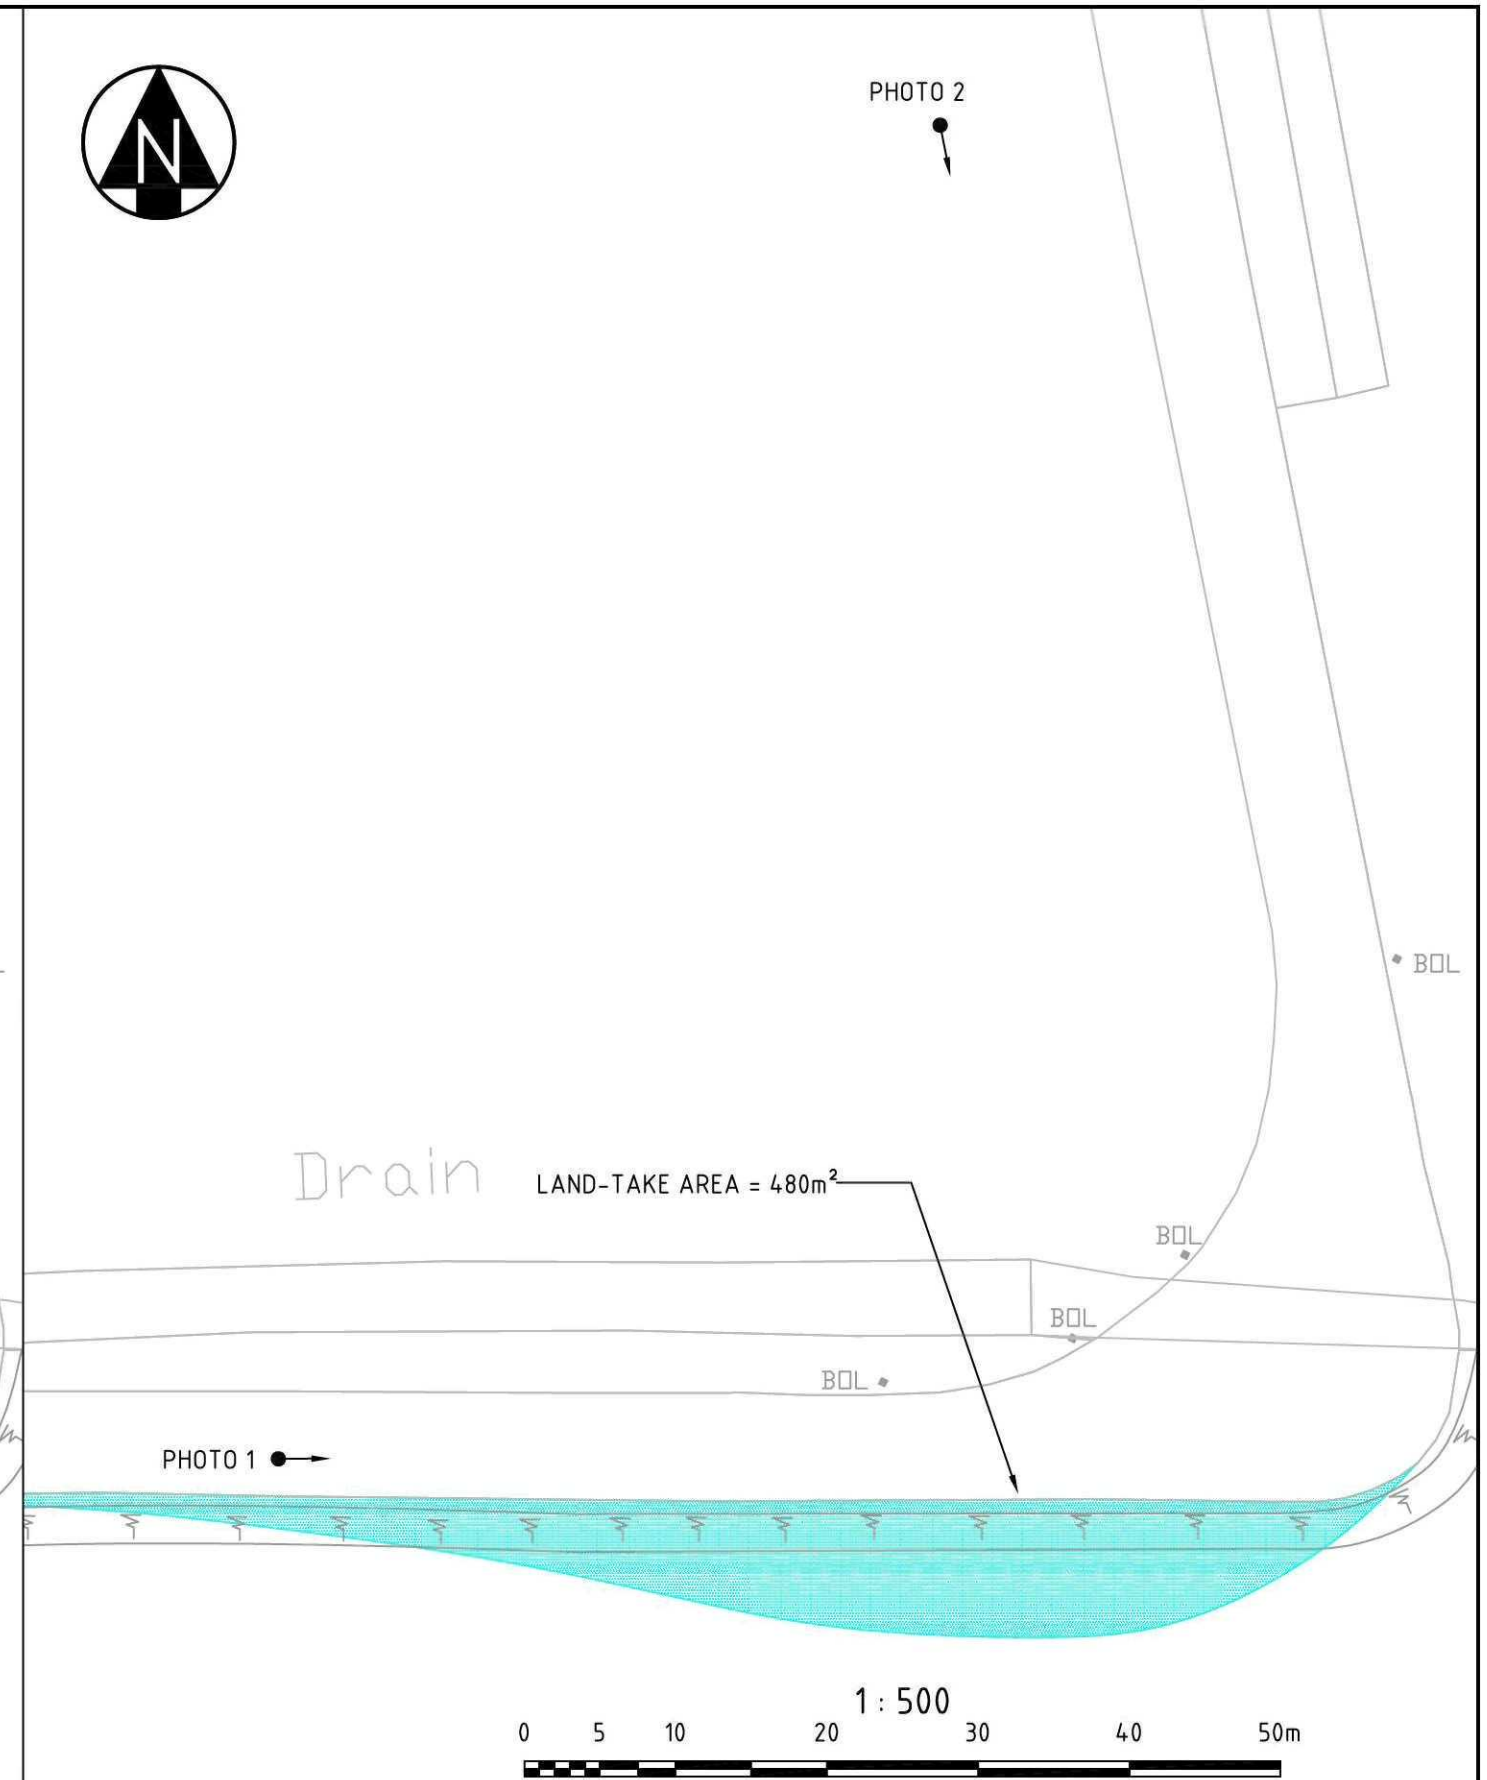


PHOTO 1

LAND-TAKE AREA = 480m²

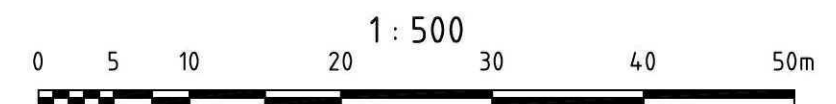



Status		PLANNING	
		NOT TO BE USED FOR CONSTRUCTION	
Scales	1:500	Current Issue Signatures	
		Author	P. SWEENEY
Original Size	A3	Checker	M. PEARSON
Height Datum	-	Approver	S. SCONE
Grid	OS	© Copyright reserved	
Filename:		12A-PA.DWG	

Project		HOLBEACH MARSH WIND FARM	
Title		ACCESS CONSTRAINT 7 (SHEET 2 OF 3)	





01	FIRST ISSUE	04/12/09
Issue	Description	Date

Drawing No.	Project No.	Issue
12a/PA	NE33315	01

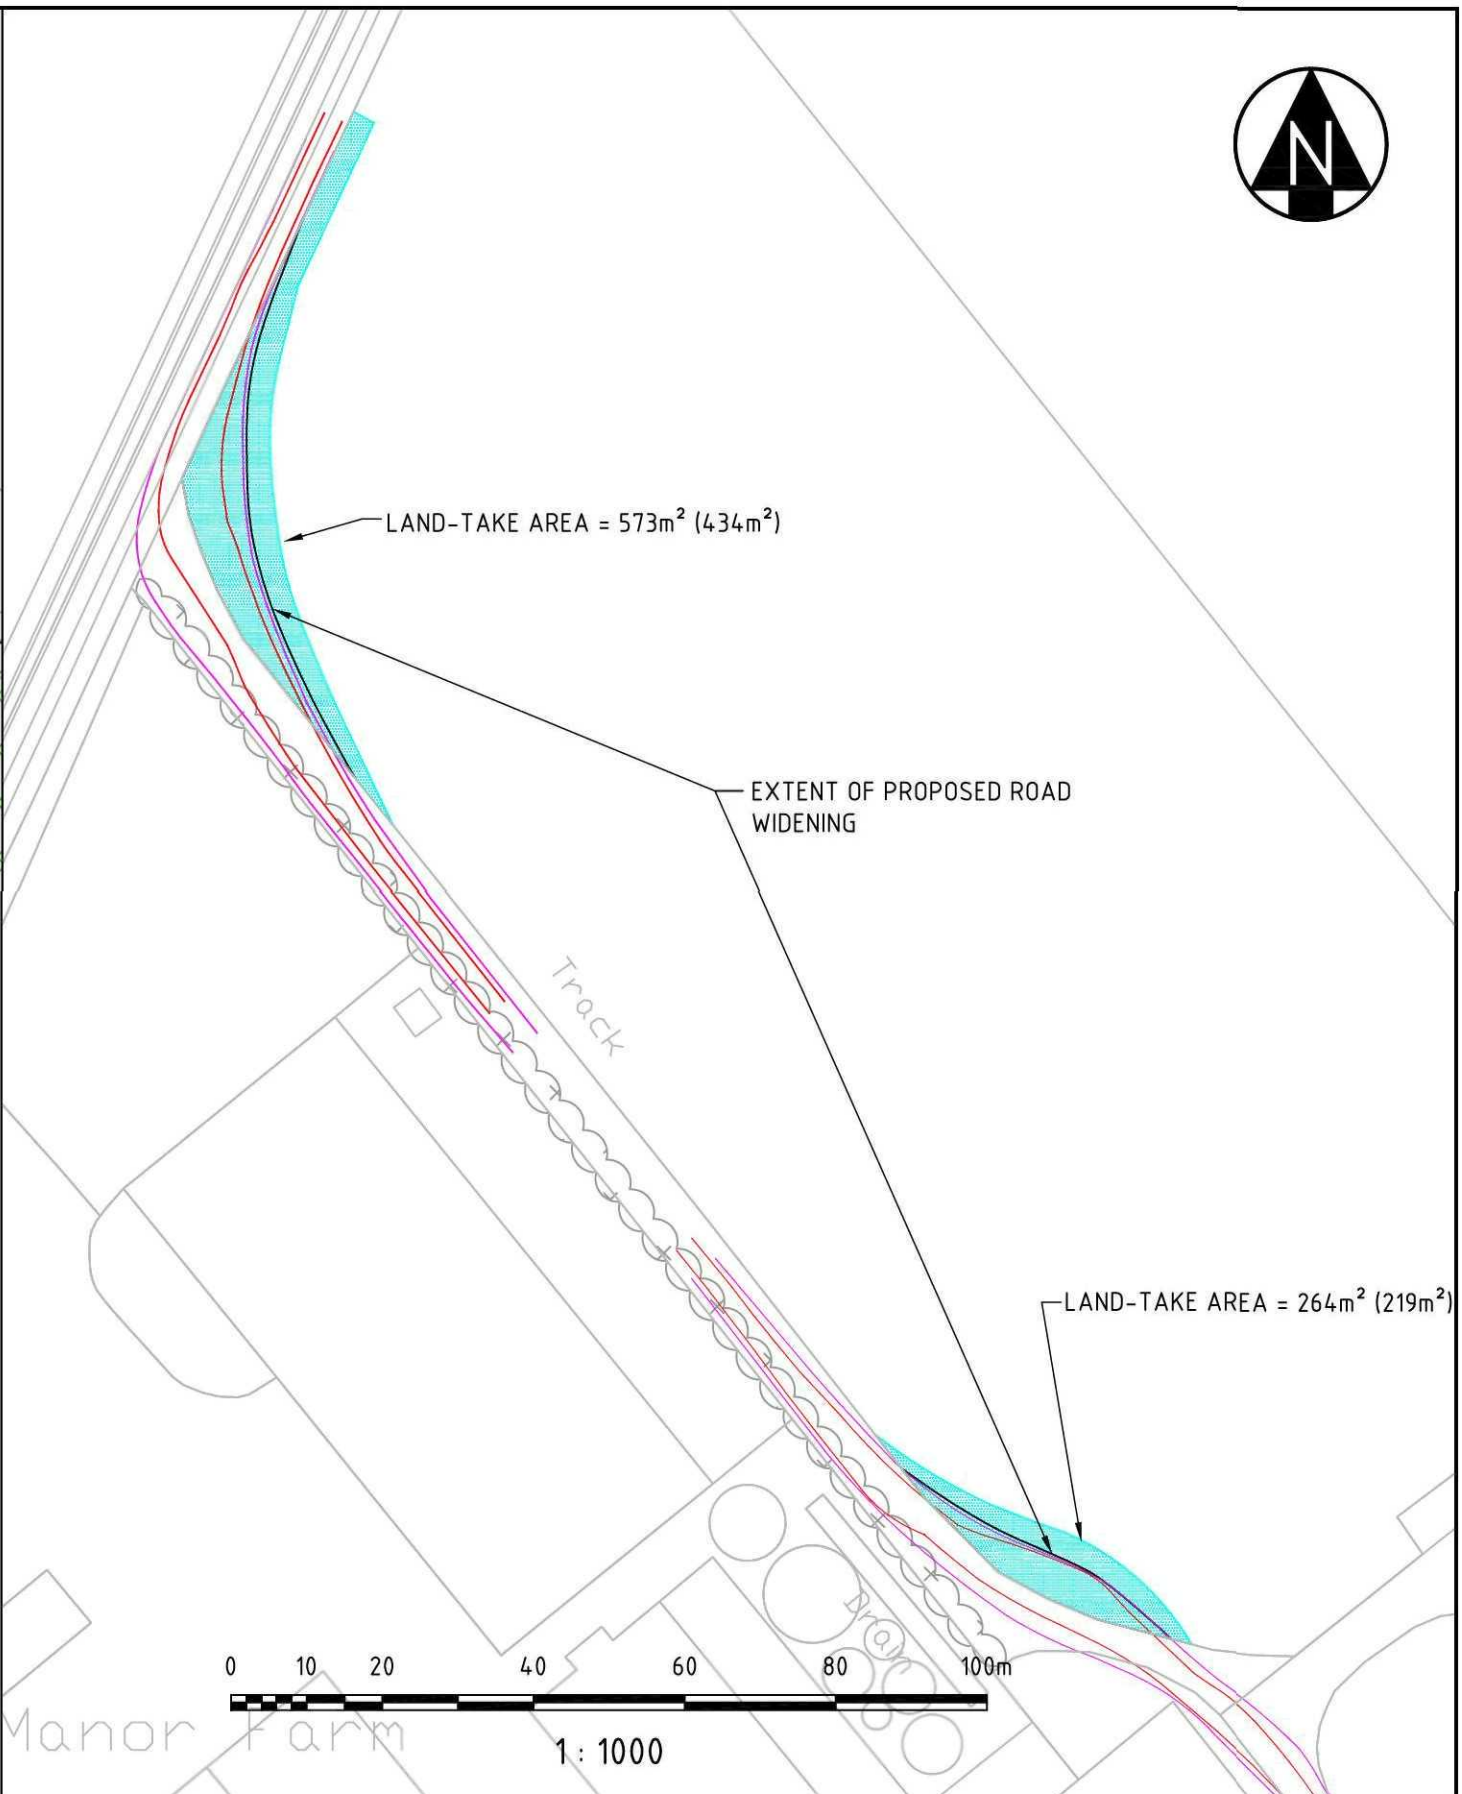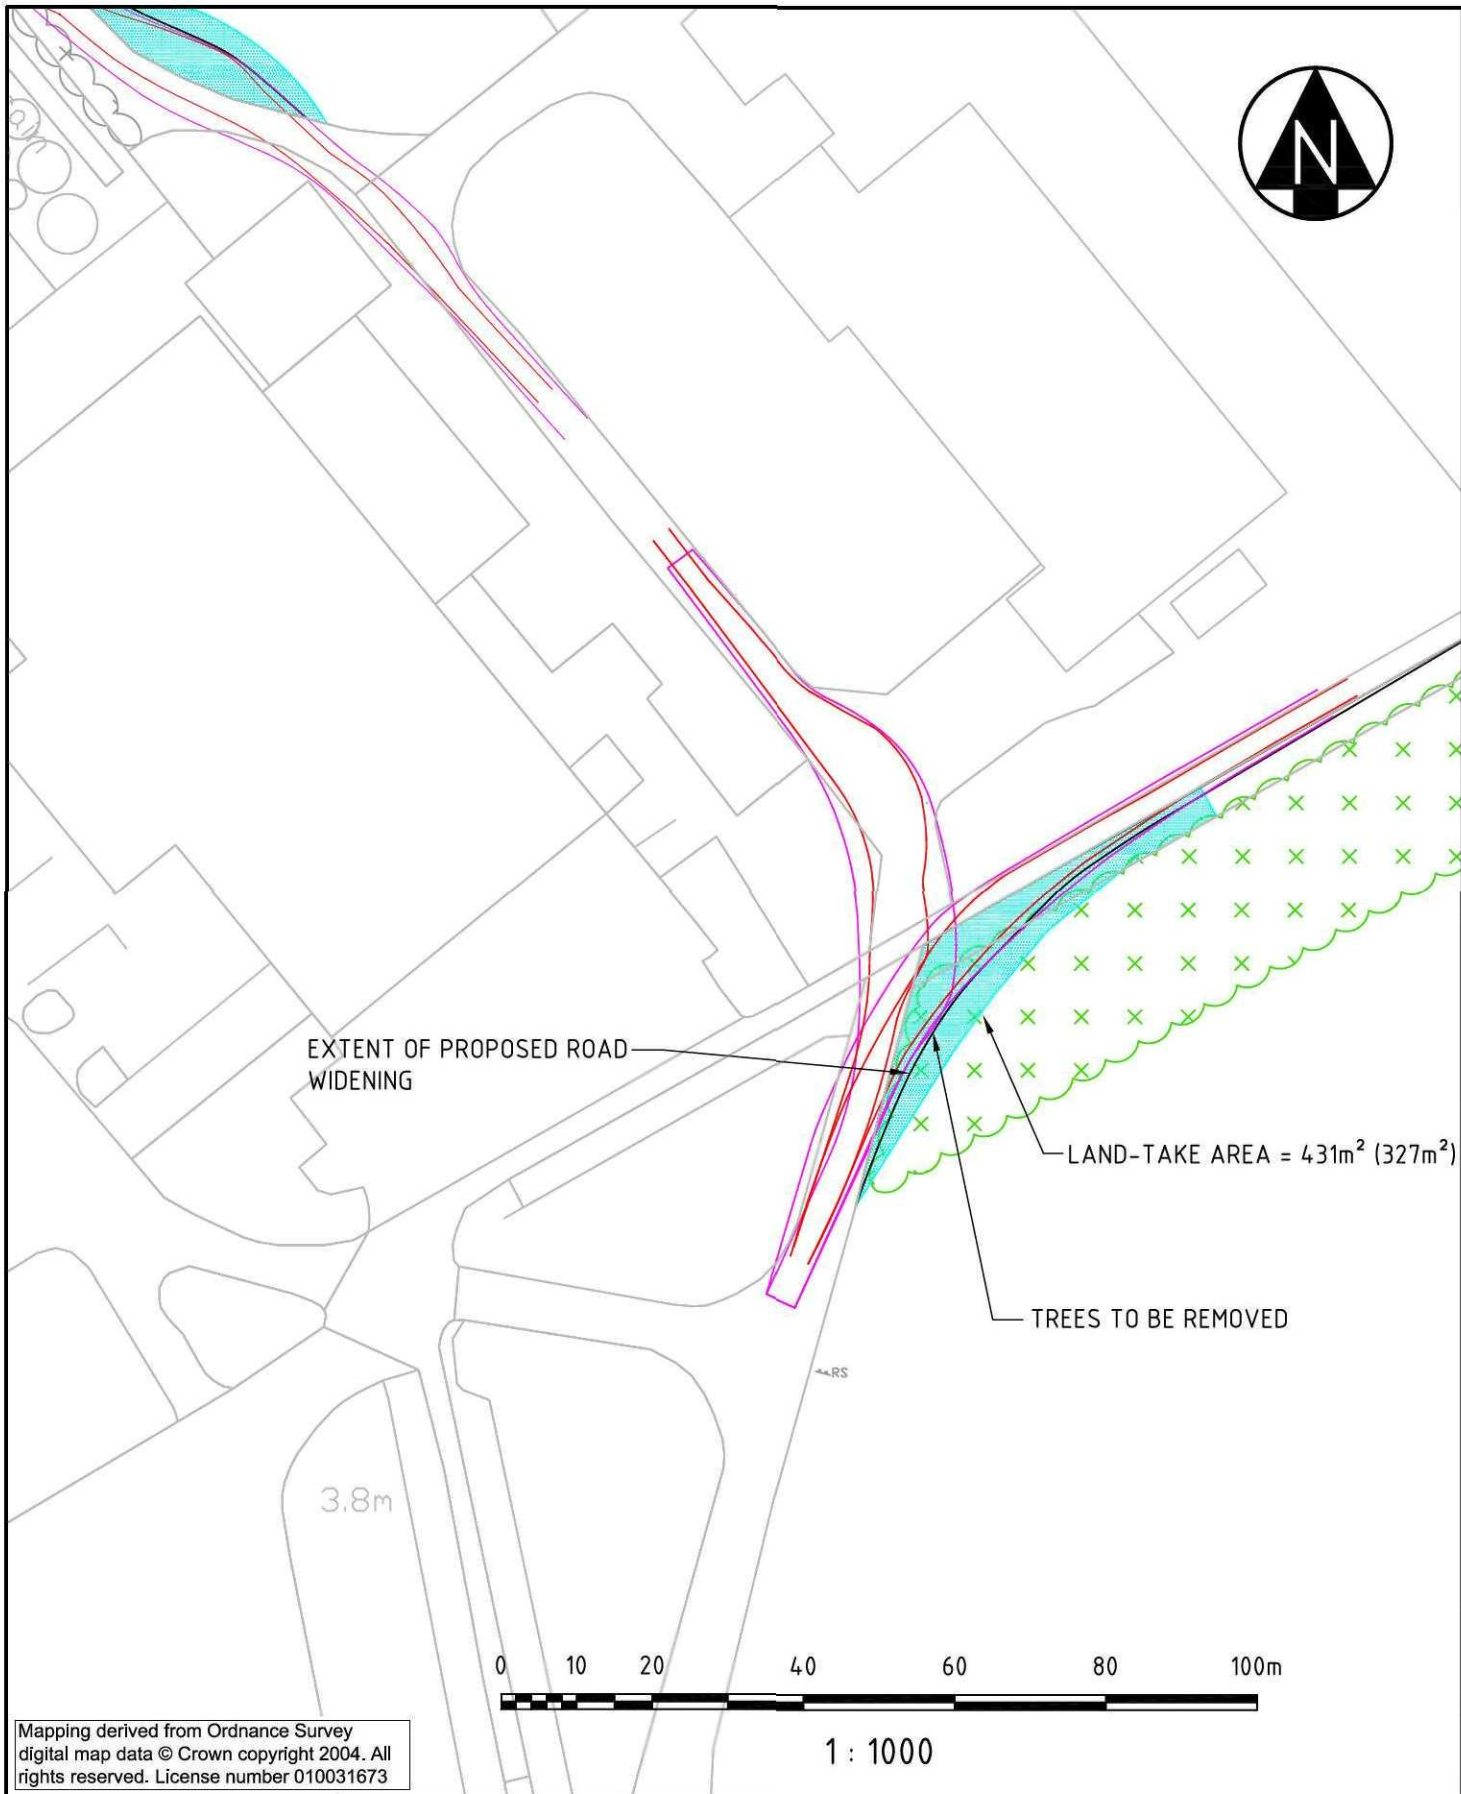

			KEY LOAD OVERHANG WHEEL OVER-RUN TRAILER OVERHANG ROAD SIGN RS TREES LAND-TAKE AREA NOTE: 1. TOTAL LAND-TAKE FOR CONSTRAINT 8 = 1268m² (980m²)	Client SCOTTISHPOWER RENEWABLES	Status PLANNING NOT TO BE USED FOR CONSTRUCTION Scales 1:1000 Current Issue Signatures Author P.SWEENEY Checker M. PEARSON Approver S. SCONE Grid OS © Copyright reserved Filename: 12B-PA.DWG	Project HOLBEACH MARSH WIND FARM Title ACCESS CONSTRAINT 8 (SHEET 3 OF 3)	Hyder Drawing No. Project No. Issue 12b/PA — NE33315 — 01
01	FIRST ISSUE	04/12/09					
Issue	Description	Date					

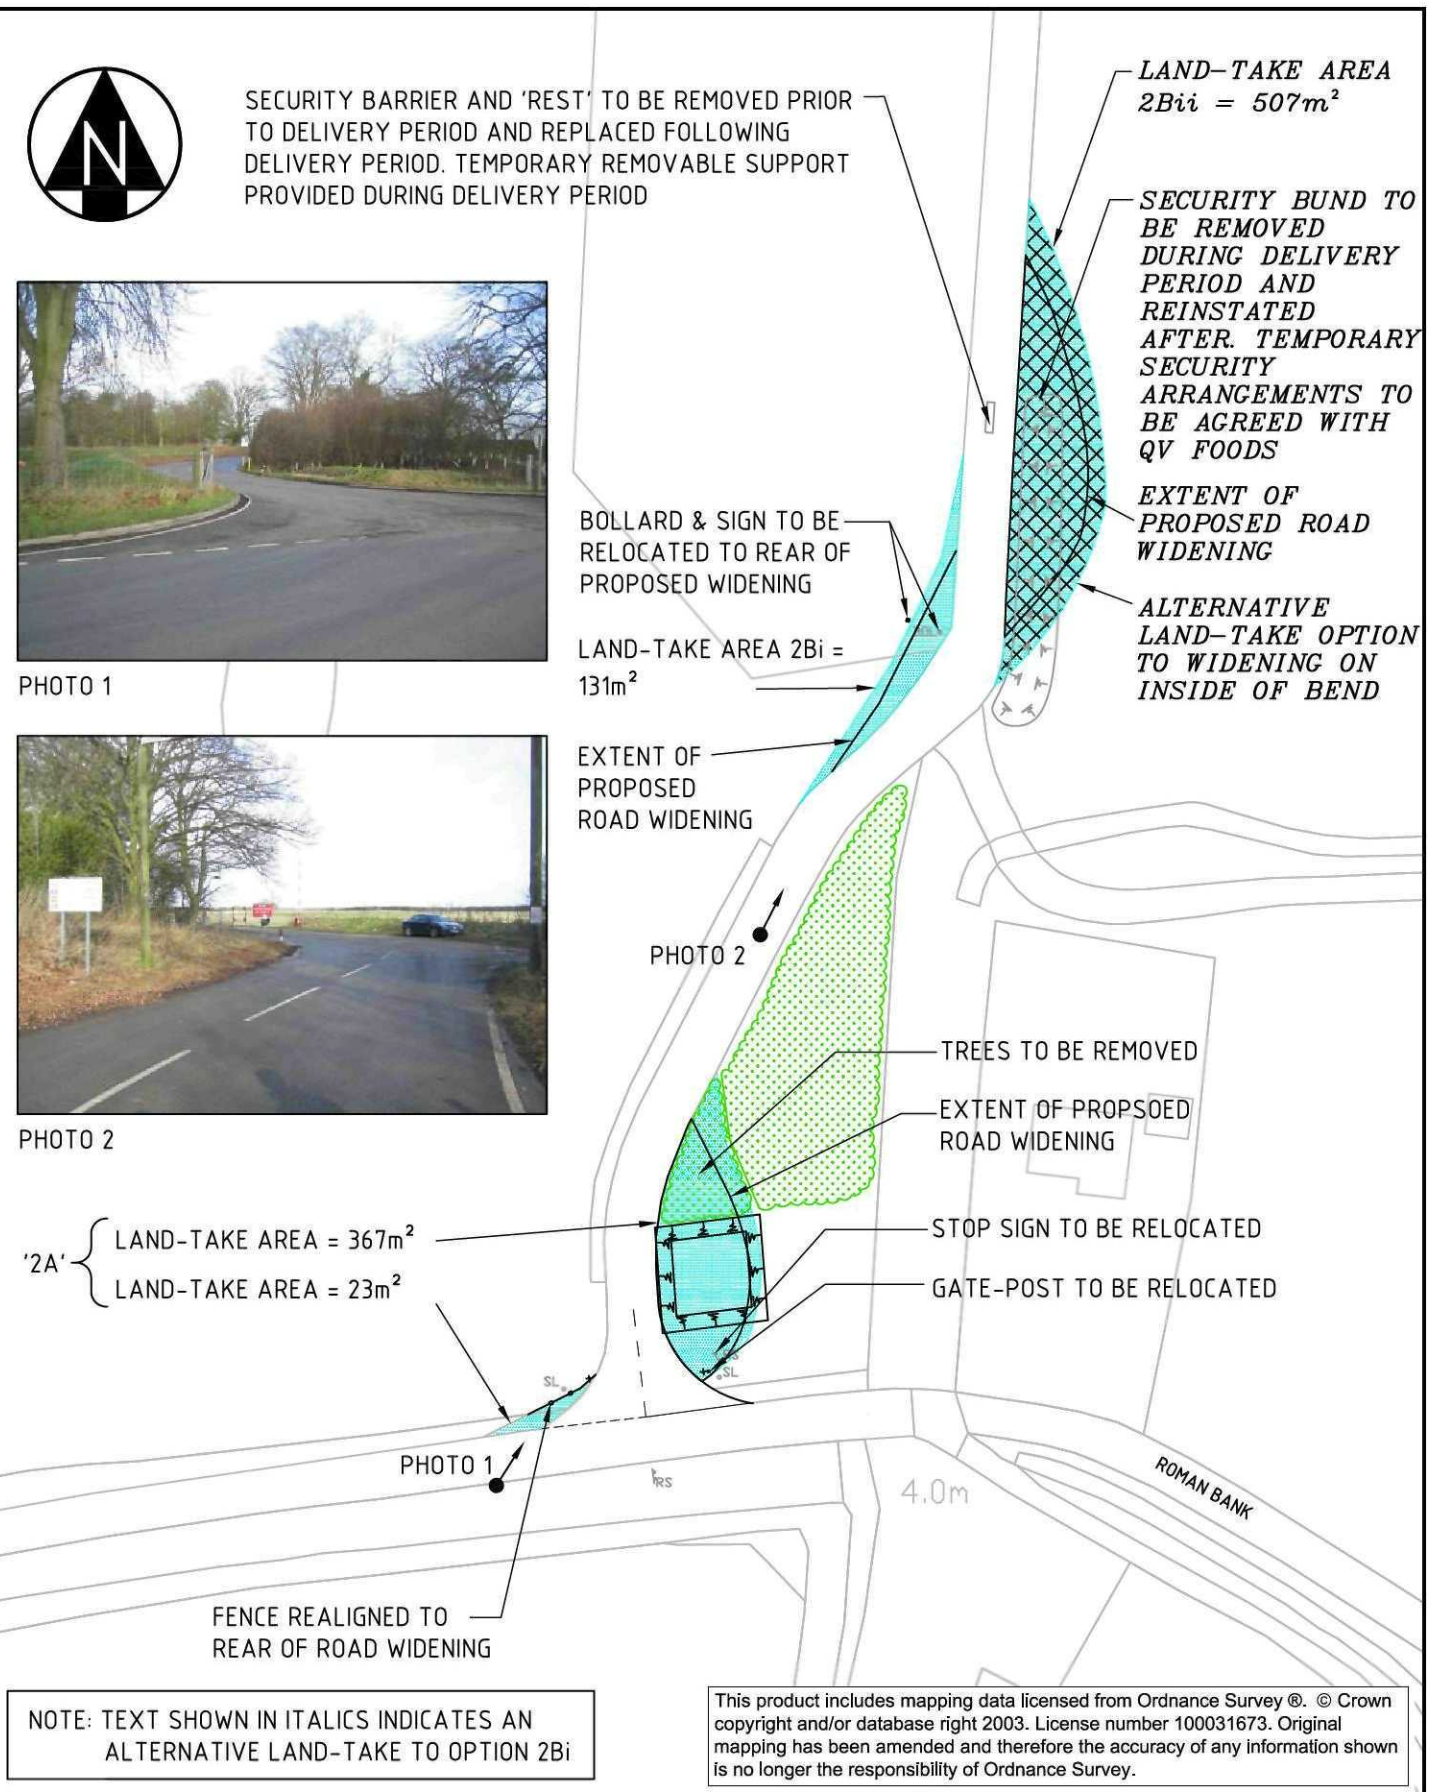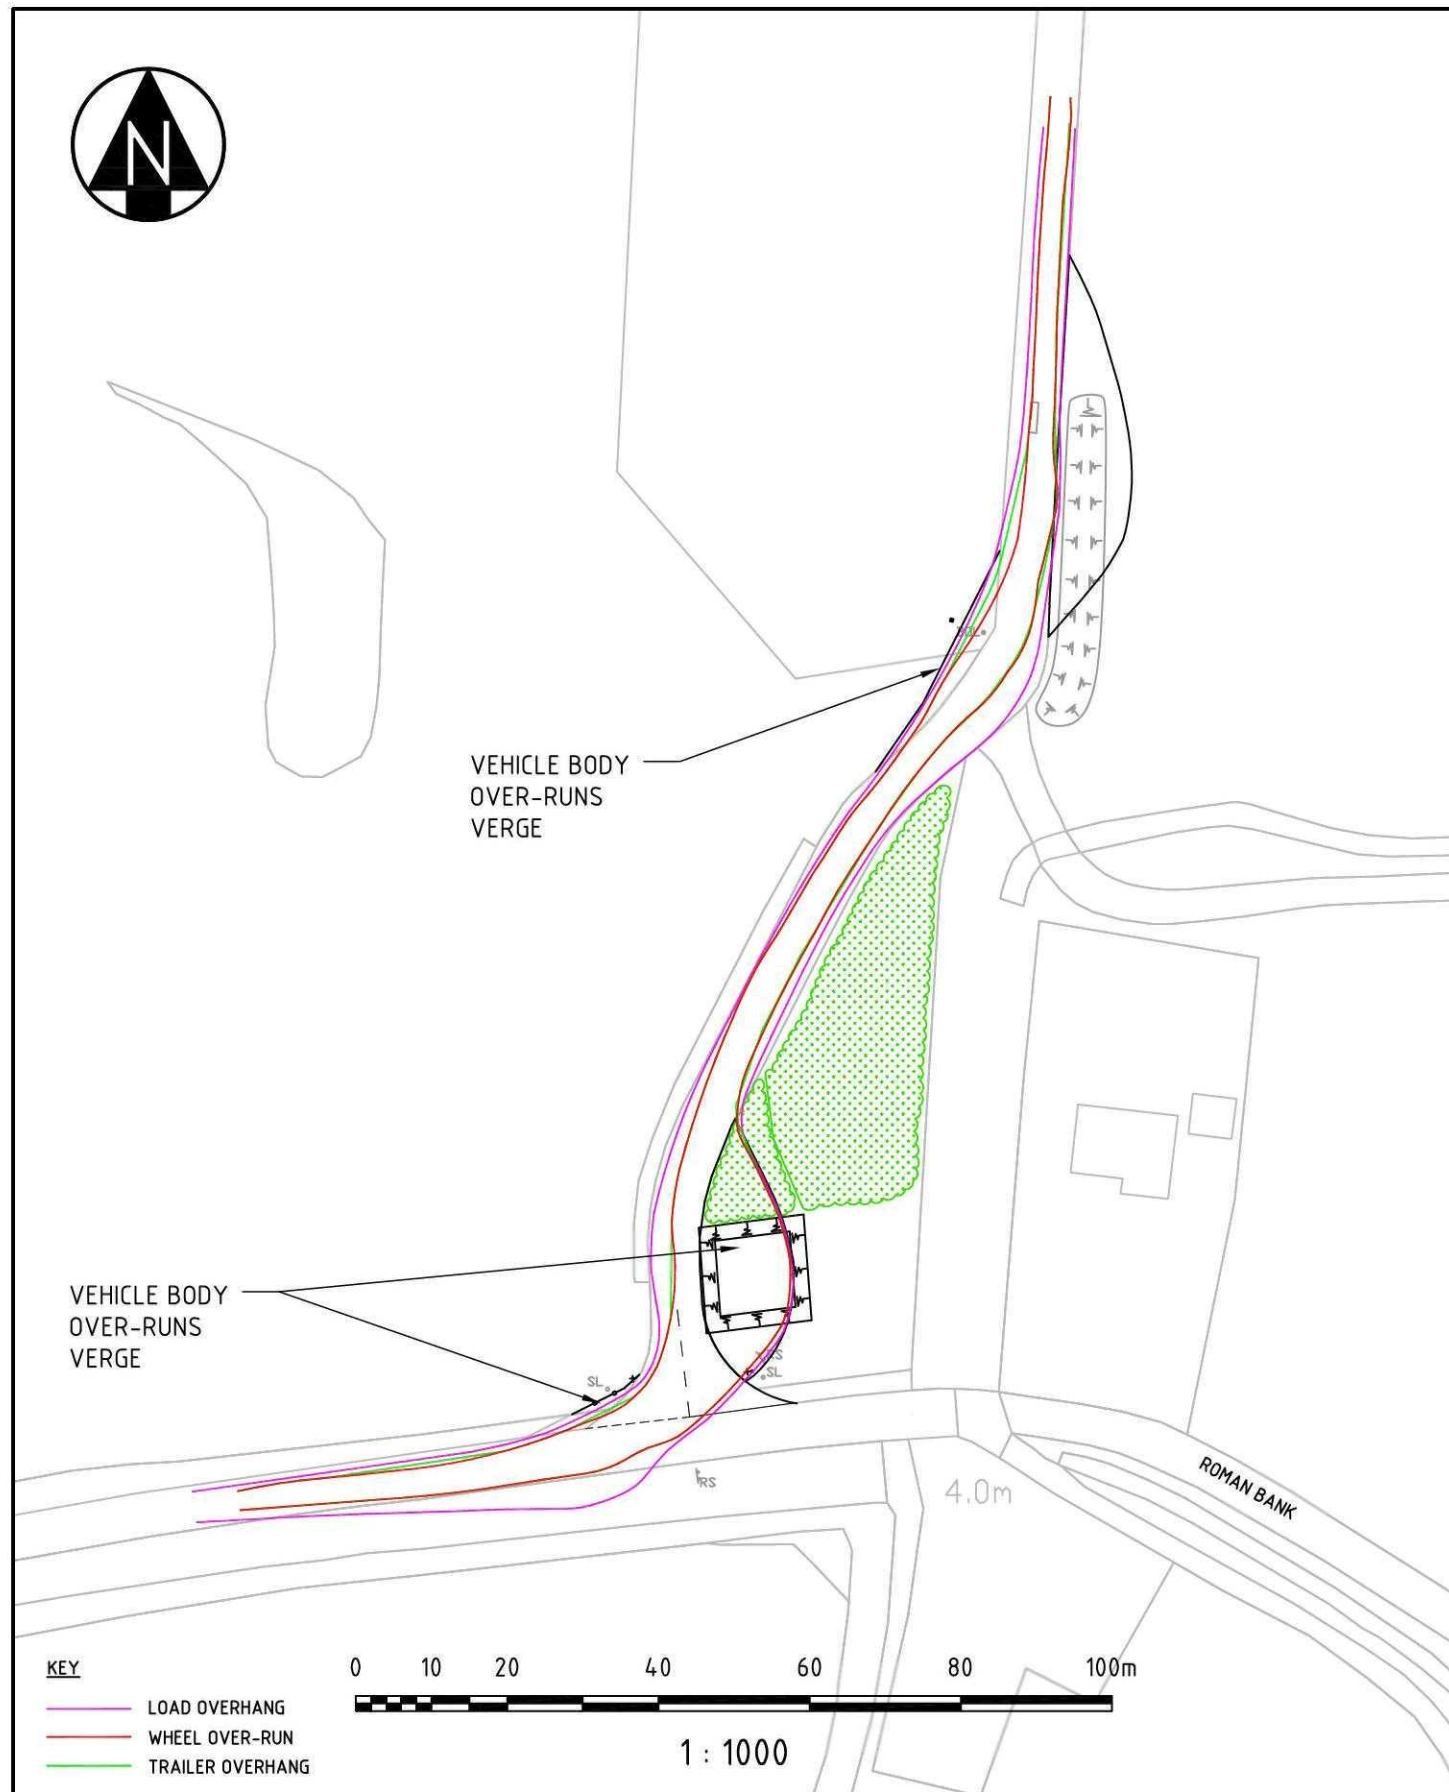

			KEY BOL BOLLARD RS ROAD SIGN SL STREET LIGHTING COLUMN LAND-TAKE AREA ALTERNATIVE LAND-TAKE AREA FENCE LINE NOTE: 1. TOTAL LAND-TAKE FOR CONSTRAINT 6 = 1028m²	Client SCOTTISHPOWER RENEWABLES	Status PLANNING NOT TO BE USED FOR CONSTRUCTION Scales 1:1000 Current Issue Signatures Author P.SWEENEY Checker M. PEARSON Original Size A3 Approver S. SCONE Height Datum - Grid OS © Copyright reserved Filename: 12-PA.DWG Project HOLBEACH MARSH WIND FARM Title ACCESS CONSTRAINT 6 (SHEET 1 OF 3)	Hyder Drawing No. 12/PA Project No. NE33315 Issue 01
01	FIRST ISSUE	04/12/09				
Issue	Description	Date				