
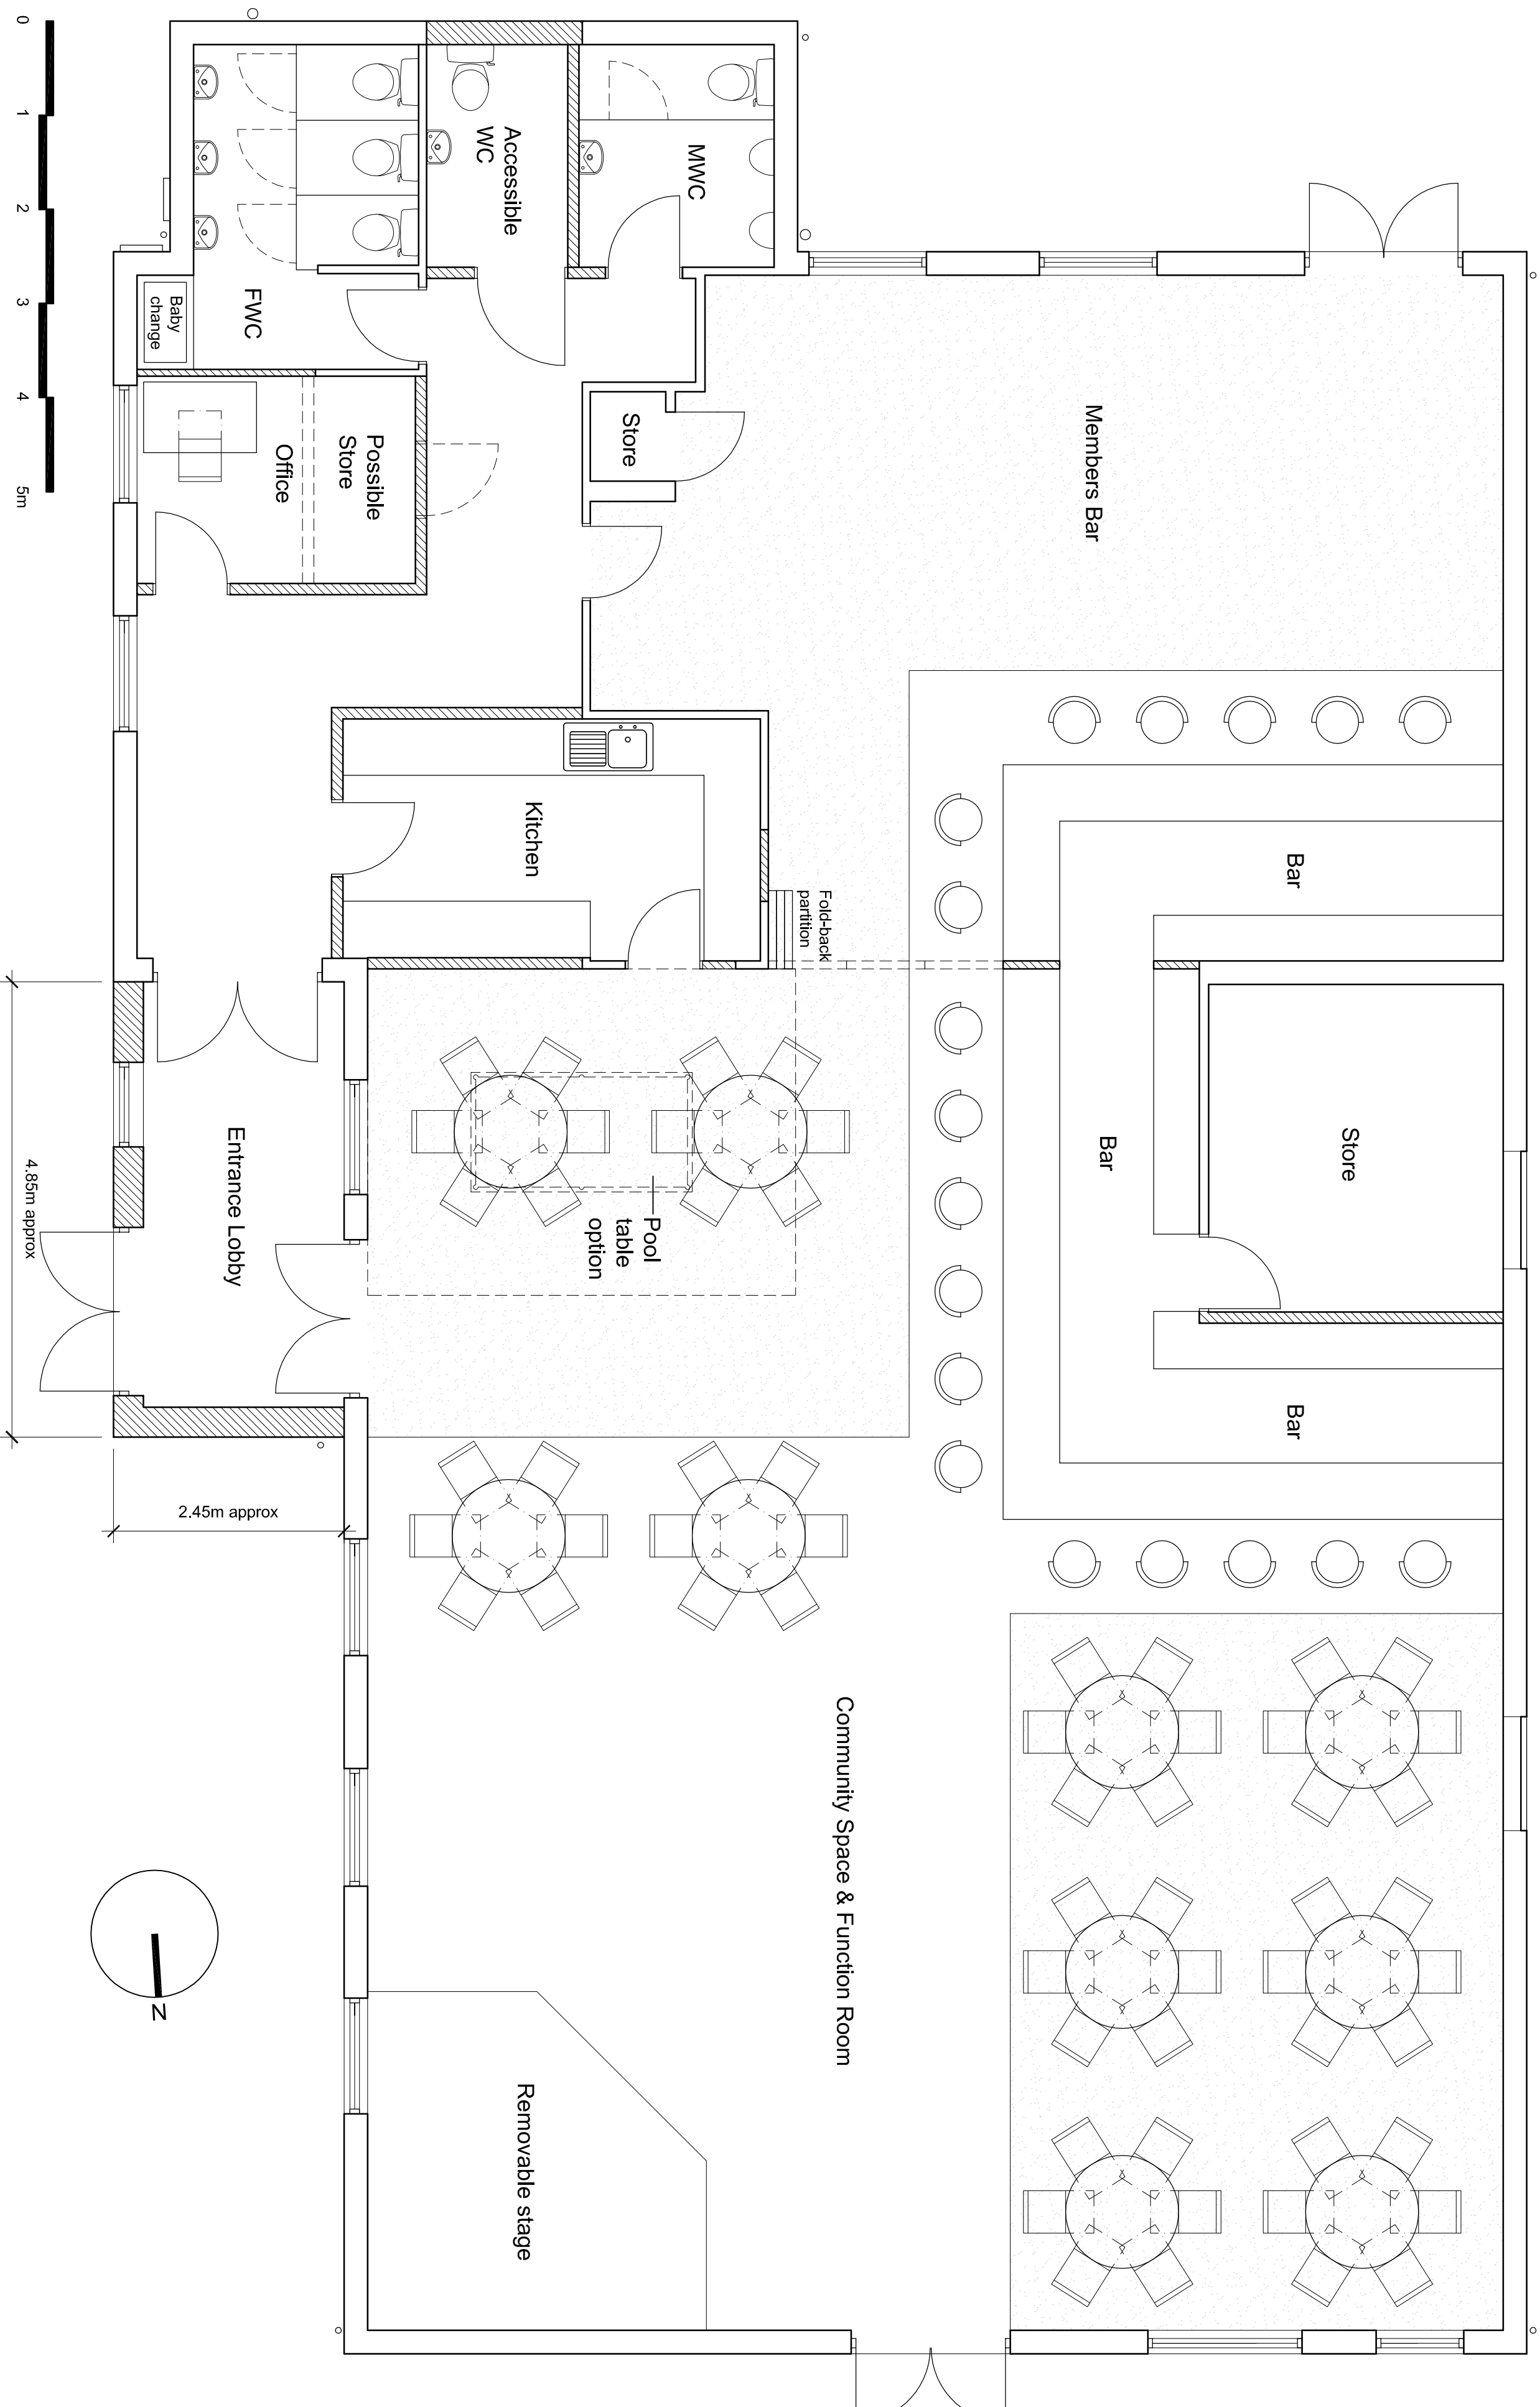
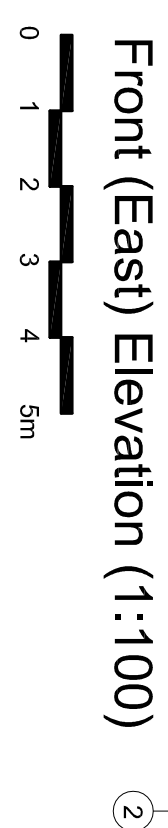
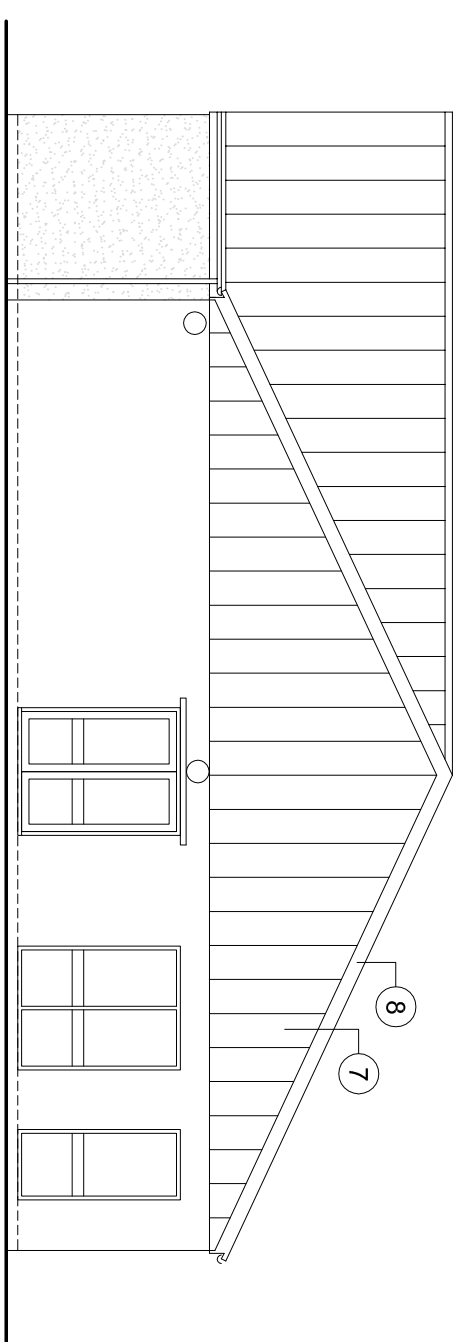
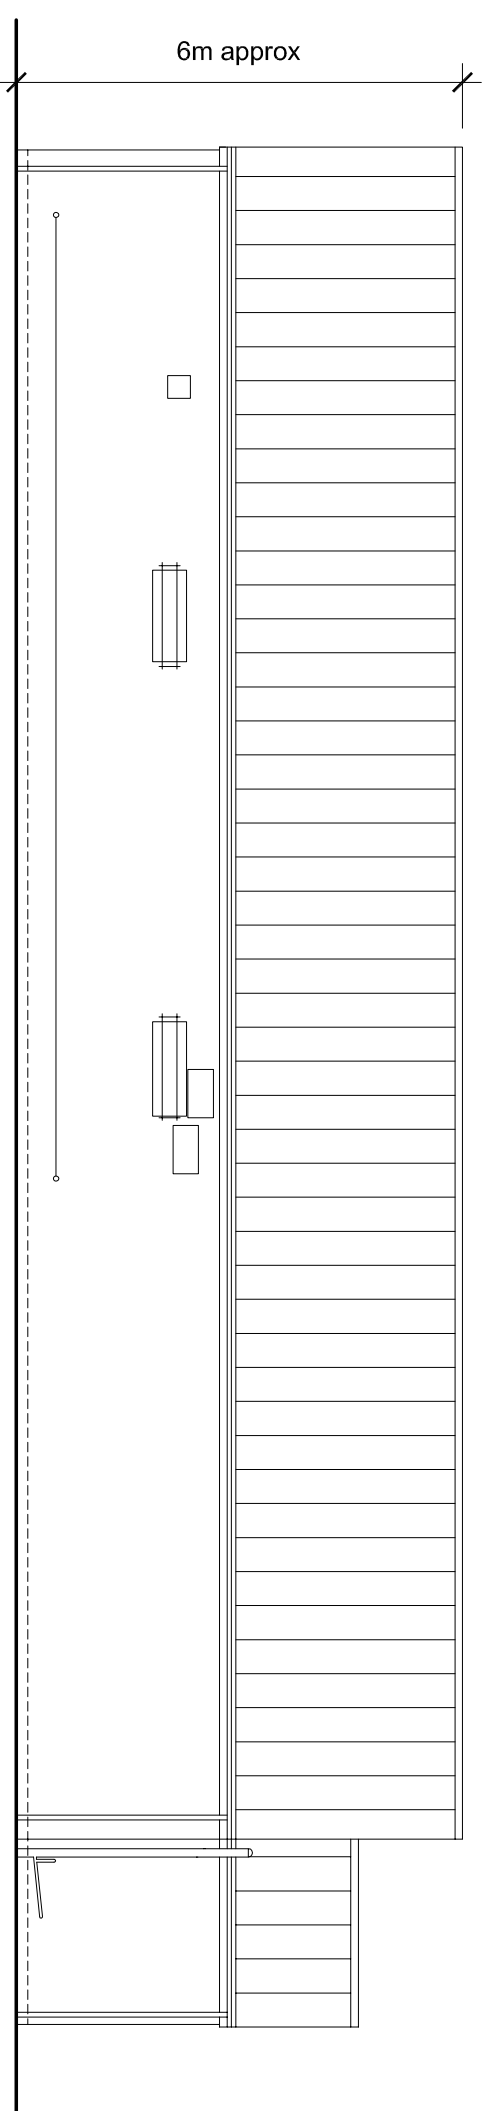
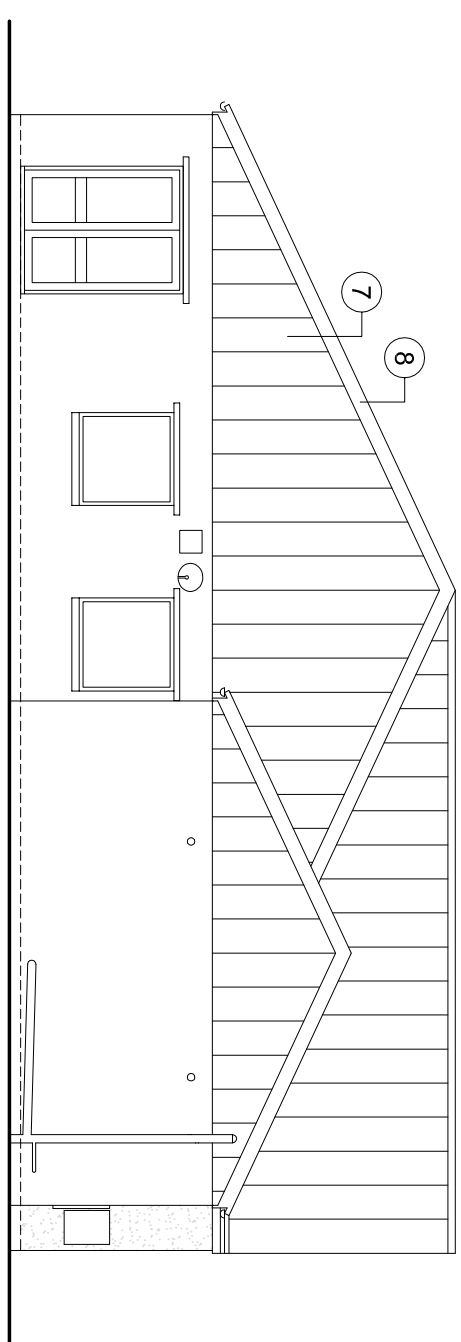


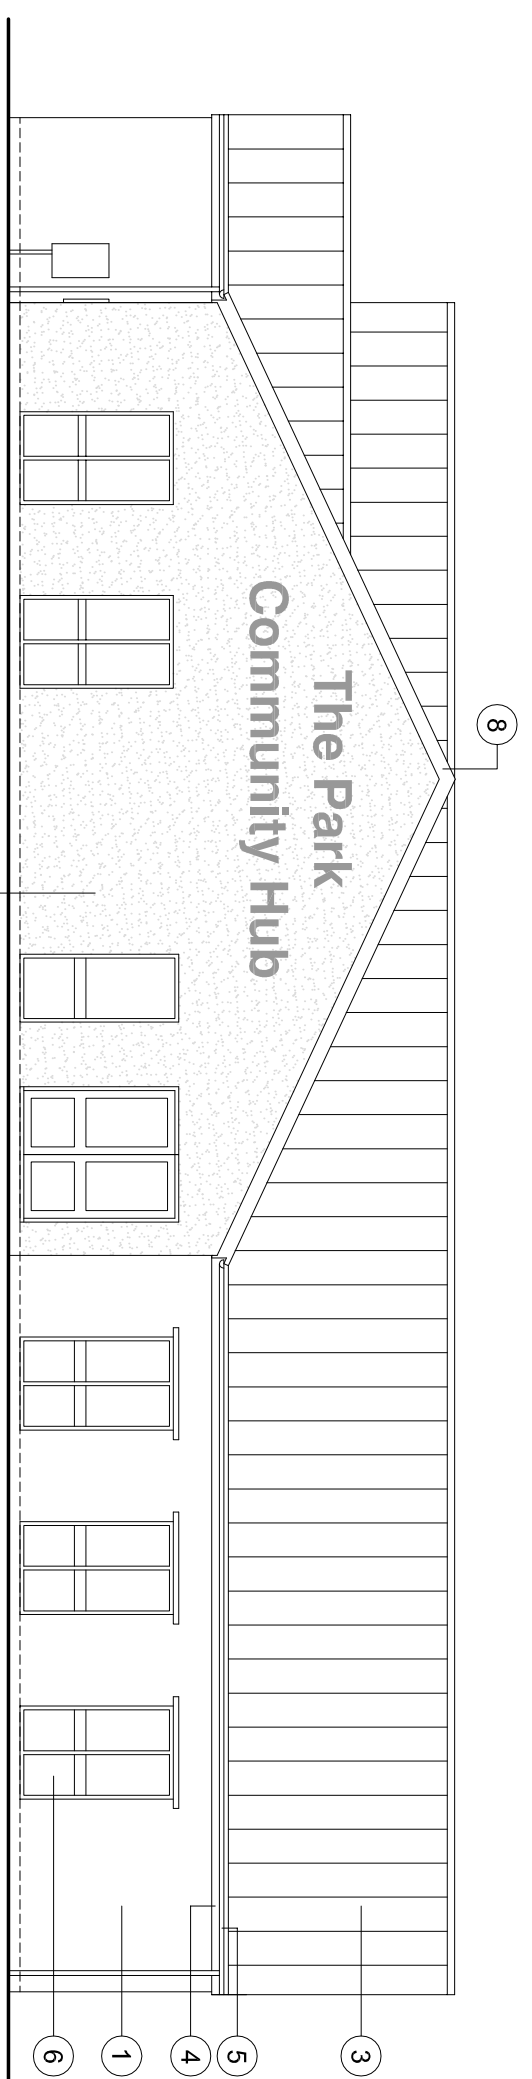

All dimensions to be verified on site by Main Contractor before the start of any shop drawings or work whatsoever either on their own behalf or that of sub-contractors.

Report any discrepancies to the Contract Administrator at once

This drawing is to be read with all relevant Architect's and Engineer's drawings and other relevant information.

Author's Note: Manuscript received 10/20/04; revised manuscript received 1/10/05; accepted manuscript received 1/10/05.

Registered office: 22 Church Street, Holbeach, Spalding, Lincs. PE11 1JH

1	0
0	0
0	2
0	0
0	4
0	0
0	0
0	2

LEGEND

DO NOT SCALE

Legend to materials:-

1 = Facing brick (buff coloured)

2 = Render (cream coloured)

3 = Zinc standing seam roofing

4 = Upvc fascia to eaves (white coloured),

5 = Plastic rainwater goods (white coloured)


6 = Upvc windows & doors (white coloured)

7 = Zinc standing seam wall cladding

8 = Zinc trim to gable verge

Revision:	Date:	Description	Dwn:	Chk:
P1	26.10.15	Planning Issue	AMW	AMW
D5	26.10.15	Grant Issue	AMW	AMW
D4	25.10.15	Grant Issue	AMW	AMW
D3	16.10.15	Grant Issue	AMW	AMW
D2	10.09.15	Grant Issue	AMW	AMW
D1	09.09.15	Grant Issue	AMW	AMW

ANDREW M WRIGHT LTD
CHARTERED ARCHITECT

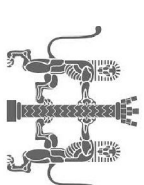

26 Joys Bank, Holbeach St Johns, Spalding, Lincs, PE12 8SD
Telephone: 01406 540573 Mobile: 07940 914778

Project:
The Park Community Hut
Park Road
Holbeach
Lincs

Drawing Title:

Proposed Plans & Elevations

Applicant: **Holbeach Parish Council**

Drawn:	Checked:	Date:	Scale:	Paper Size:
AMW	AMW	19.10.15	As shown	A1
Job No.: 011502	Dwg No.: PD03	Stage: Planning	Revision: P1	