
EXISTING

PROPOSED

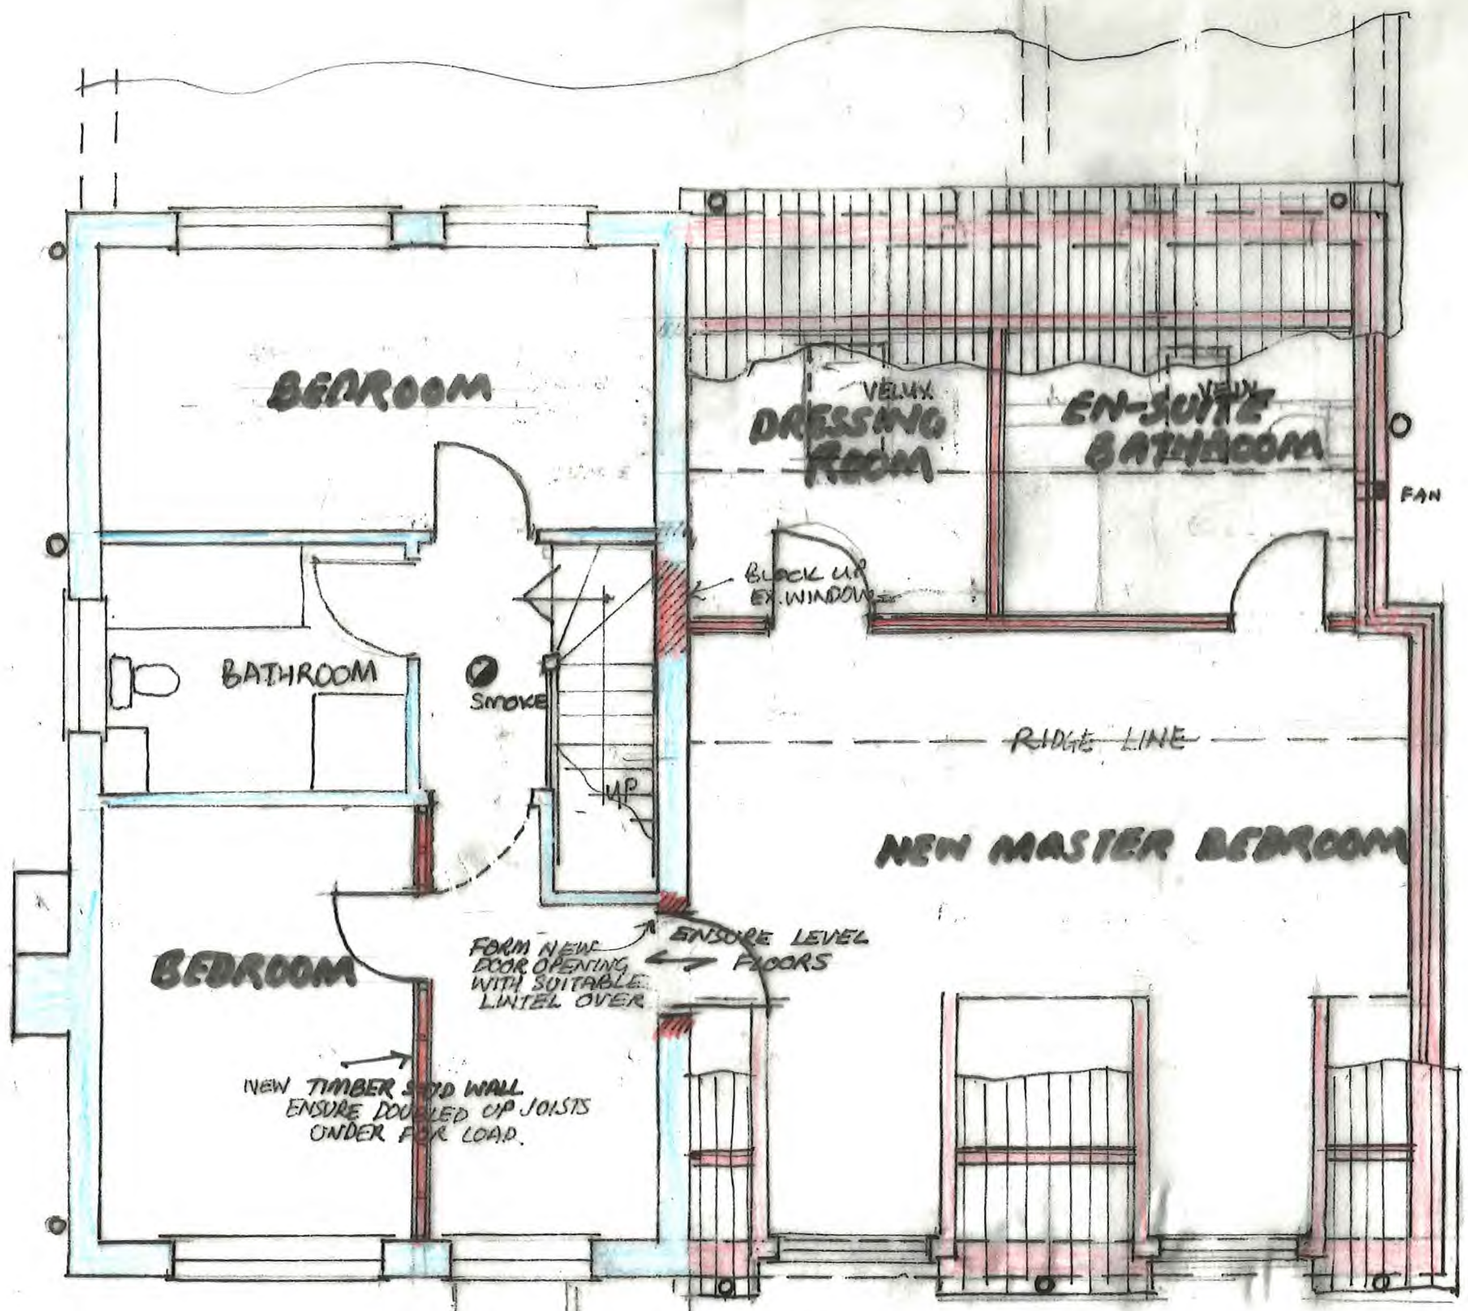

FIRST FLOOR LAYOUT

SCALE 1:50

DRAWN: L W BLISS
DRAW No: 2 - COLEMAN NOV 24