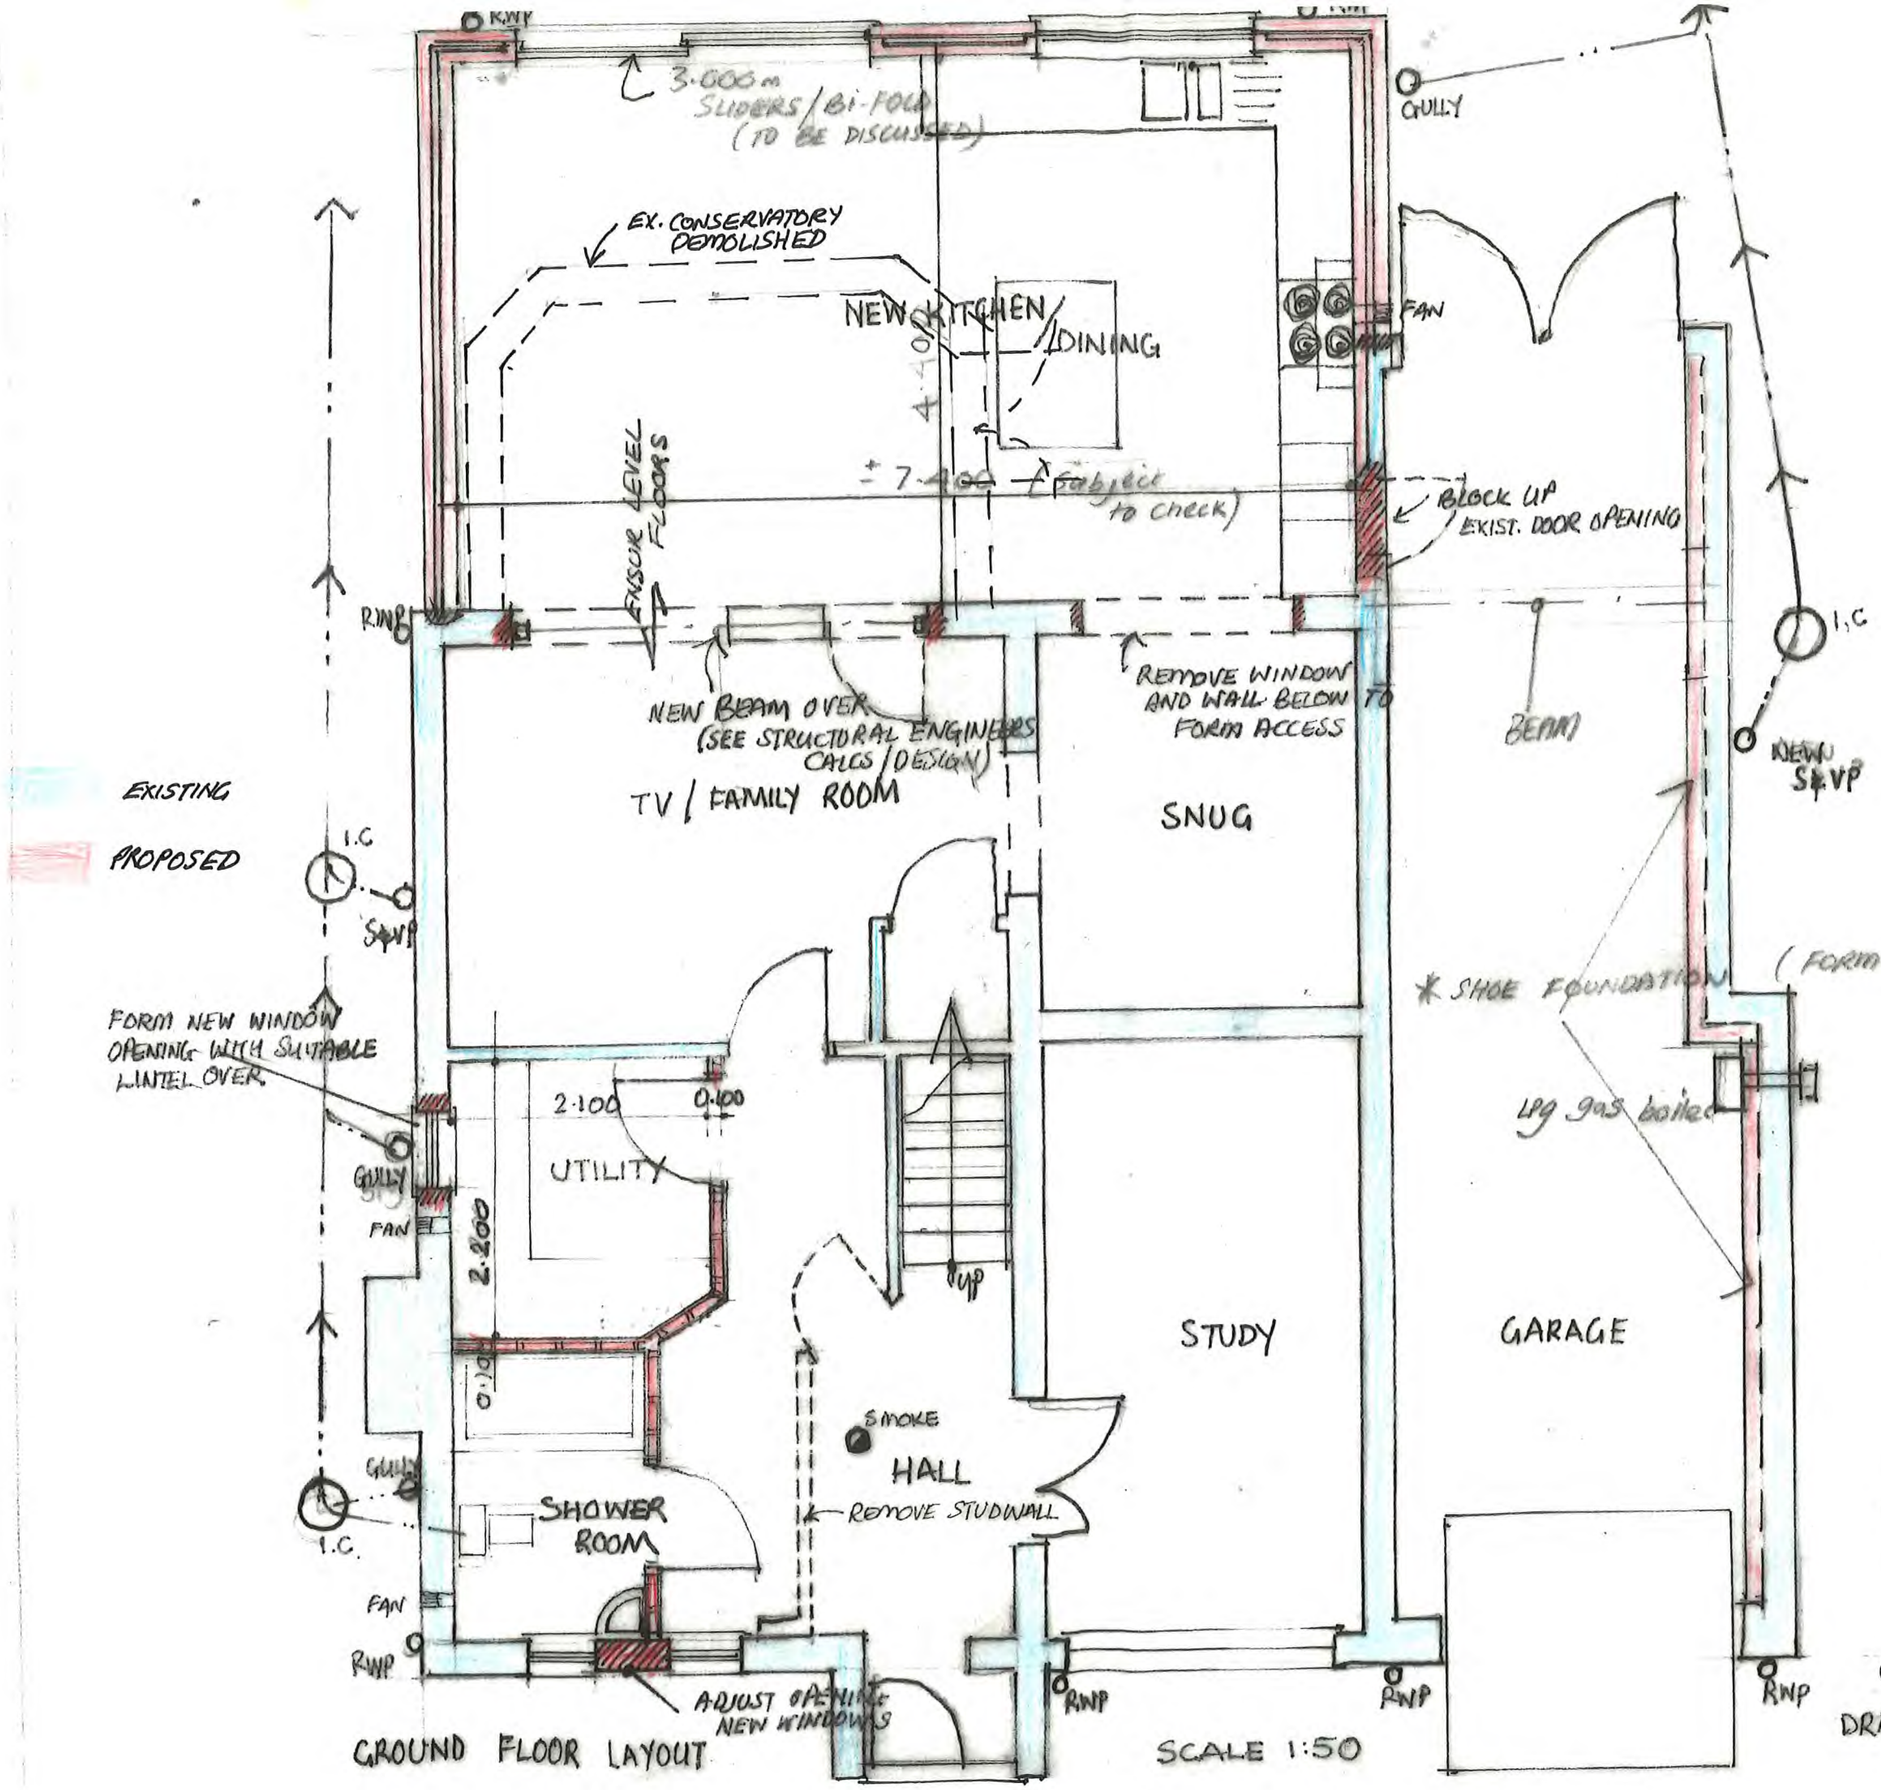


PROJECT : PROPOSED TWO STOREY SIDE EXTENSION, REAR SINGLE STOREY EXTENSION INCL. ALTERATIONS TO HOUSE

SITE : WITS END LEADENHALL ROAD HOLBEACH ST. MARKS. LINCS. PE12 8EY

CLIENTS : MR & MRS D. COLEMAN.

DRAW N°: 1-COLEMAN-NOV24