
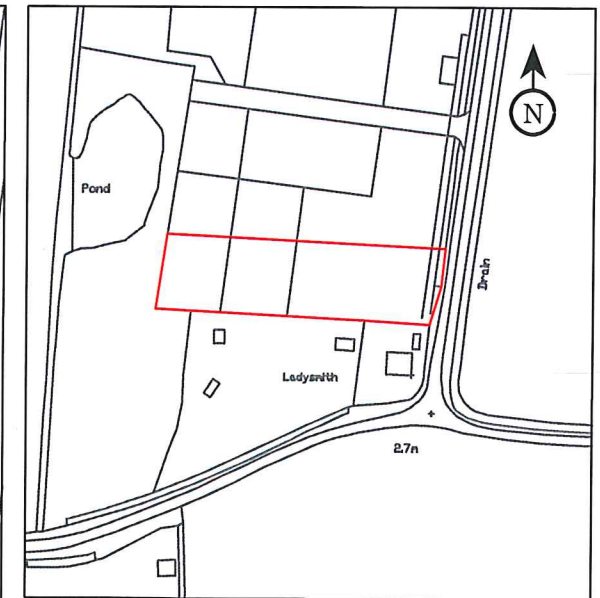


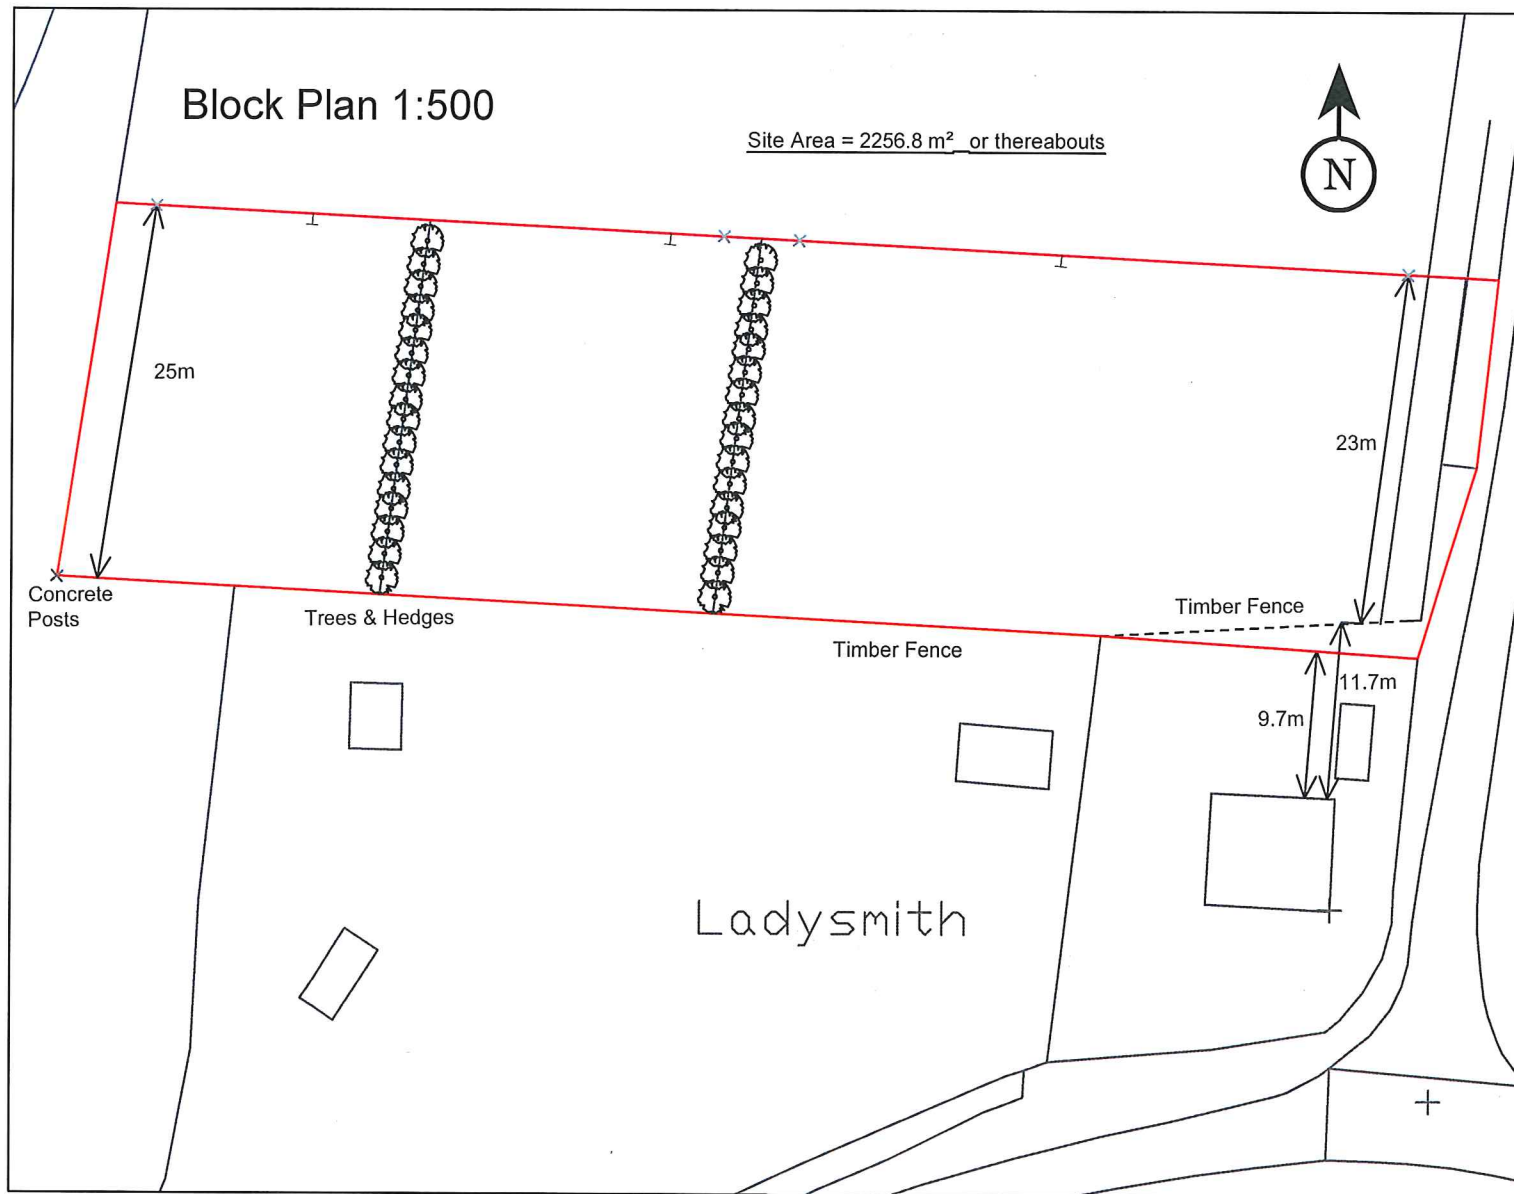

Location Plan 1:2500

Location plan reproduced from the Ordnance Survey South Holland District Map with the permission of the controller of Her Majesty's Stationery Office. Crown Copyright reserved.

OS Licence No. 100018215

OS Sheet No. TF3423NE



South Holland District Council
Property Services
Council Offices
Priory Road
Spalding
Lincs
PE11 2XE
01775 761161

Project Transfer Plan of Land

Address Cranmore Lane, Holbeach, Spalding, Lincolnshire,

Client Mr & Mrs Fisher

Date 12th July 2017

Drawn R Hastie

Scale 1:500 & 1:2500