


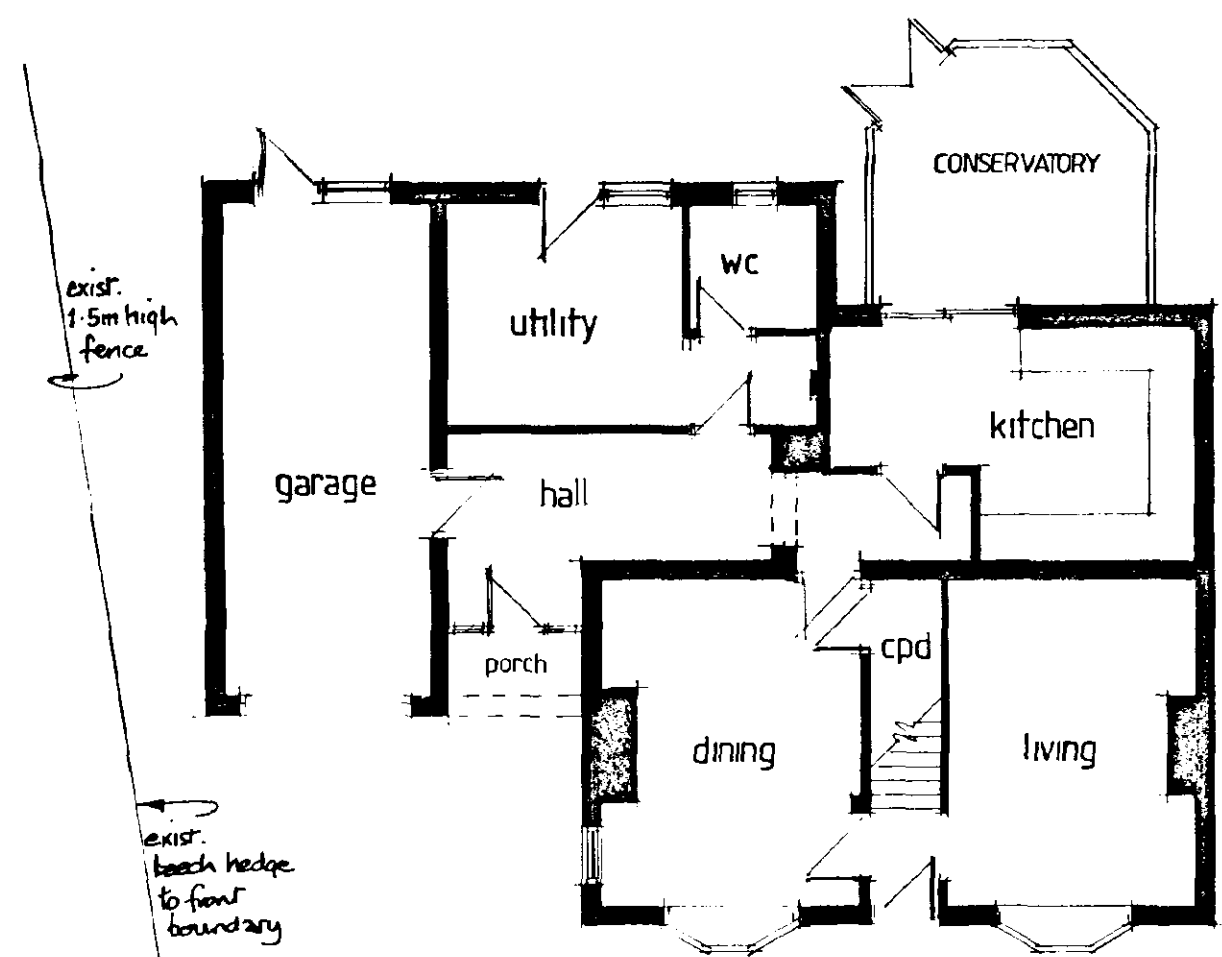


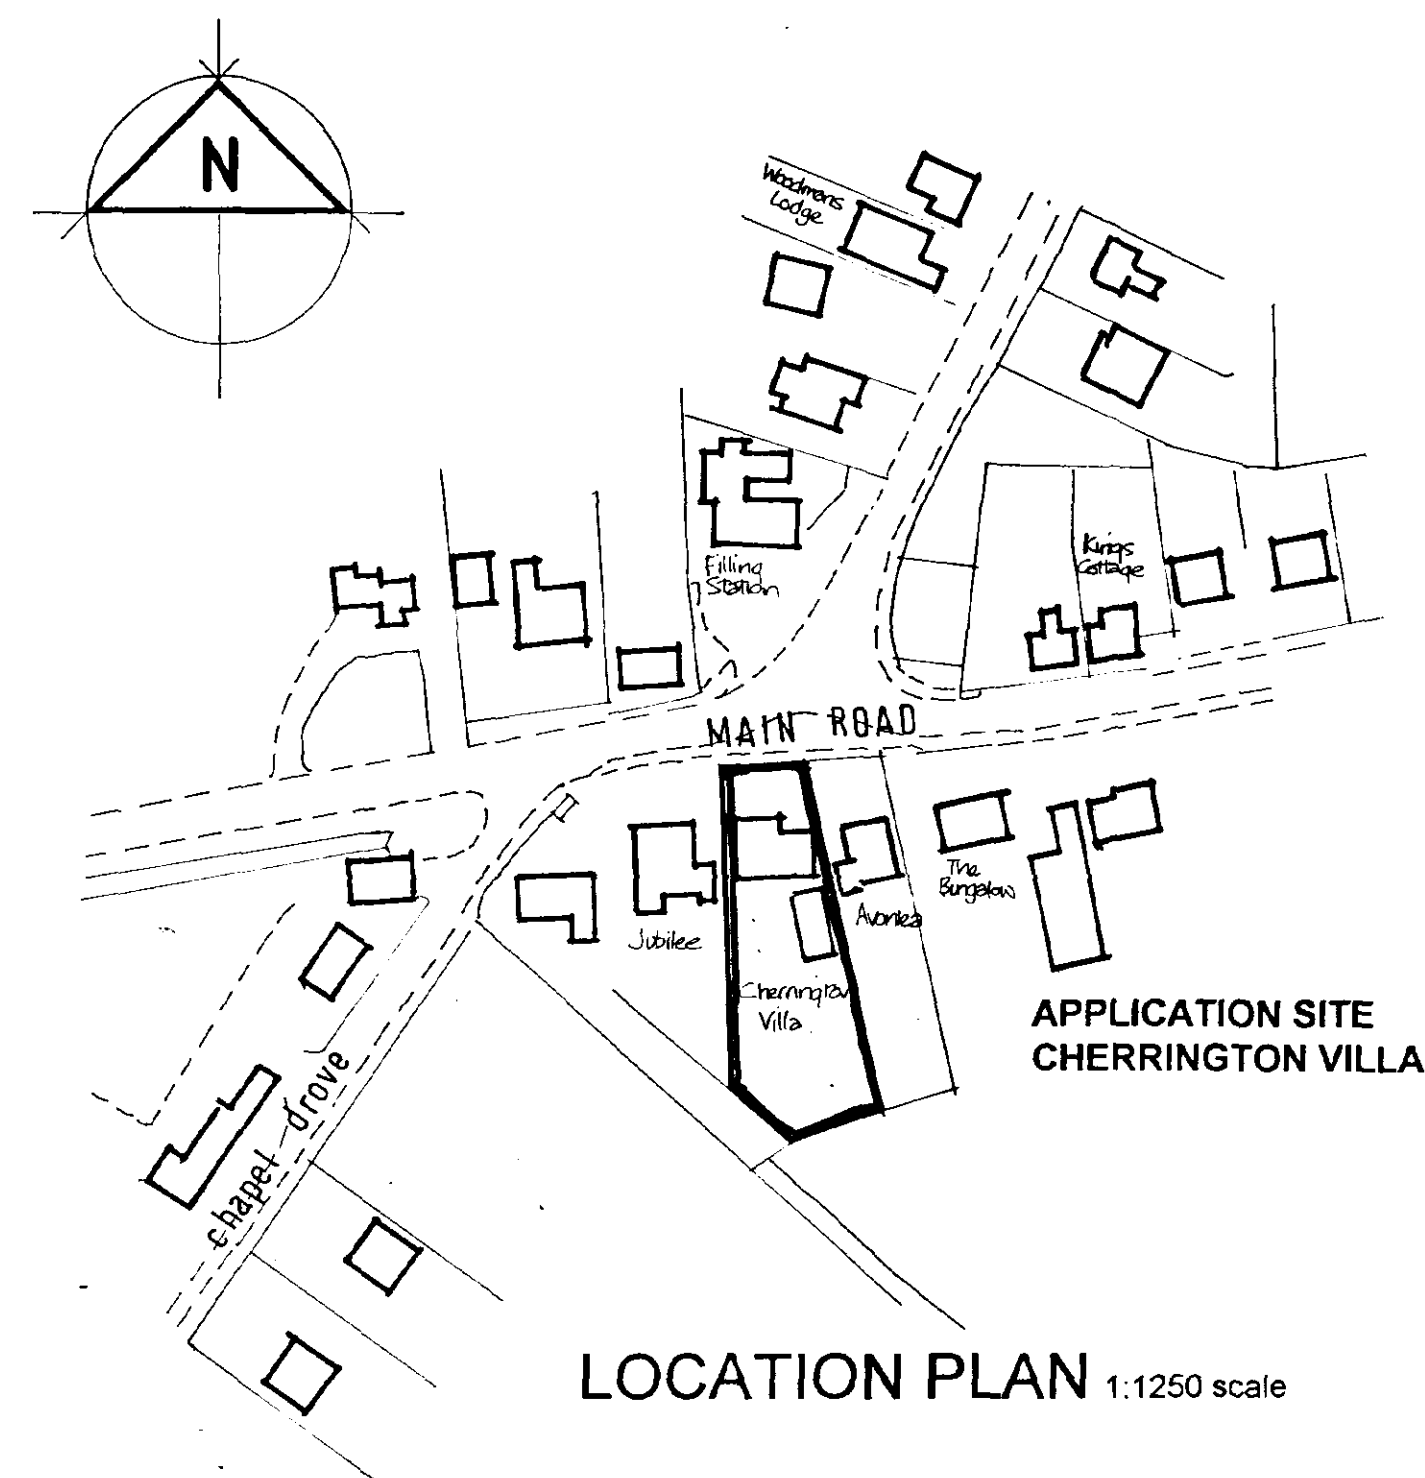


ELEVATIONS AS EXISTING
1:100 scale

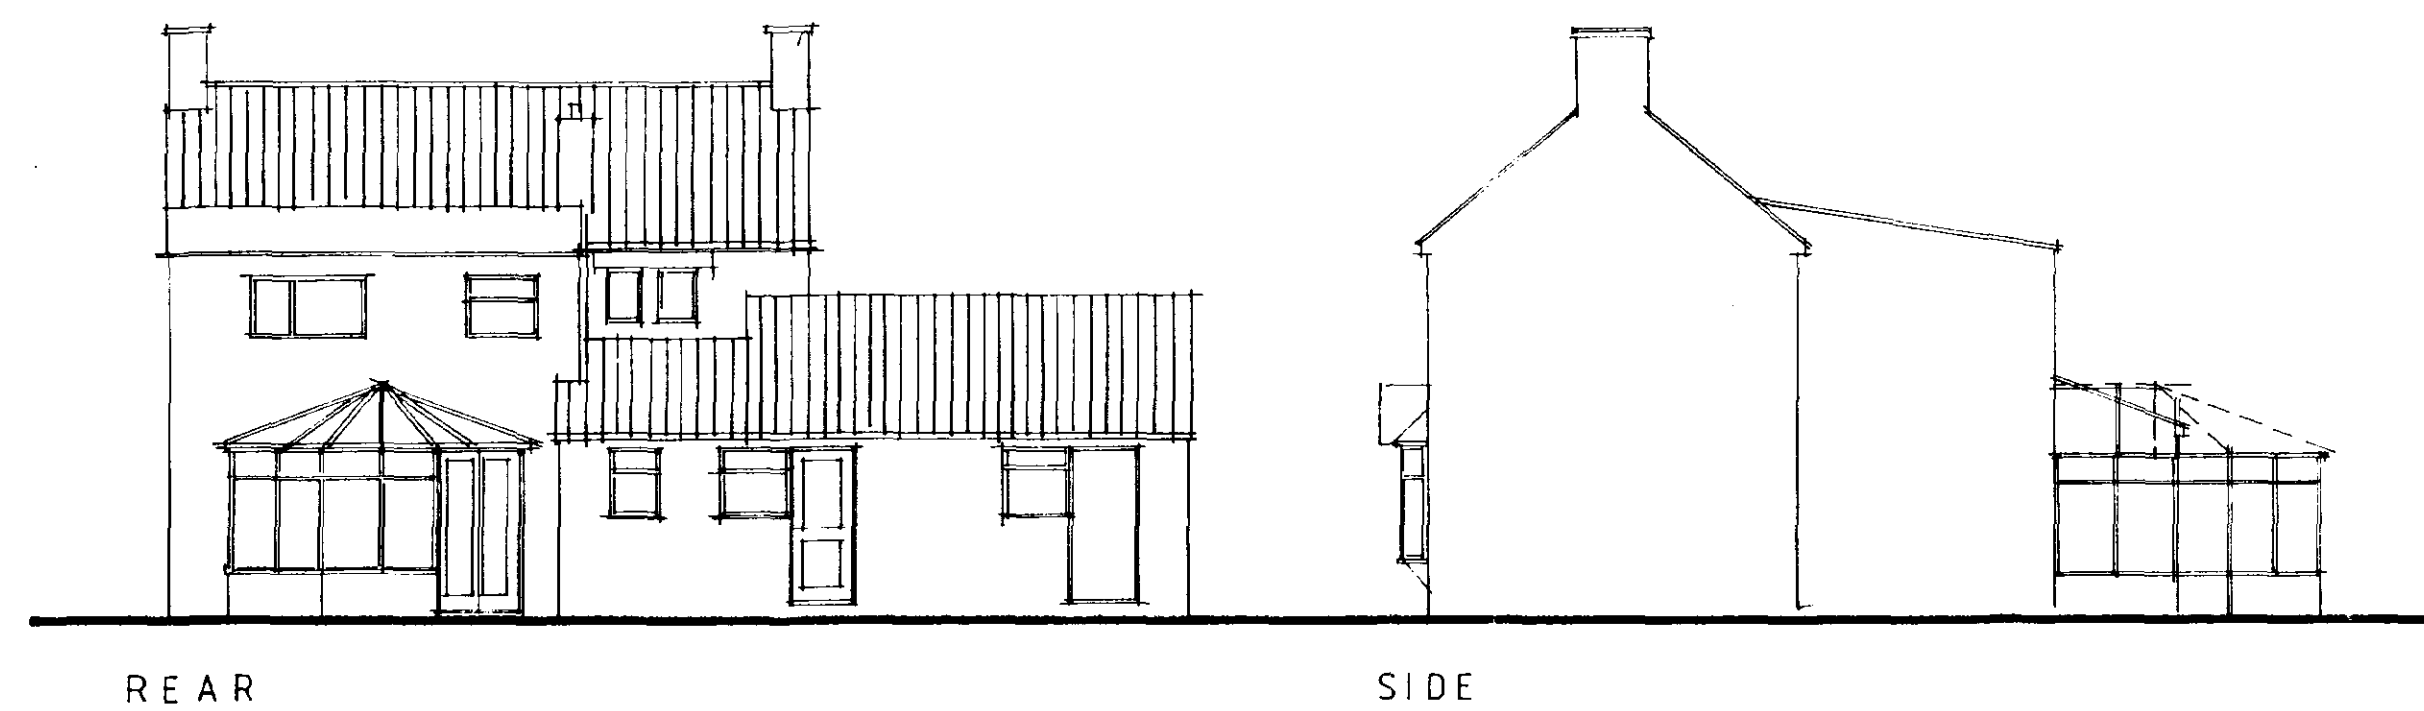

GROUND FLOOR EXISTING

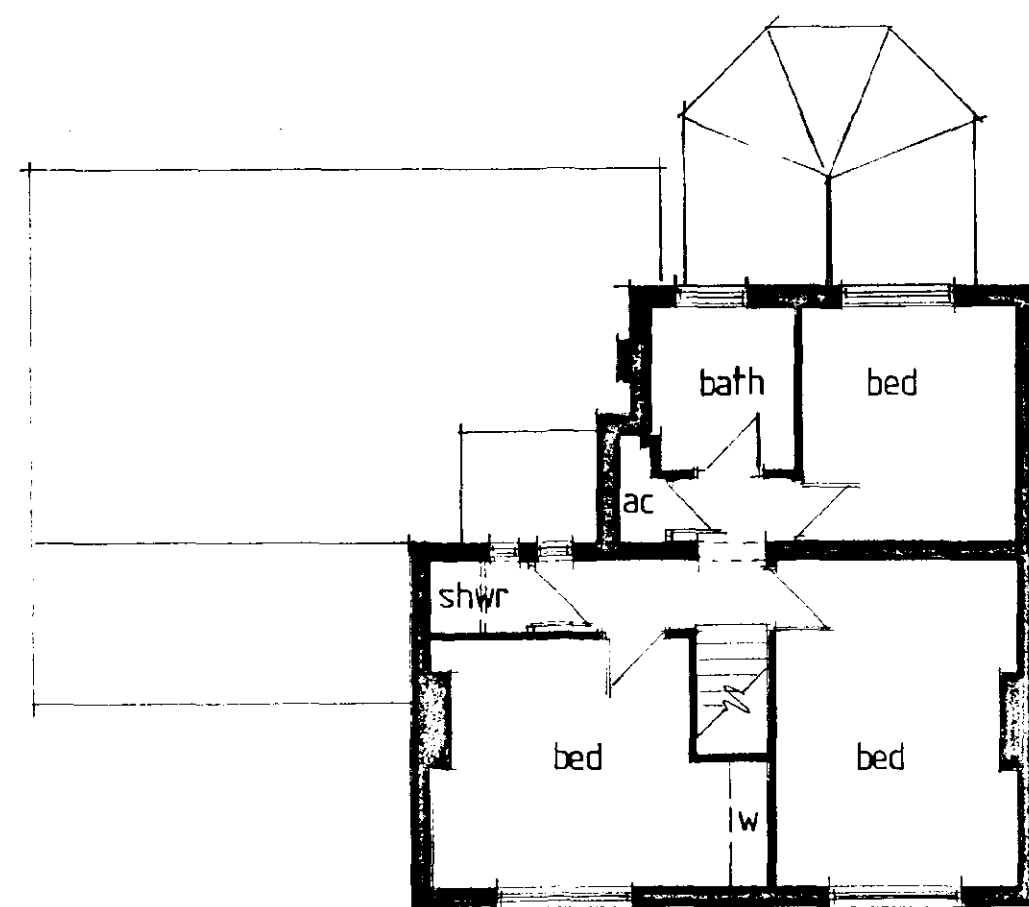

FIRST FLOOR EXISTING

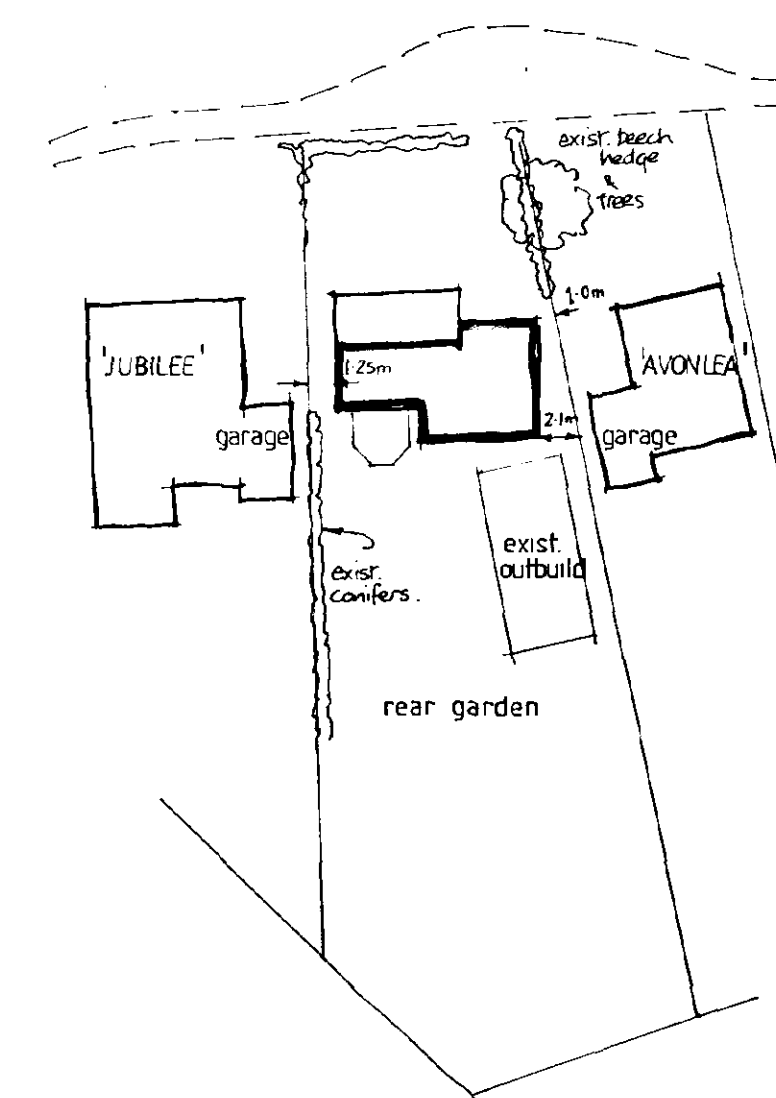


SITE PLAN 1:500 scale

SRDC
Planning & Development
13 SEP 2002
Ref 1027/02


DETERMINED
PLAN

PROPOSED EXTENSION & ALTERATIONS
CHERRINGTON VILLA
MAIN ROAD
HOLBEACH DROVE


FLOOR LAYOUTS & ELEVATIONS AS EXISTING
LOCATION PLAN & SITE PLAN

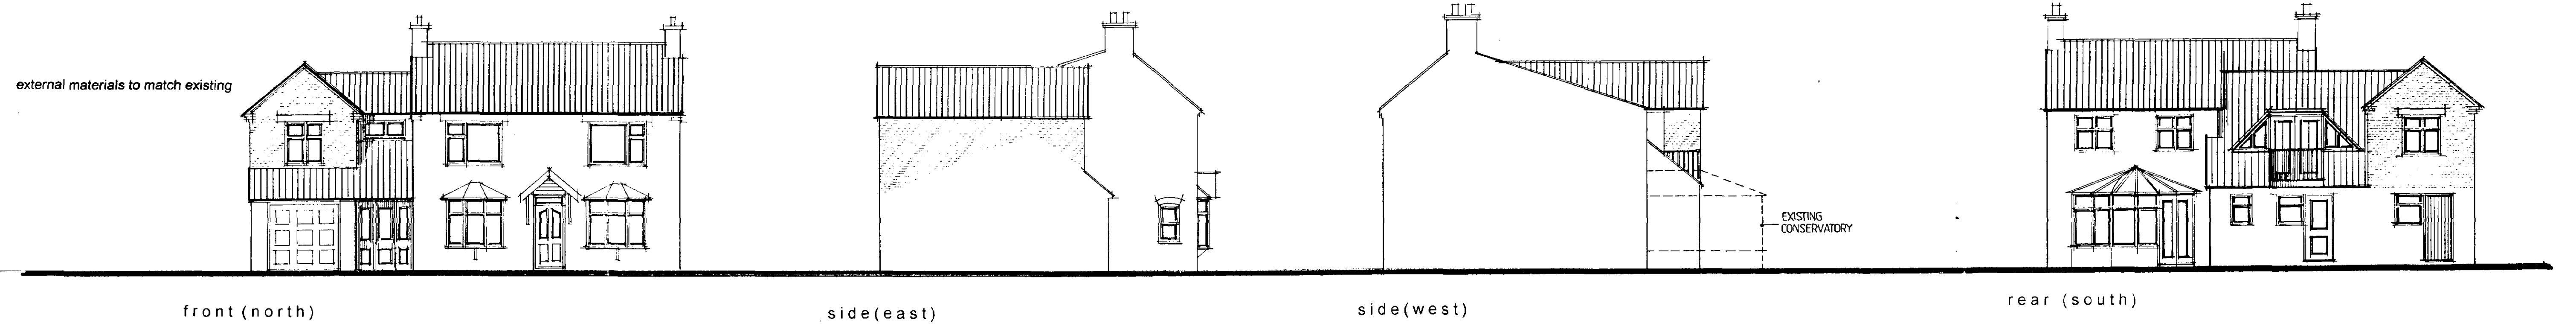

ELEVATIONS AS PROPOSED
1:100 scale

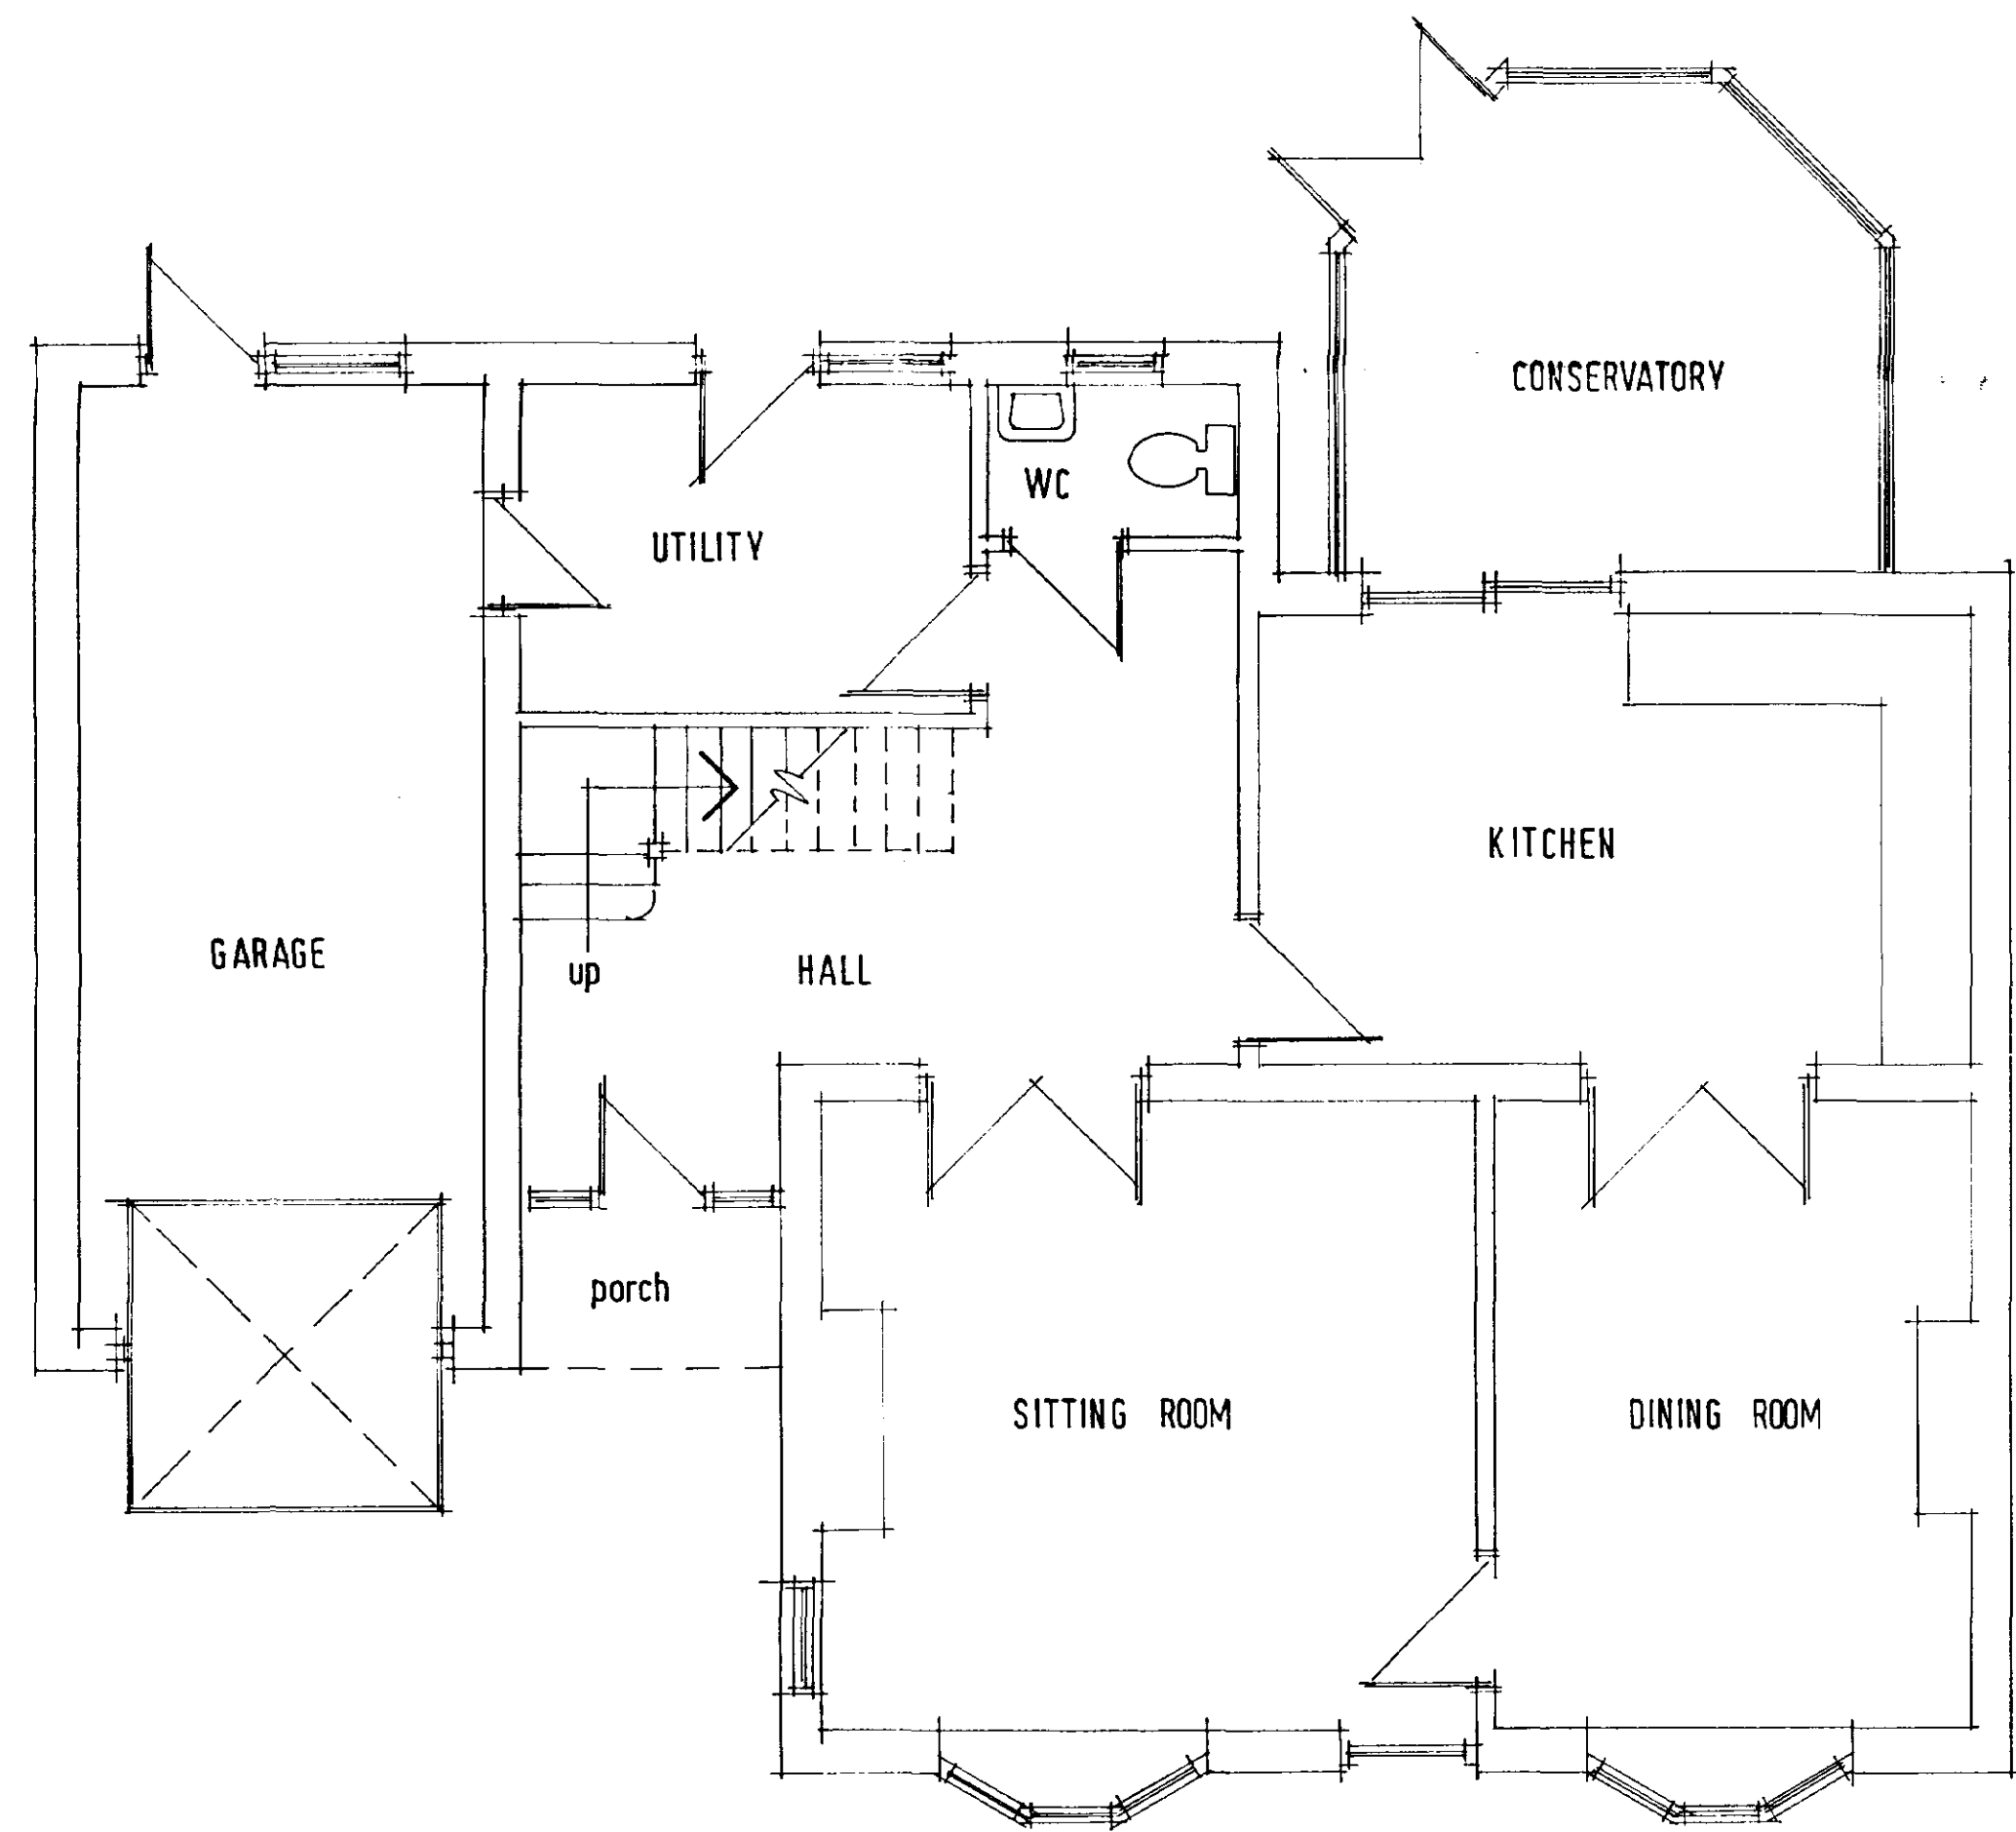

GROUND FLOOR 1:50 scale

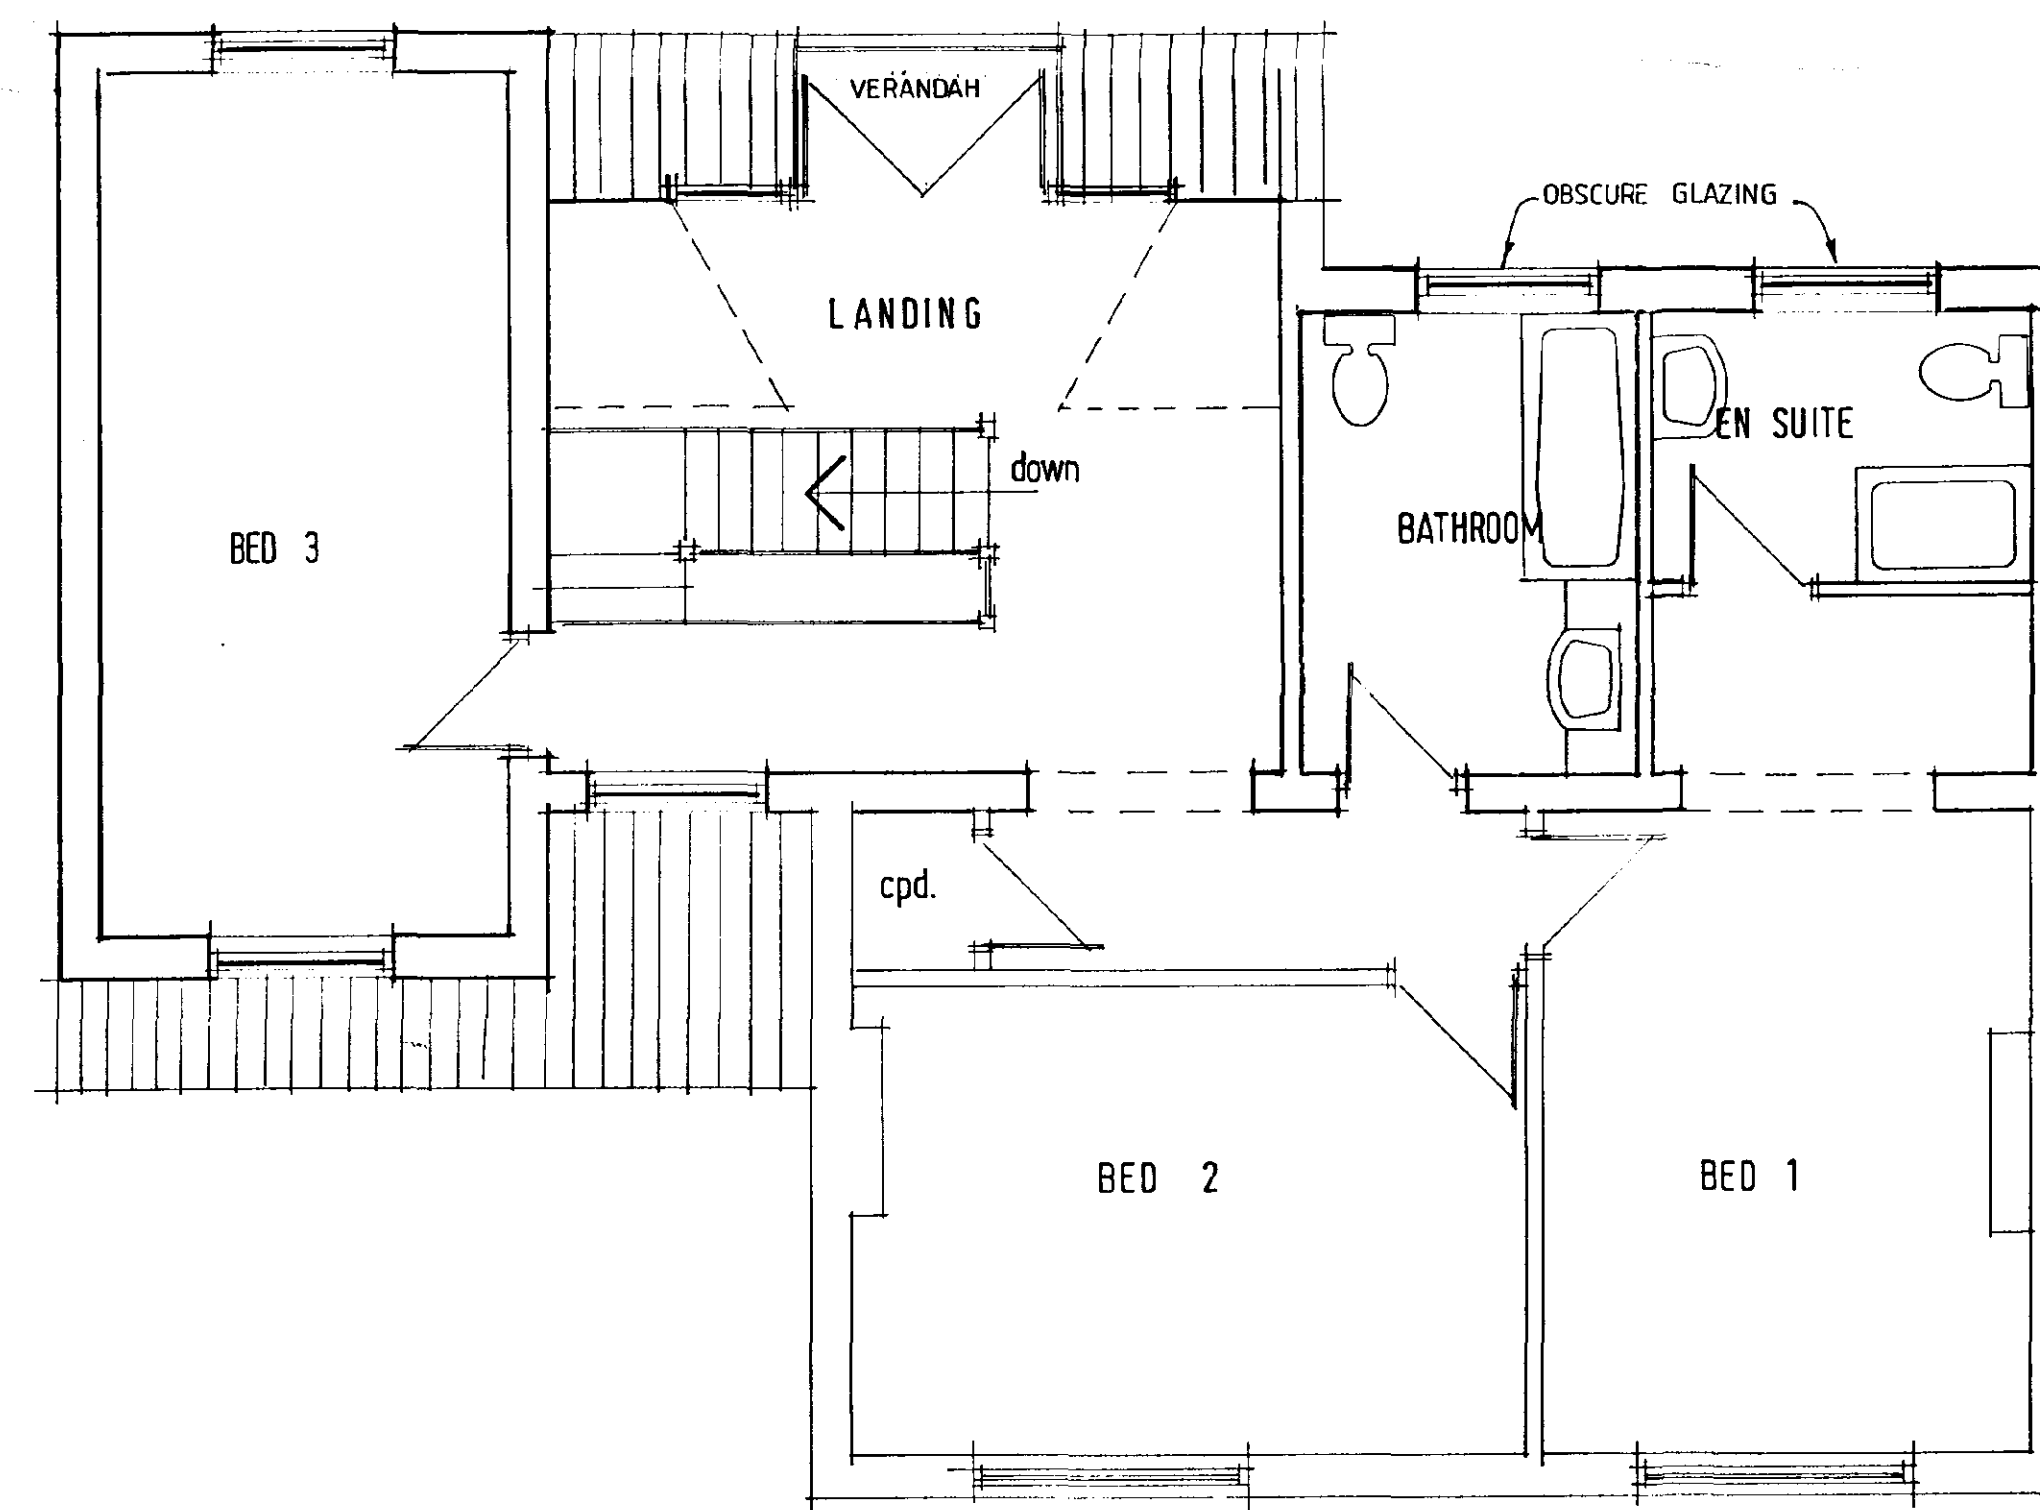

FIRST FLOOR 1:50 scale

SHDC
Planning & Development
13 SEP 2002
Ref 1027/02

DETERMINED
PLAN

PROPOSED EXTENSION & ALTERATIONS
CHERRINGTON VILLA
MAIN ROAD
HOLBEACH DROVE

FLOOR LAYOUTS & ELEVATIONS
AS PROPOSED