

TREATMENT PLANT
Klargester BioDisc Type BA Domestic sewage treatment plant or similar approved to EN-12566 c/w free standing weatherproof control panel, i.c. on inlet side of unit & sample chamber on outlet side of unit.
Drainage field to BS 6297 : 2007

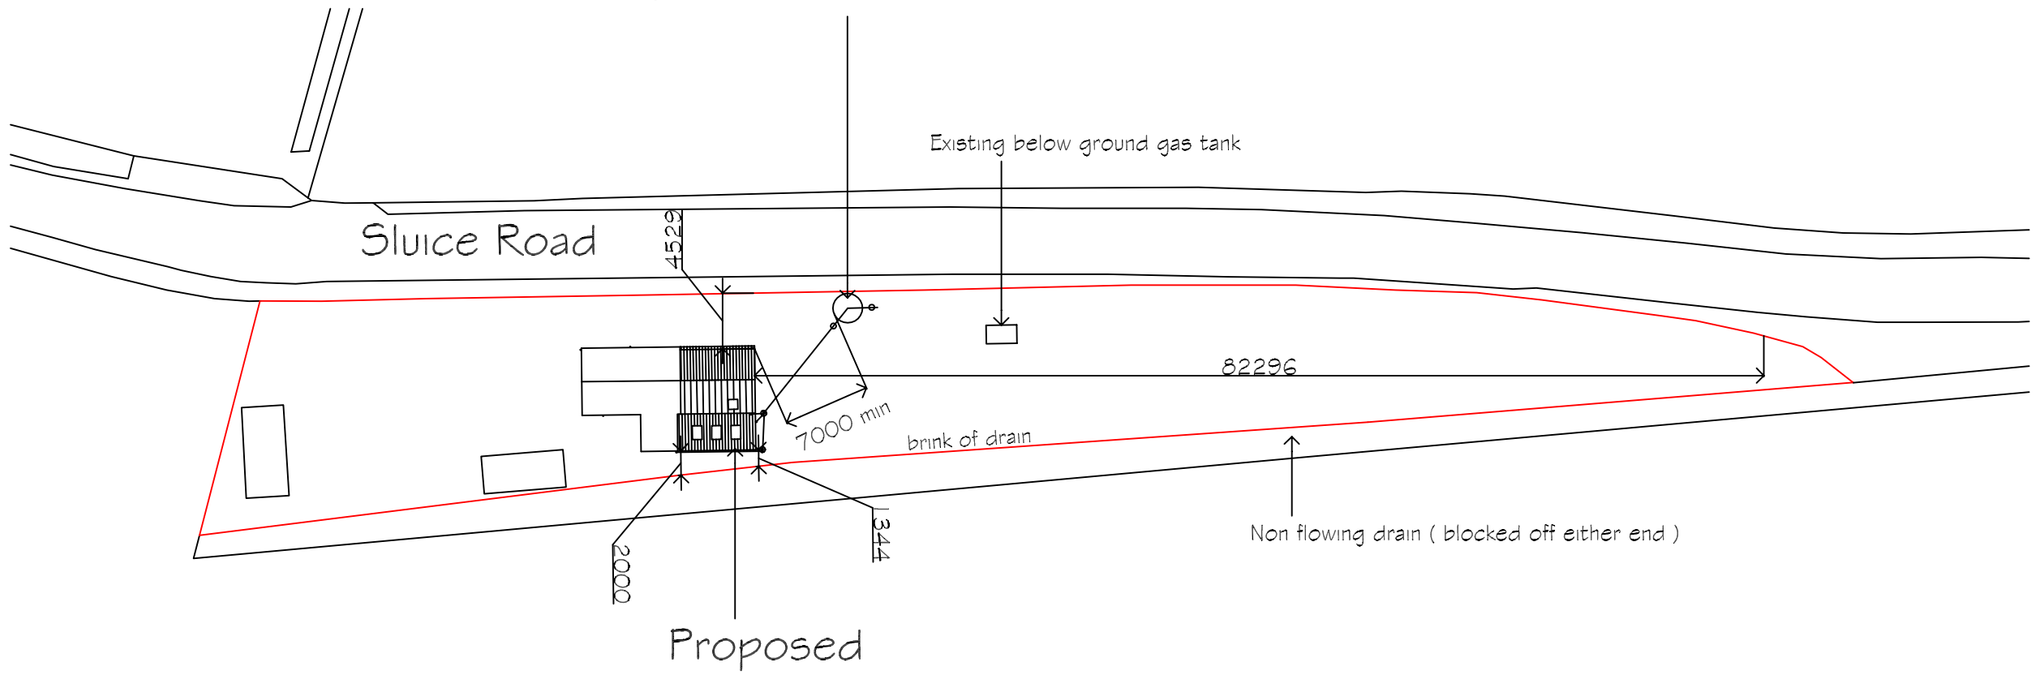

Block Plan




Scale Bar 1/500

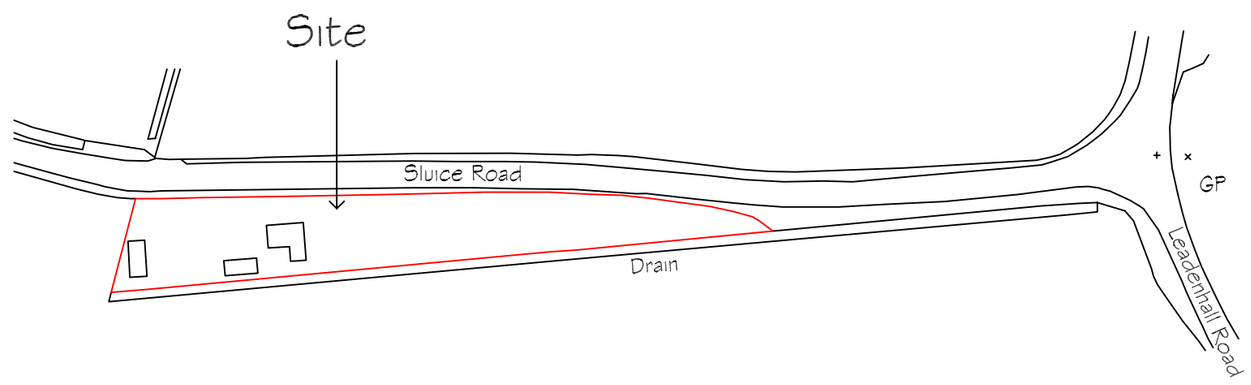

Location Plan

Ordnance Survey (c) Crown Copyright 2021 All rights reserved. Licence number 100022432

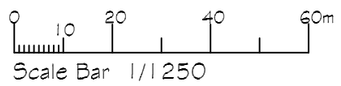

Scale Bar 1/1250

REVISIONS		BY	DATE
DRAWN	MJW	DATE	24/8/21
SCALE	As Shown	CHECKED	

CLIENT
Mr. & Mrs. W. Holmes
Suice Cottage
Sluice Road
Holbeach Saint Marks
Holbeach
Spalding Lincs
PE12 8HF

PROJECT
Proposed side extension and treatment plant to existing dwelling

DETAILS
Location & Block Plan

Malcolm Watson
architectural - detailing services
Residential - Commercial - Industrial - Agricultural
Planning & Building Regulations Submissions
13 Wimberley Way, Pinchbeck, Spalding, Lincs. PE11 3RY.
Tel / Fax : 01775 767650
email : mjw.13@btinternet.com
partner LABC

DRWG No. 572/LP/BP/2020

A2