




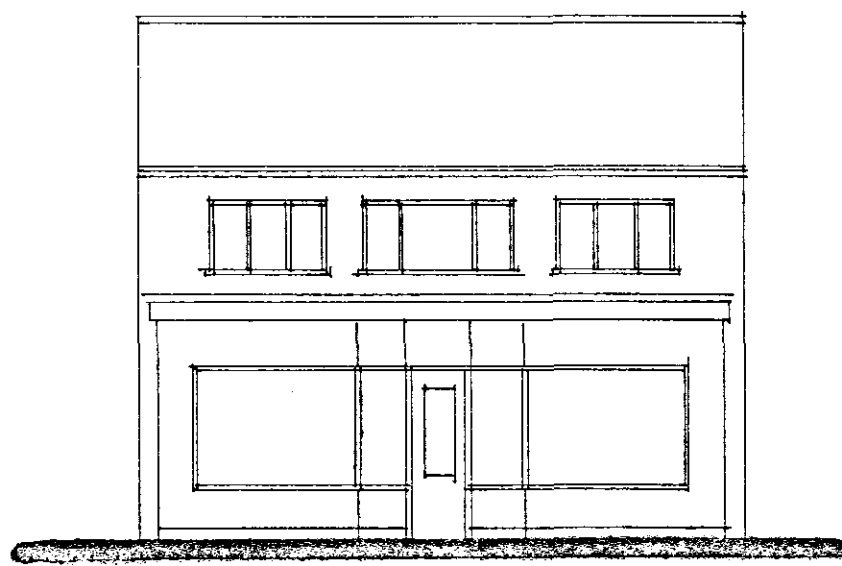


FRONT

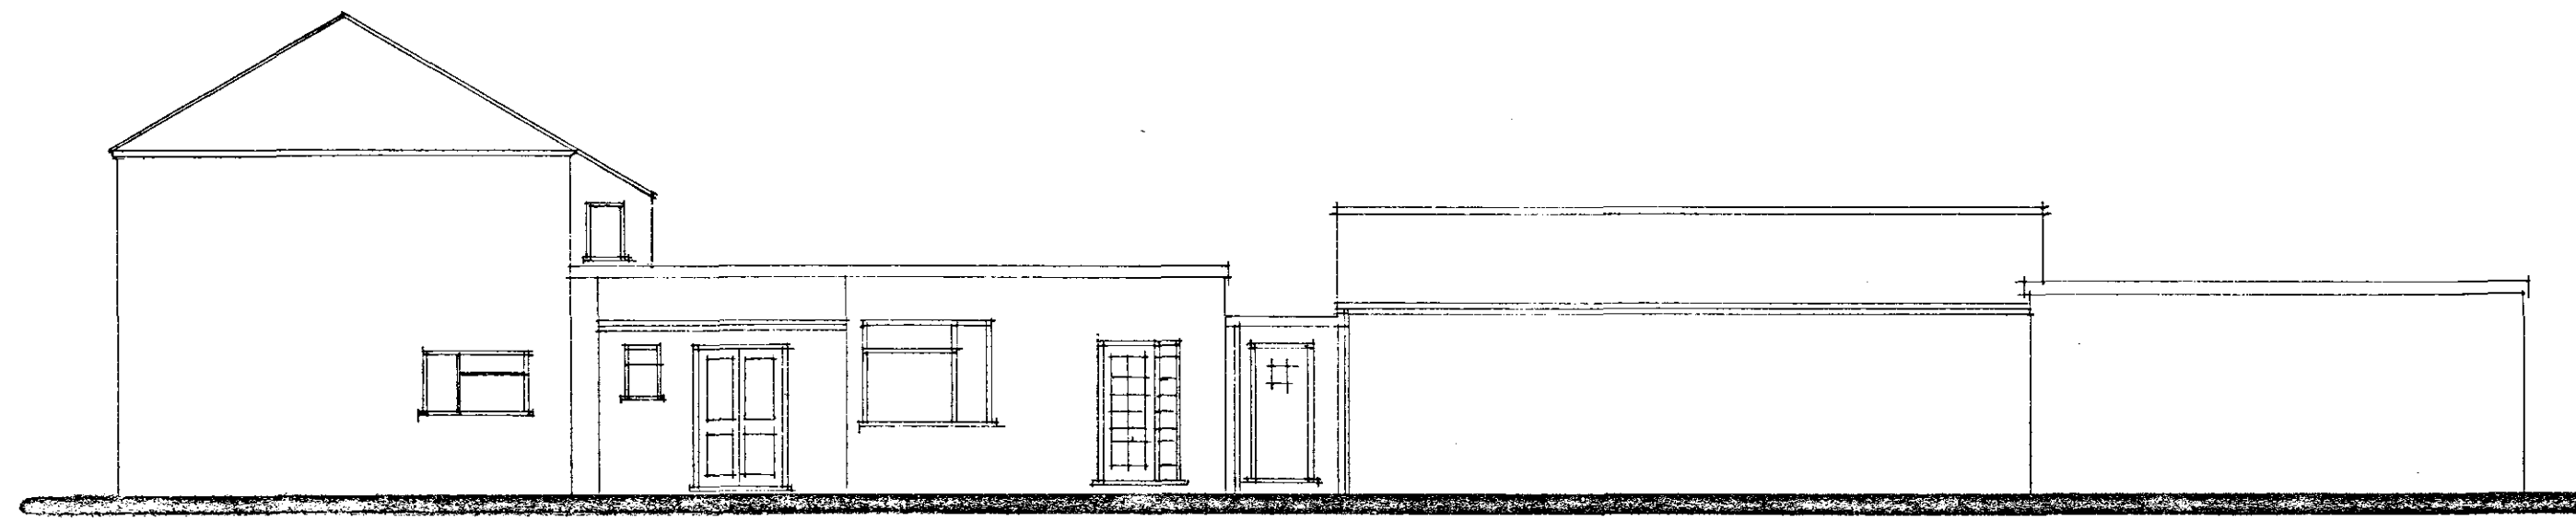


SIDE

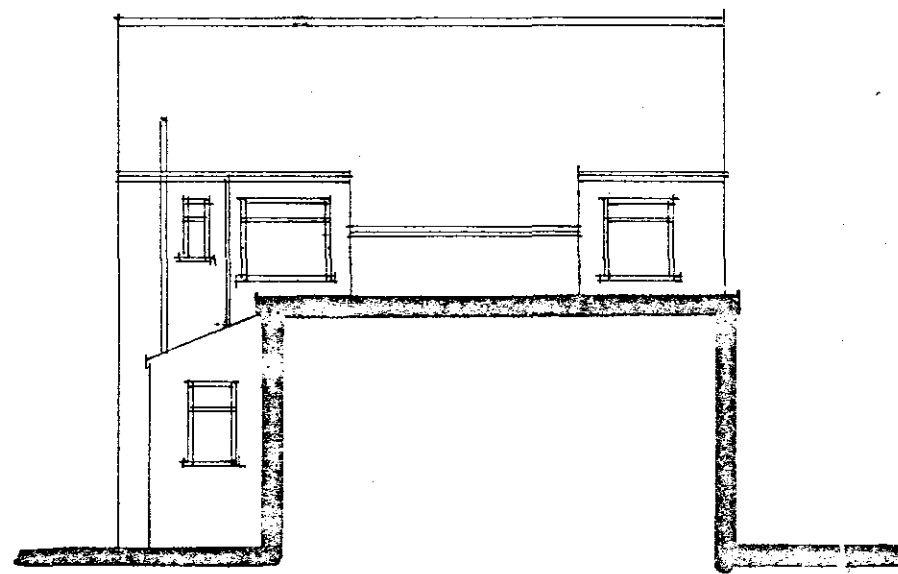

REAR

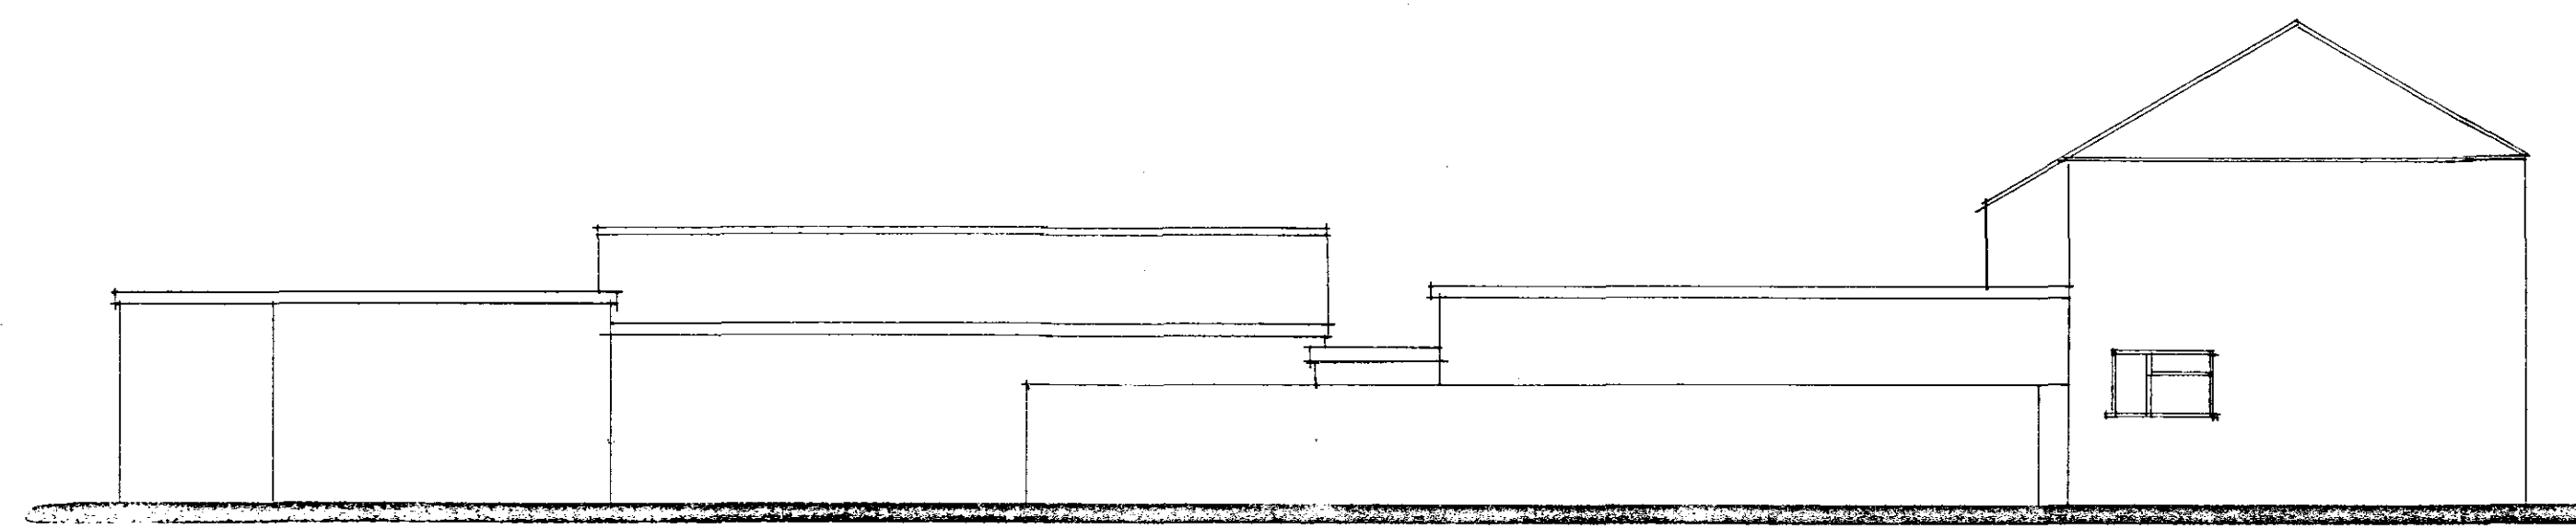

SIDE

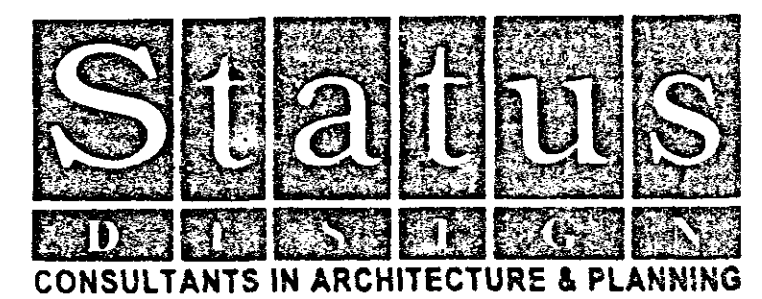

**DETERMINED
PLAN**

SHDC
Planning & Development
29 JUL 2004
Ref: 1030/04

PROPOSED CHANGE OF USE
OF SHOP & RESIDENTIAL UNIT
TO INDIAN RESTAURANT WITH
FIRST FLOOR ACCOMMODATION
AT 7 FLEET STREET,
HOLBEACH FOR

MR. B. ROSHID
&
MR. A. AHMED

ELEVATIONS AS EXISTING

1:100 SD04-059/2
JULY-04 B.GILHAM

