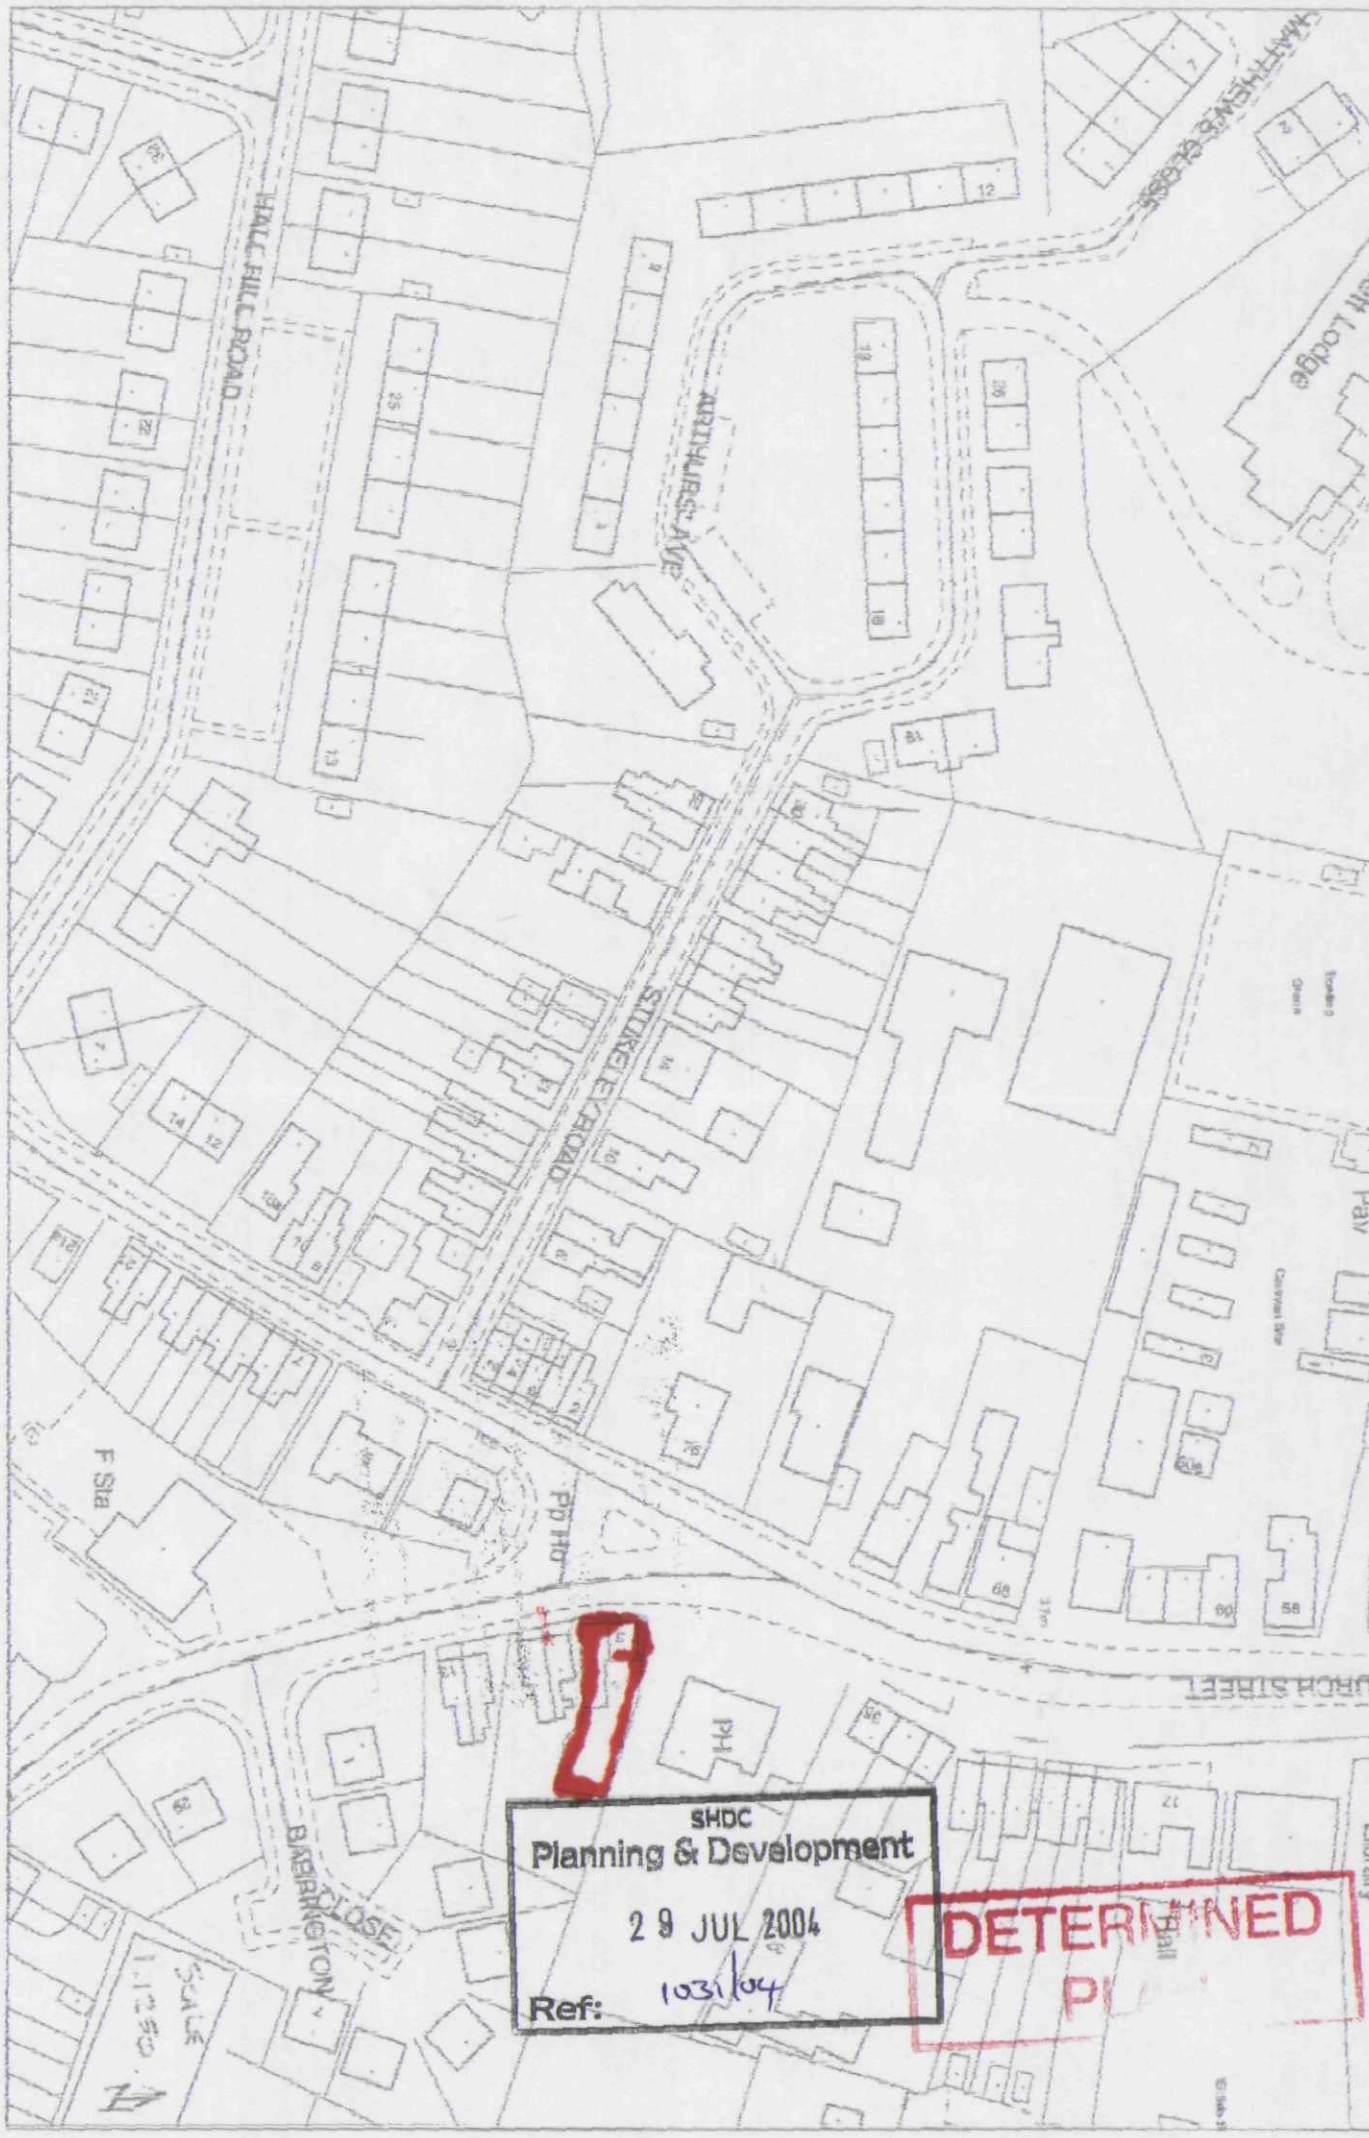

HALL HILL ROAD
ARTHURS AVE
STOKE EXTON ROAD
PO
PH
BARRINGTON CLOSE
SCALE
1:1250
SHDC
Planning & Development
29 JUL 2004
Ref: 1031/04
DETERMINED