
John Kinder

No. 3 Station Road.

Scale: 1:20.

SHDC
Planning & Development
16 AUG 2004
Ref: 1031/04

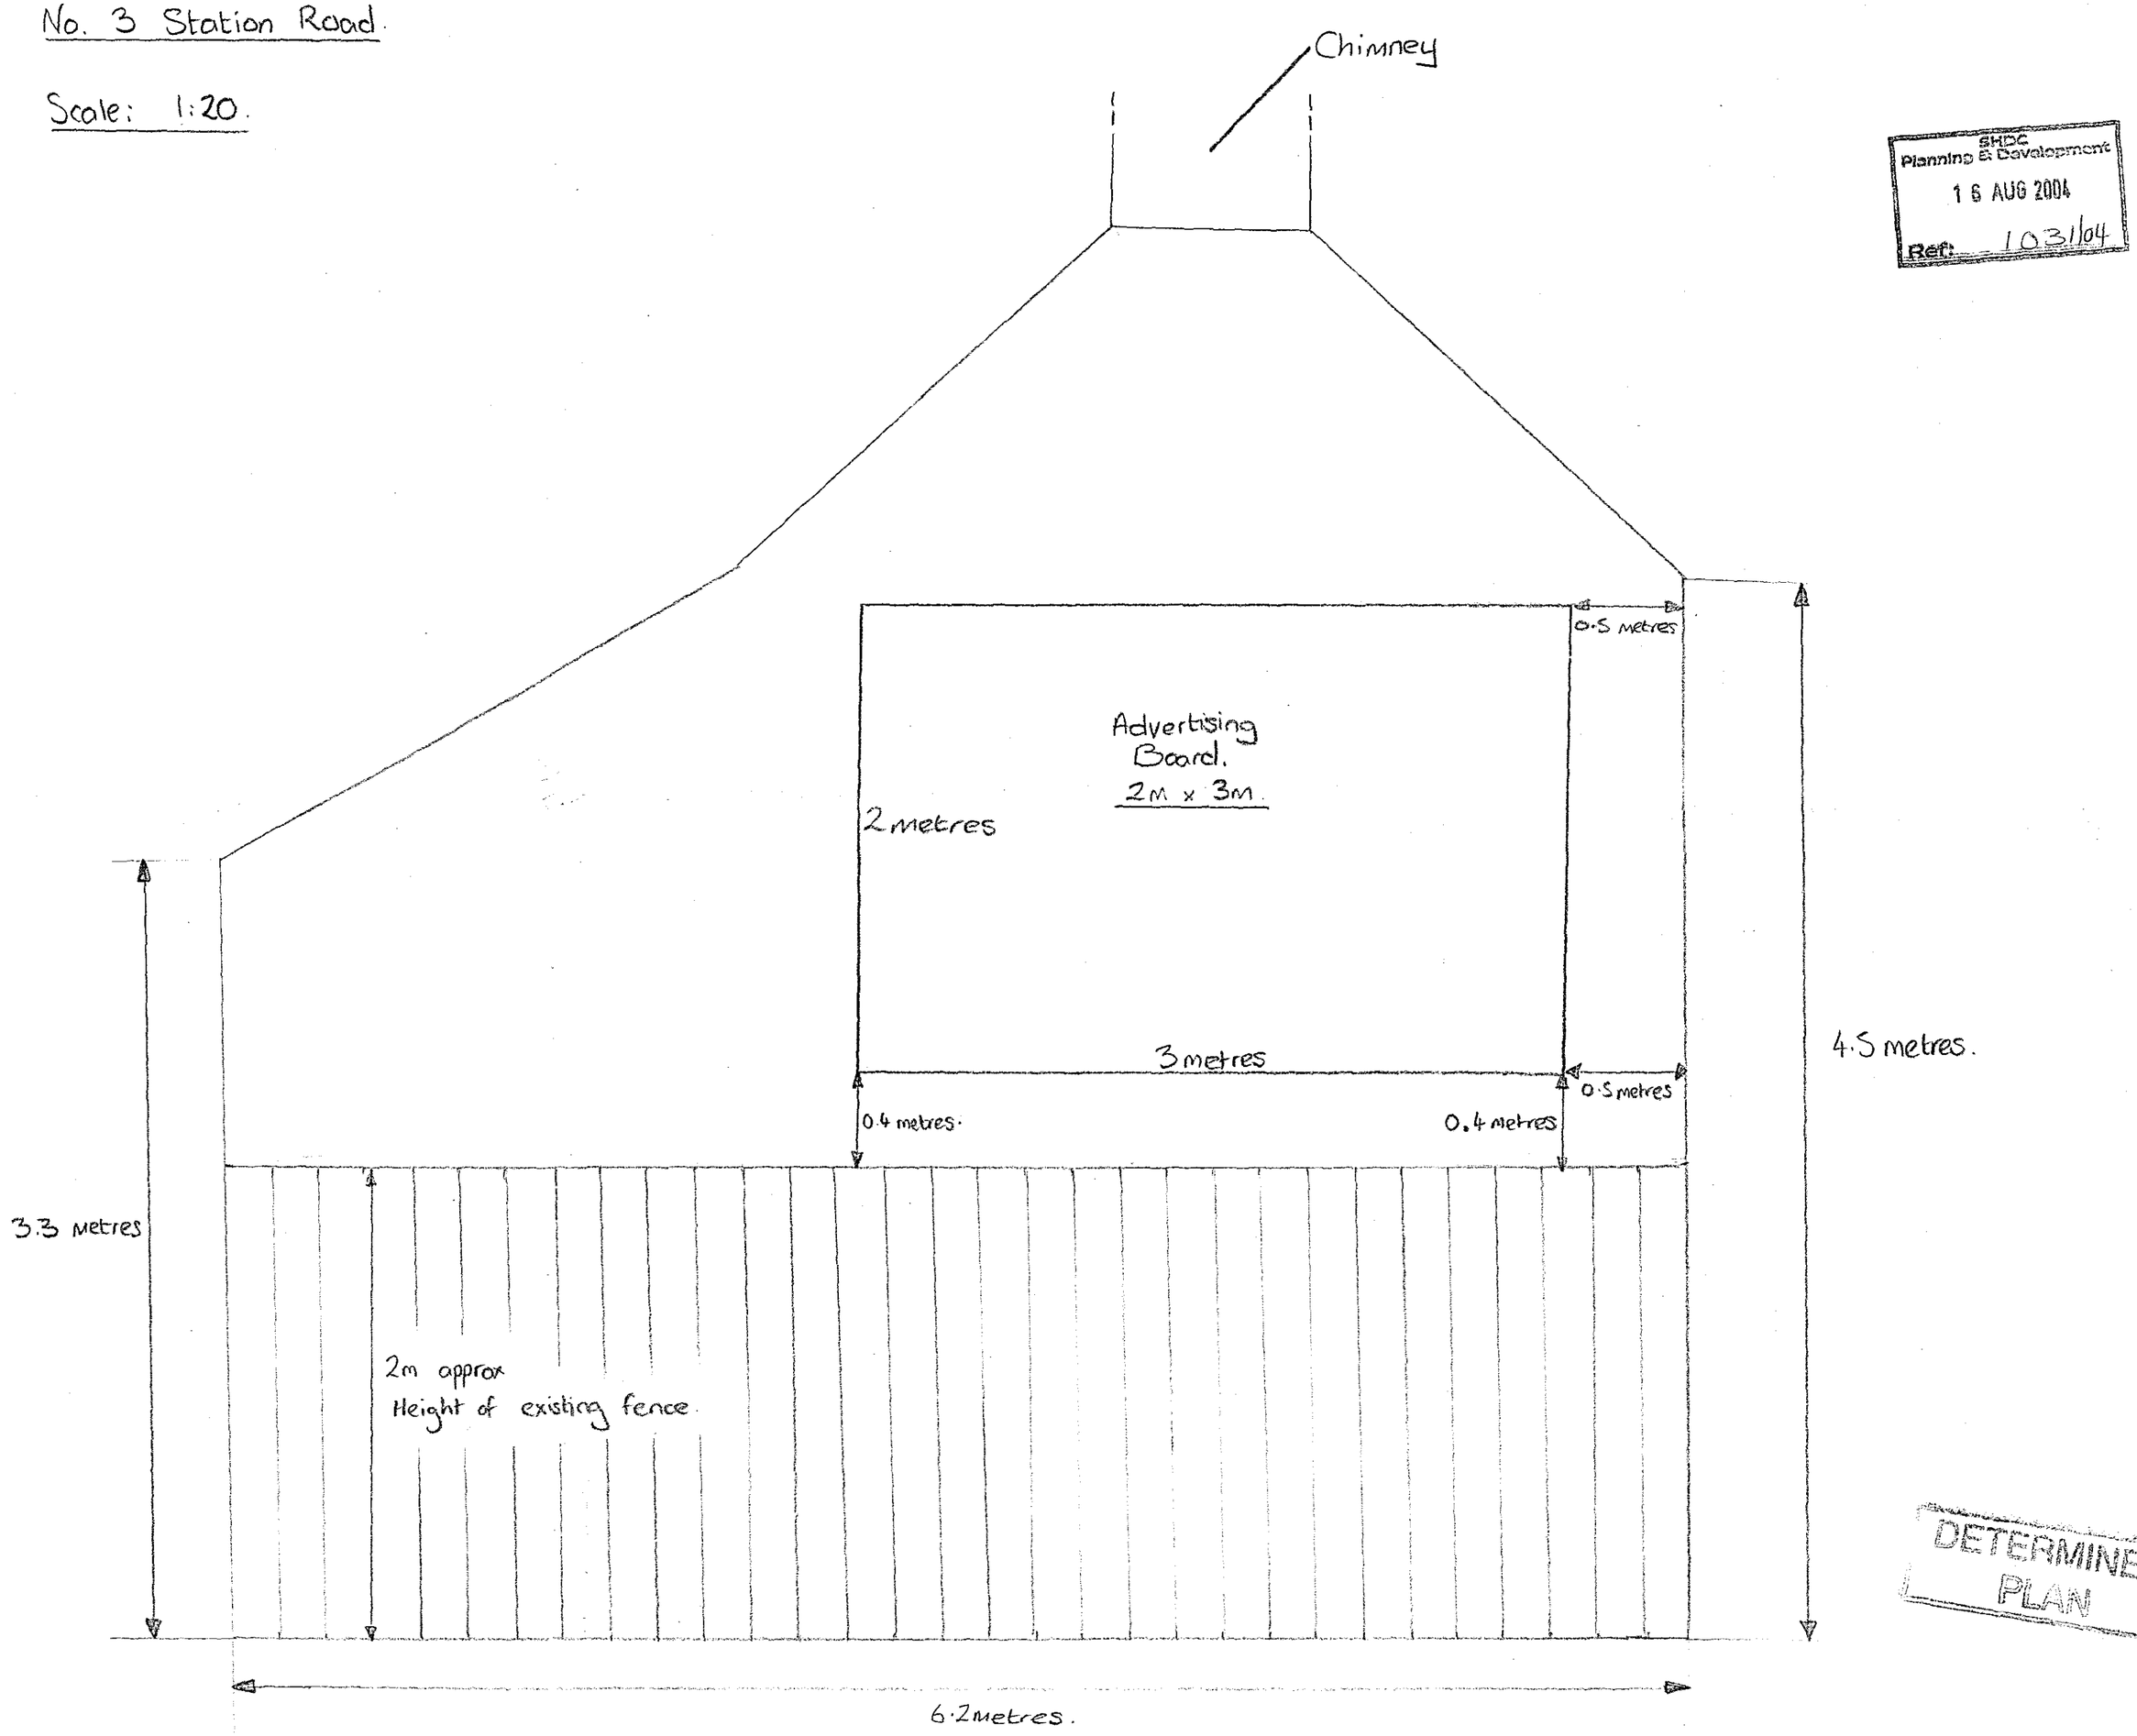

DETERMINED
PLAN