

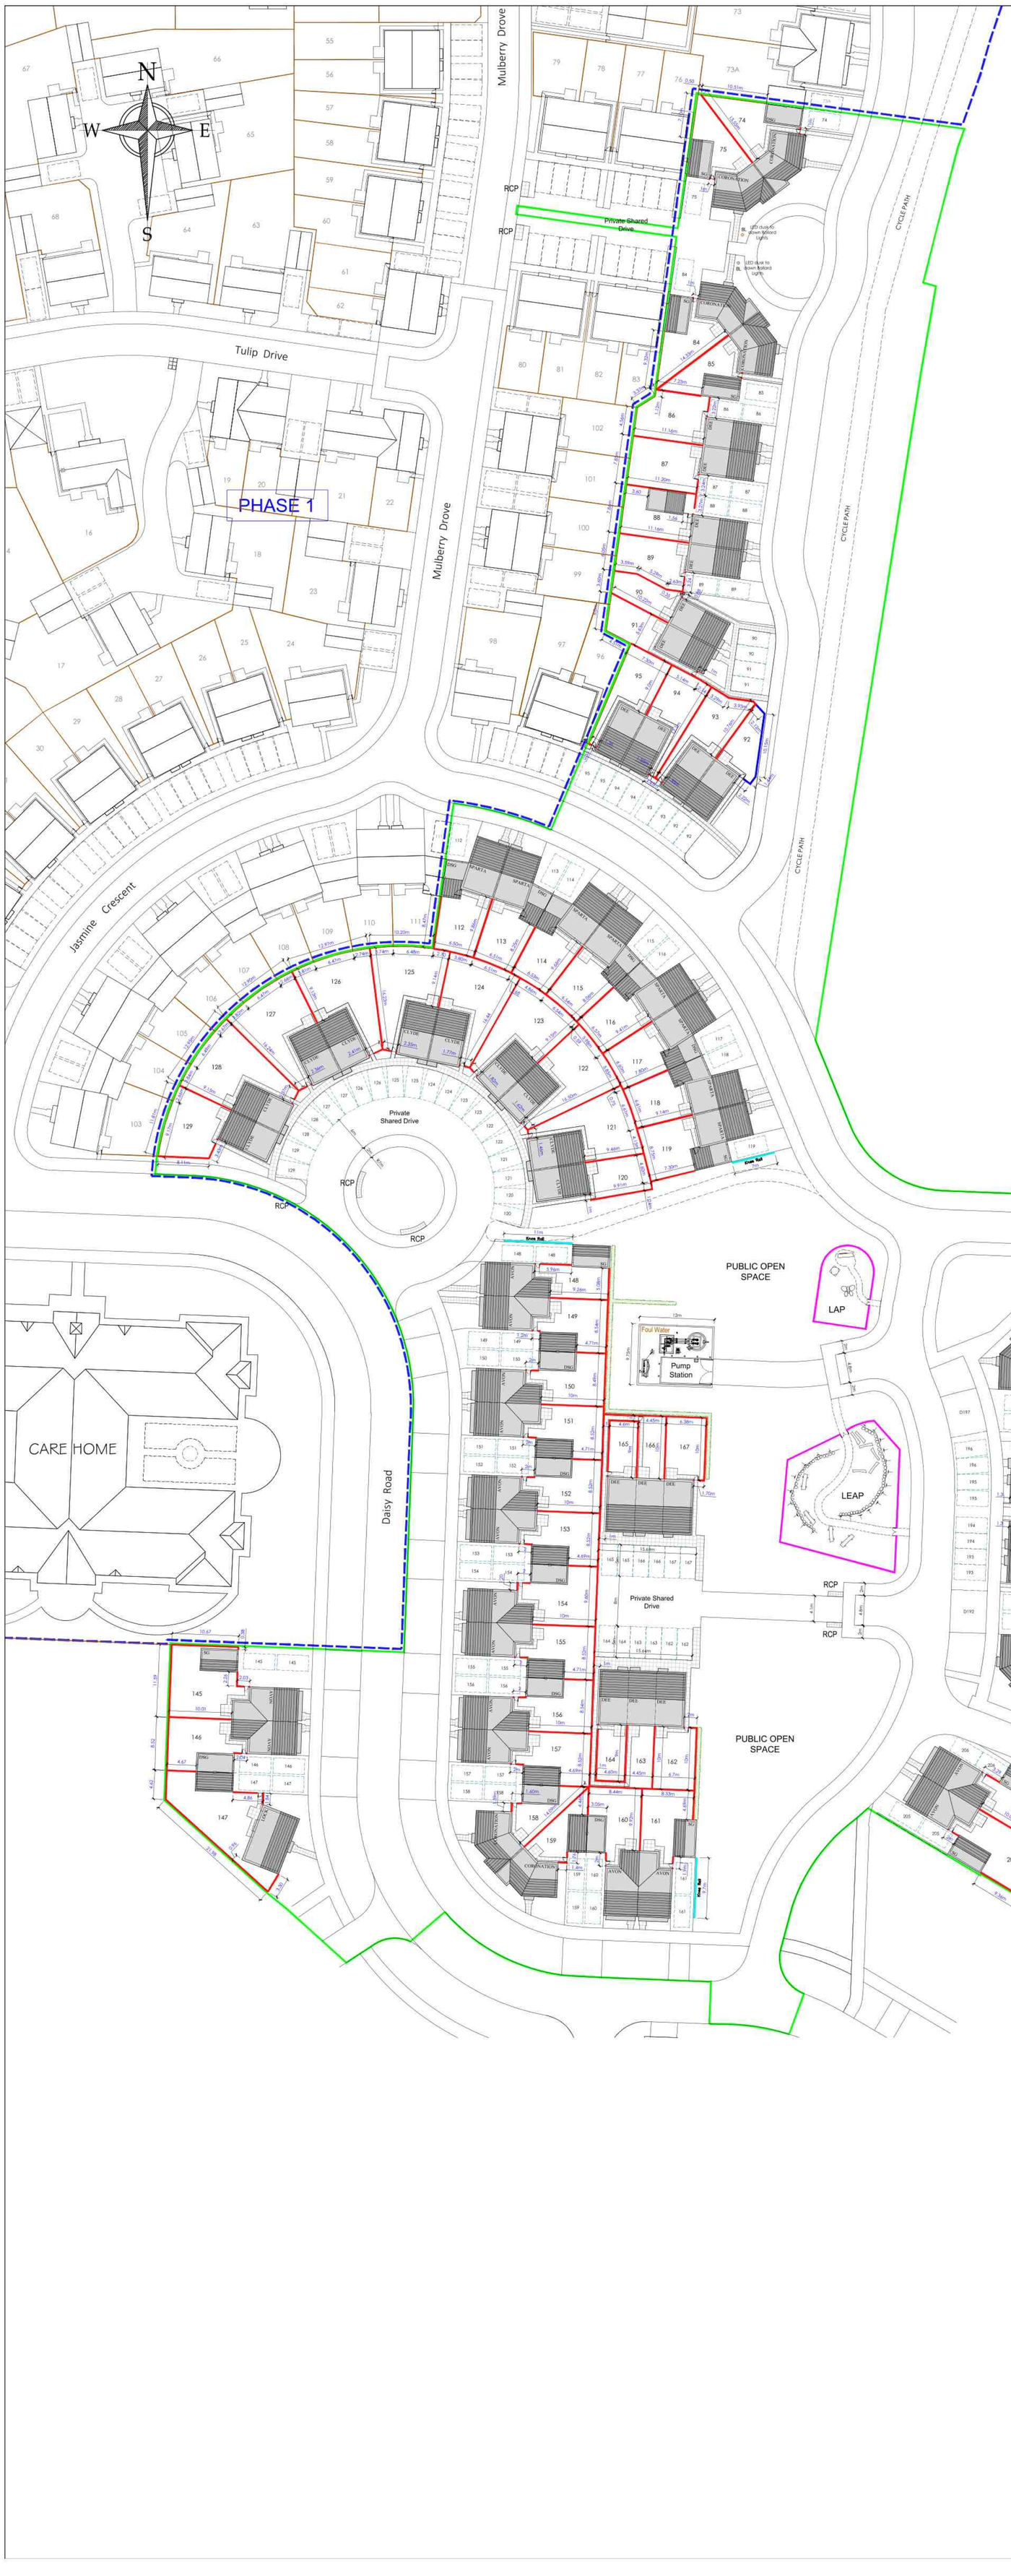


KEY

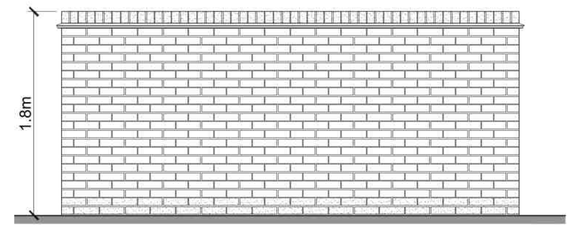


BOUNDARY TYPE - A
1.8m High Brick Wall

BOUNDARY TYPE - B
1.8m Close Boarded Fence

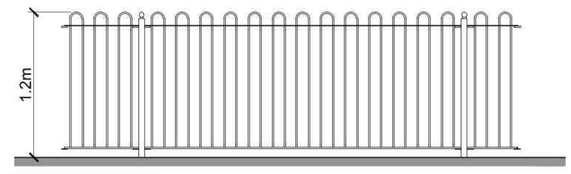

BOUNDARY TYPE - C
1200mm high railing fence with an 'anti trap bow' RoSPA approved.
Gates to play area are to be matching, painted black RoSPA approved and self-closing.

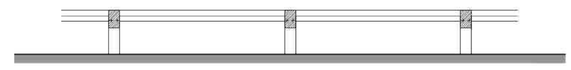

BOUNDARY TYPE - D
Knee Rail

Rev.	Date	Description
C	19.04.2023	Red Line Boundary Amended
B	23.09.2022	Plots 169 to 203 updated. Garages added to plots 208 to 213. Metal railing height and notes updated.
A	22.07.2022	Boundary walls added, Bowtop railing added

ASHWOOD HOMES
1 Goodison Road, Lincs Gateway Business Park,
Spalding, Lincs, PE12 6FY **T: 01406 490590**

PROJECT:
Proposed Residential Development at Holbeach Meadows (Phase 2A)

DRAWING:
Boundary Treatment Plan (Phase 2A)

SCALE: 1:500@A1 DRAWN: MII

DATE: SEP.2022 REVISION: C

DRAWING No: 135-BT-01