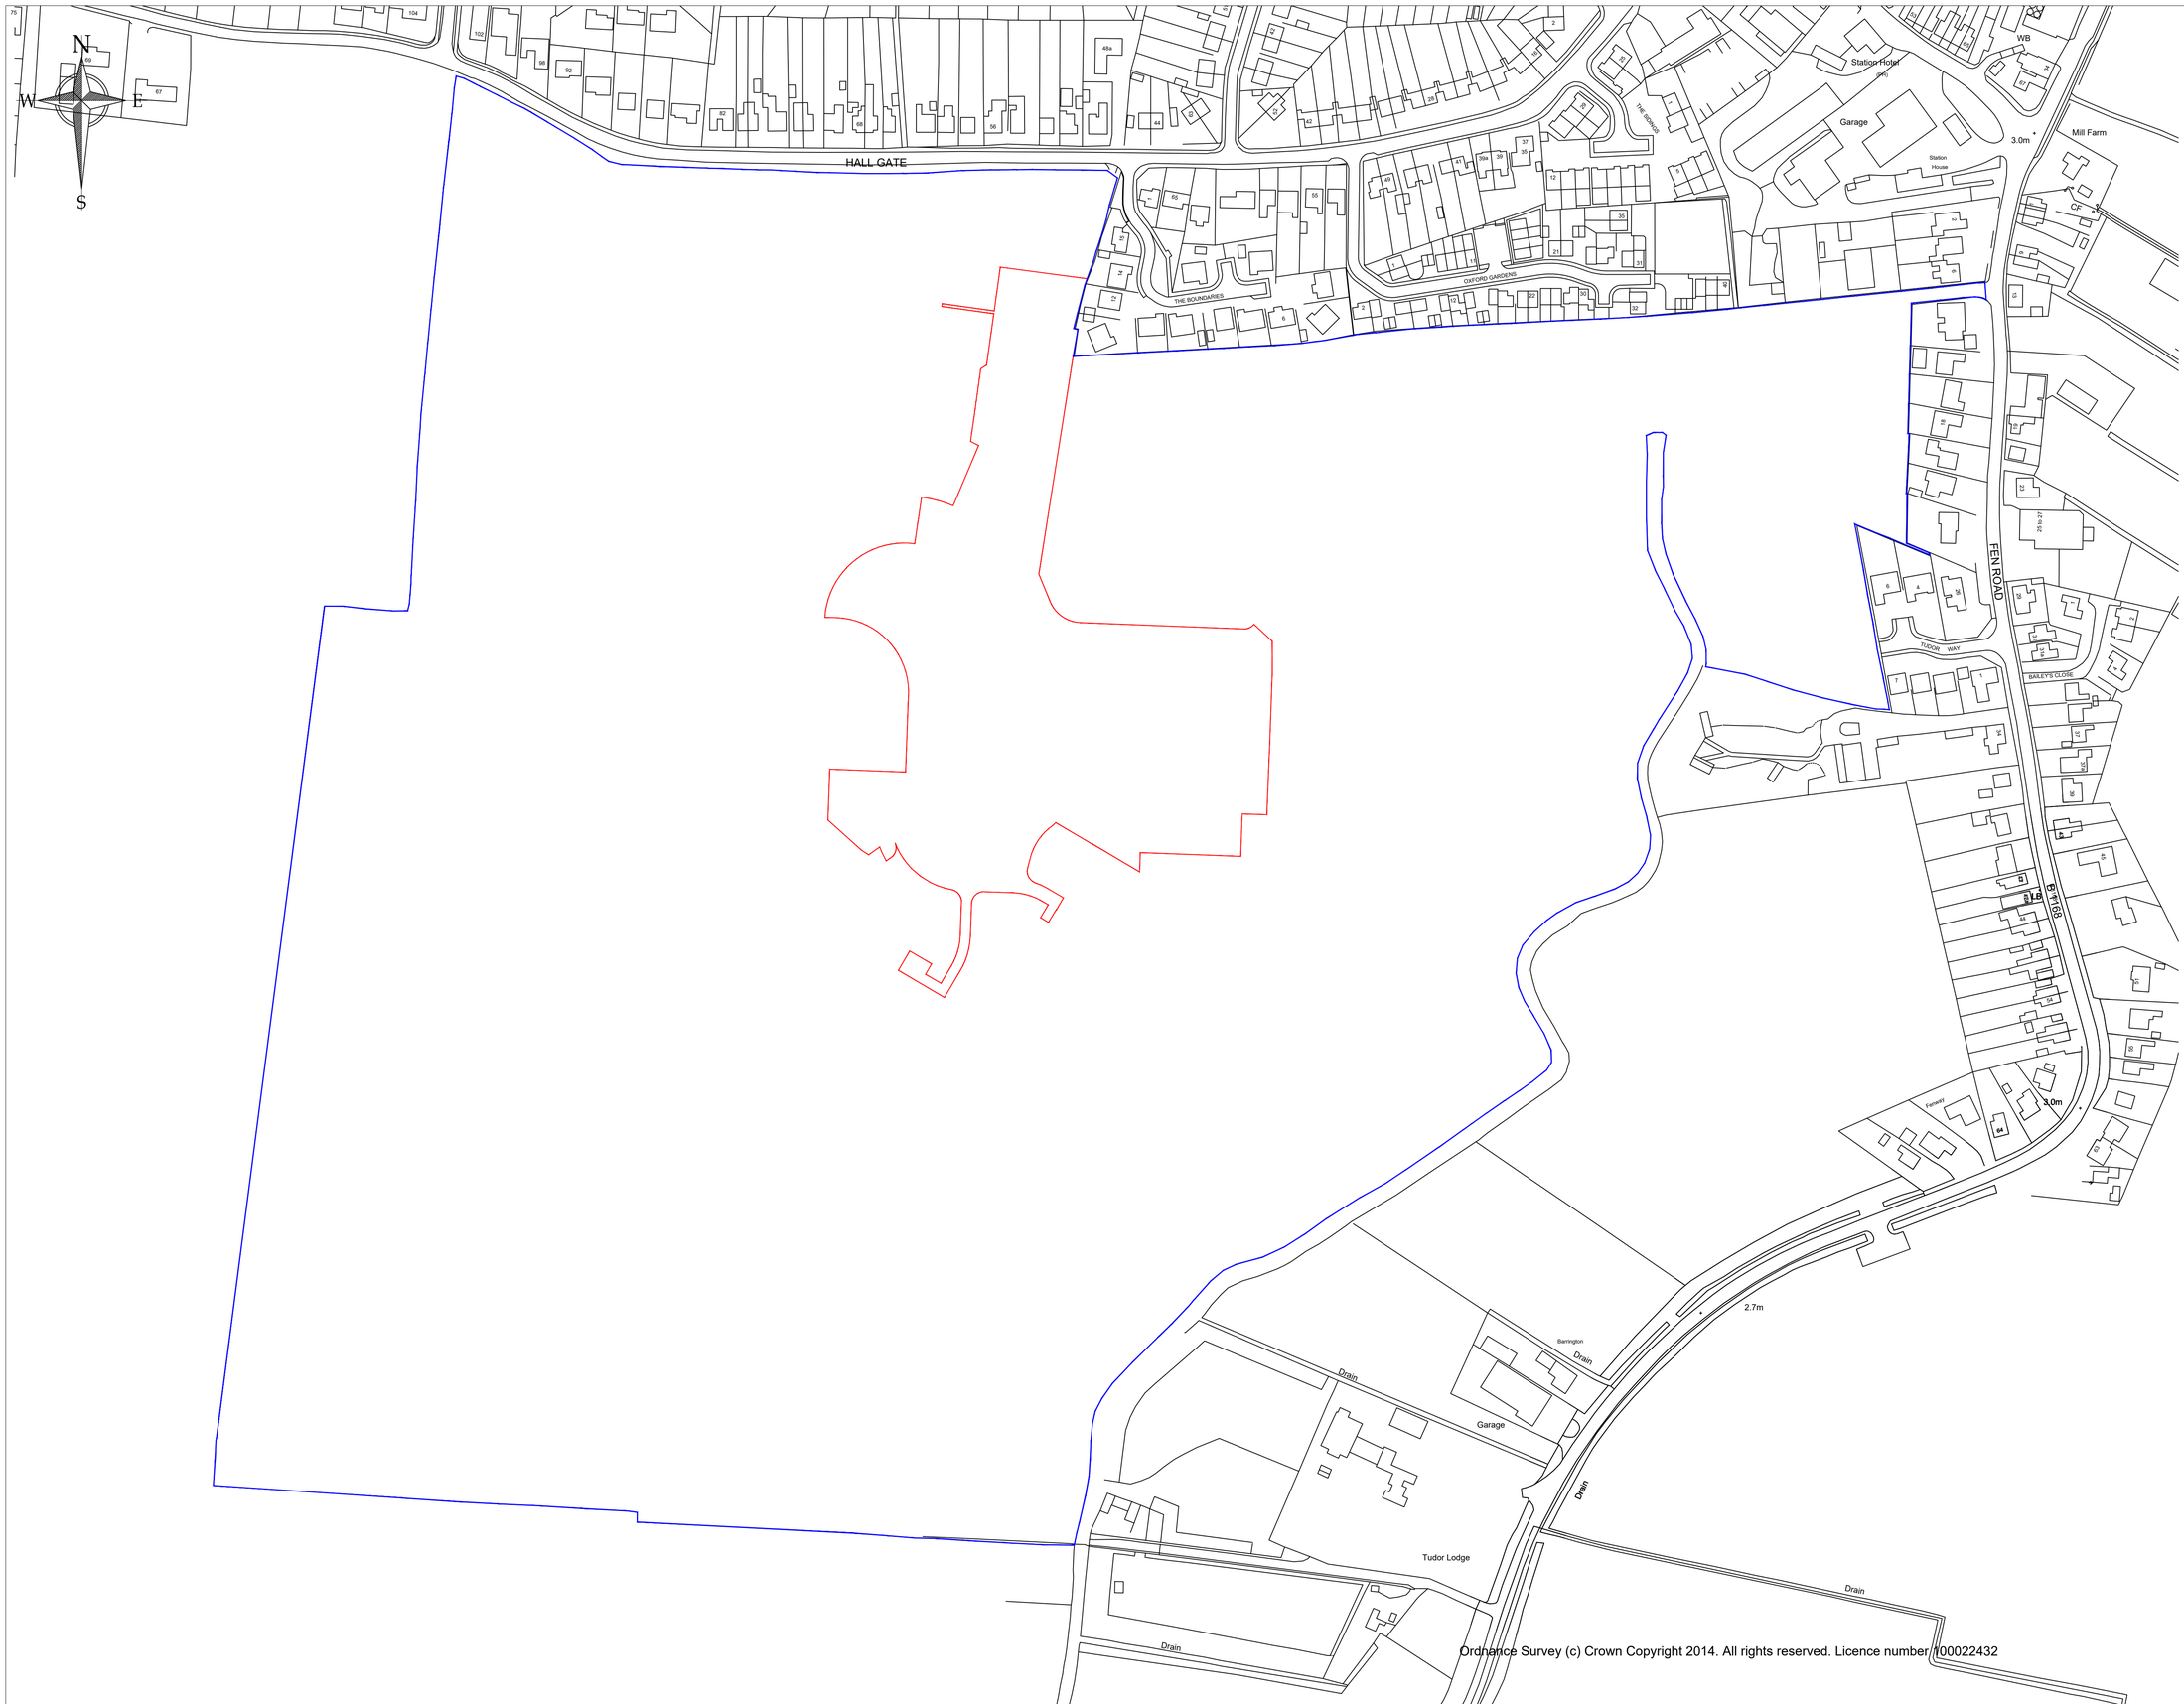


Ordnance Survey (c) Crown Copyright 2014. All rights reserved. Licence number 100022432

Rev.	Date	Description
A.	06.03.2020	Acoustic ventillation requirements added

ASHWOOD HOMES
1 Goodison Road, Lincs Gateway Business Park,
Spalding, Lincs, PE12 6FY **T: 01406 490590**

PROJECT:
Proposed Residential Development at Holbeach Meadows (Phase 2A)

DRAWING:
Location Plan (Phase 2A)

SCALE: 1:1500@A1 DRAWN: GB

DATE: OCT.2022 REVISION: /

DRAWING No: 135-LP-01