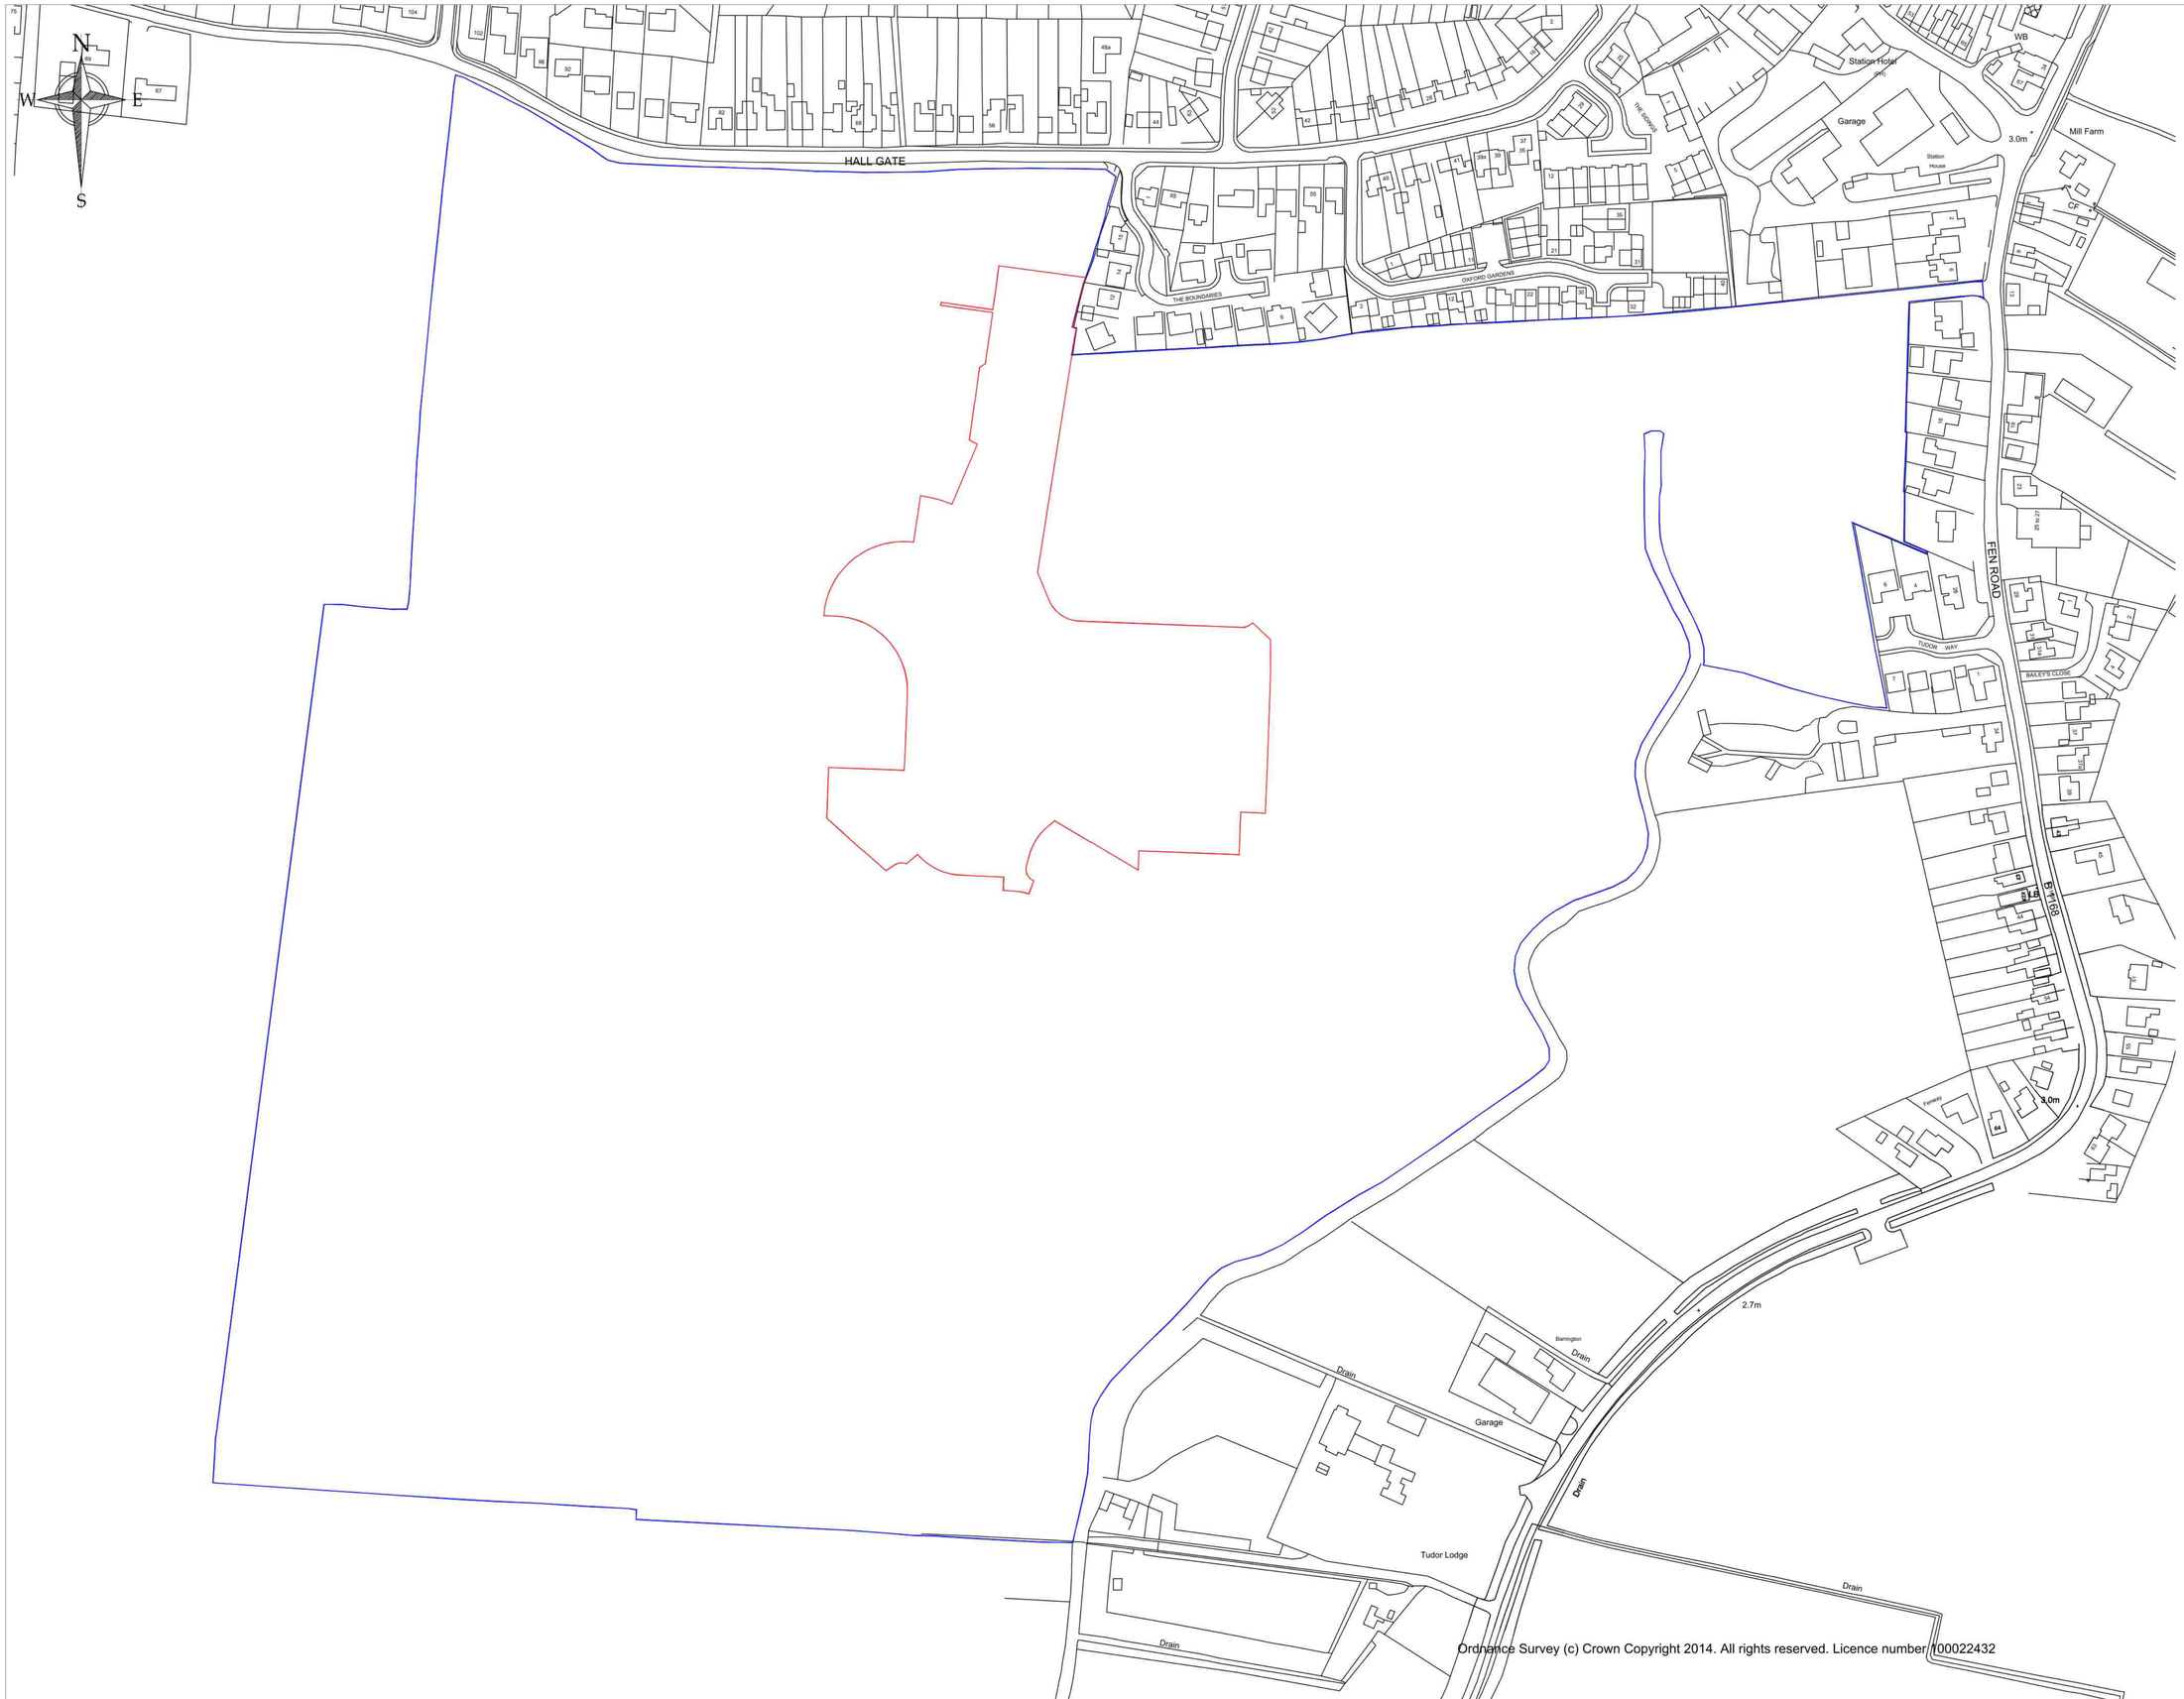


Ordnance Survey (c) Crown Copyright 2014. All rights reserved. Licence number 100022432

Rev.	Date	Description
A.	19.04.2023	Red Line Boundary Amended

ASHWOOD HOMES
1 Goodison Road, Lincs Gateway Business Park,
Spalding, Lincs, PE12 6FY **T: 01406 490590**

PROJECT:
Proposed Residential Development at Holbeach Meadows (Phase 2A)

DRAWING:
Location Plan (Phase 2A)

SCALE: 1:1500@A1 DRAWN: GB

DATE: OCT.2022 REVISION: A

DRAWING No:
135-LP-01