DO NOT SCALE FROM THIS DRAWING

This drawing is copyright and may not be altered, traced, copied, photographed or used for any other purpose other than that for which it is issued without consent of Mark Dennis – Architectural Services. The General Contractor is to check all dimensions on site and report any discrepancies to the Architect.

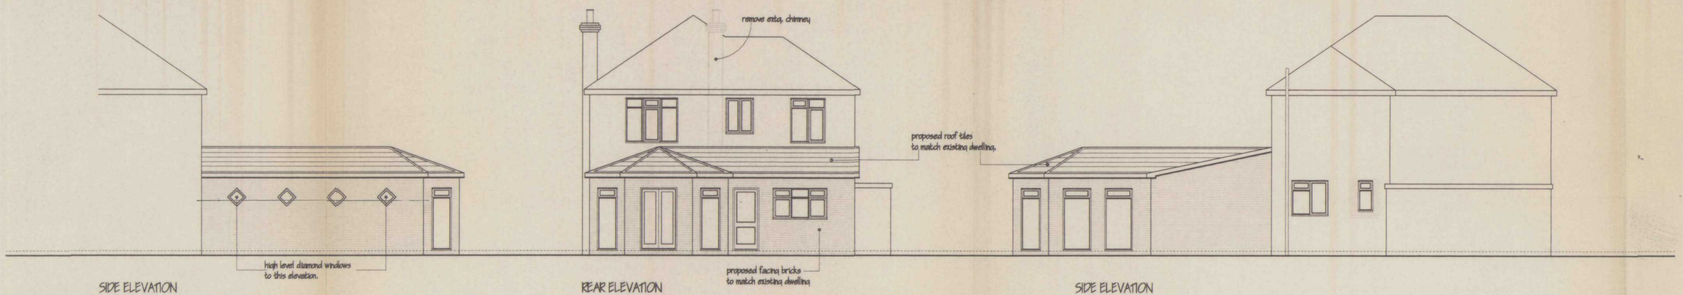

SIDE ELEVATION | REAR ELEVATION | SIDE ELEVATION

PROPOSED ELEVATIONS

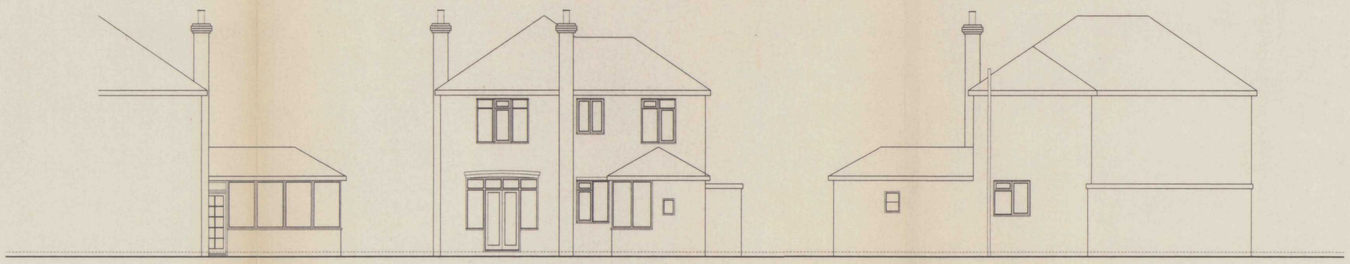

SIDE ELEVATION | REAR ELEVATION | SIDE ELEVATION

EXISTING ELEVATIONS

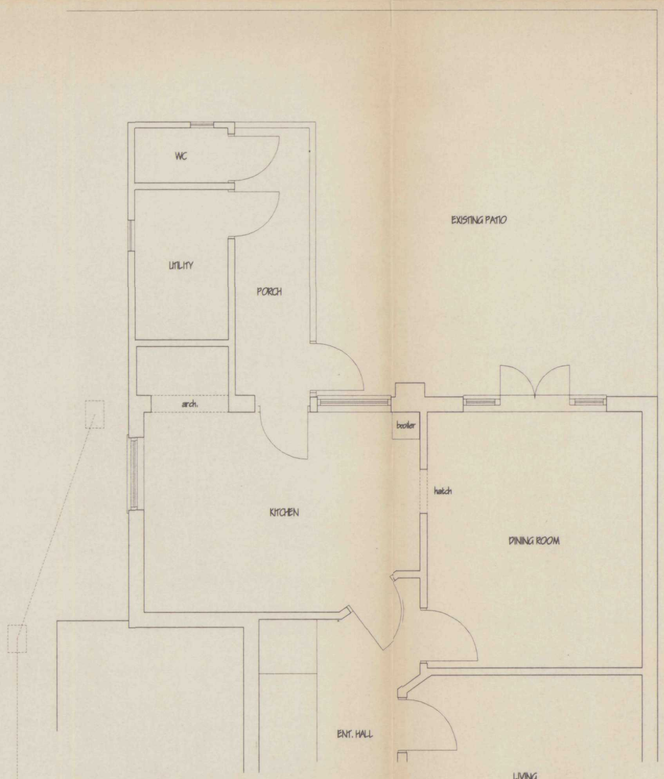

GROUND FLOOR - as existing

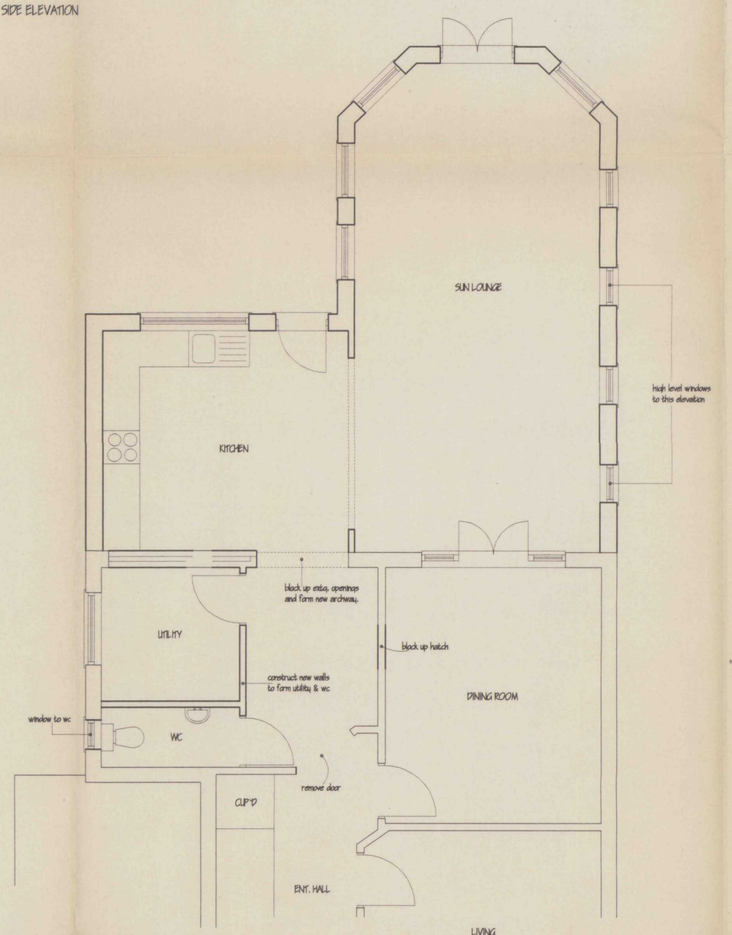

GROUND FLOOR - as proposed

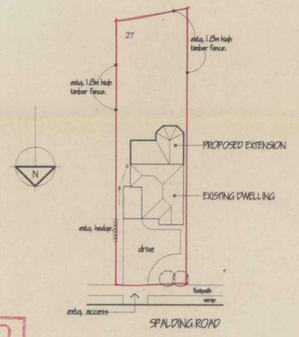

BLOCK PLAN 1:500

DETERMINED PLAN

MARK DENNIS
architectural services

32 PRIMROSE CRESCENT – PINCHBECK
SPALDING – LINCOLNSHIRE – PE11 3RT
TEL: 01775 760396 FAX: 01775 760396

PROJECT TITLE

PROPOSED SINGLE STOREY REAR EXTENSION AT:
27 SPALDING ROAD, HOLBEACH,
SPALDING, LINCOLNSHIRE.

FOR: MR & MRS L BRITTON.

SHDC
Planning Department
21 AUG 2003
Ref: 1033/03

LAYOUTS, ELEVATIONS & BLOCK PLAN.

REV	DESCRIPTION	DATE	BY

SCALE	DRAWN
1:100, 1:50, 1:500	MD
DATE	DRAWING No.
AUG 03	03.019/01