
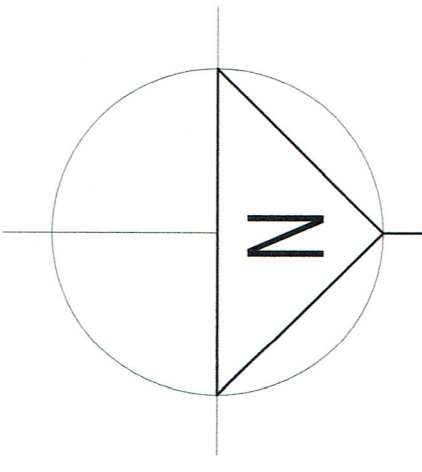
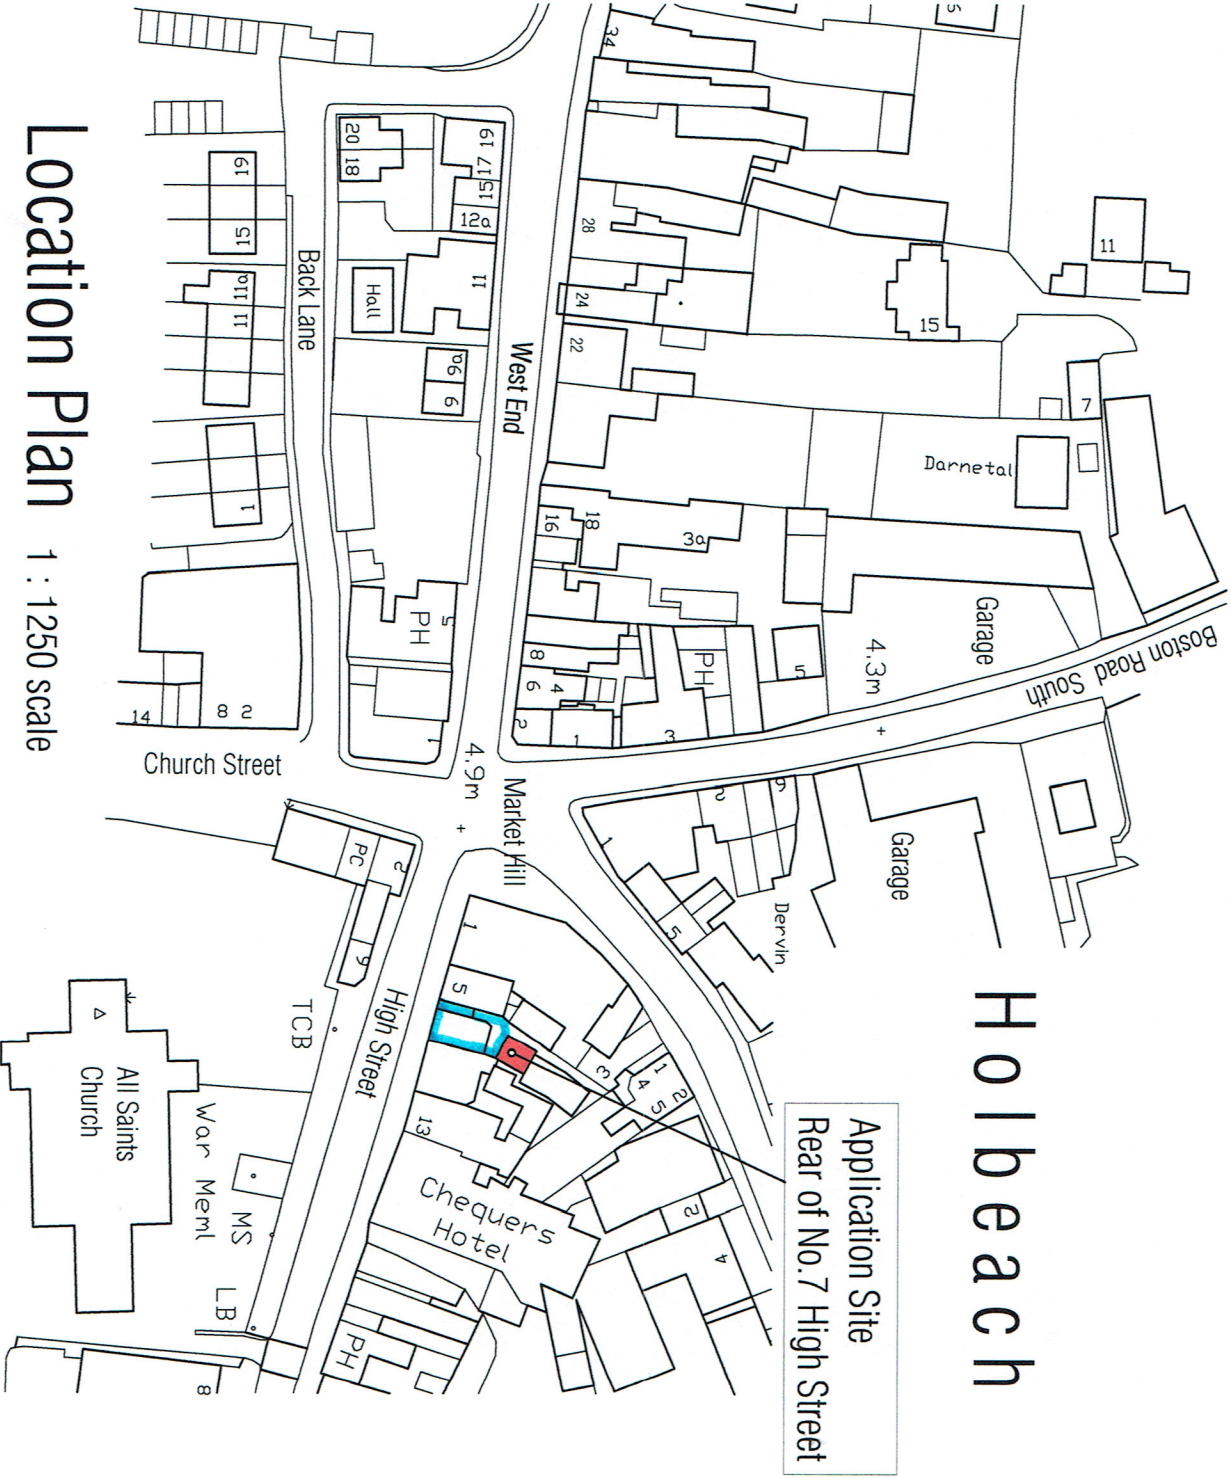


Site Layout

1:100 scale

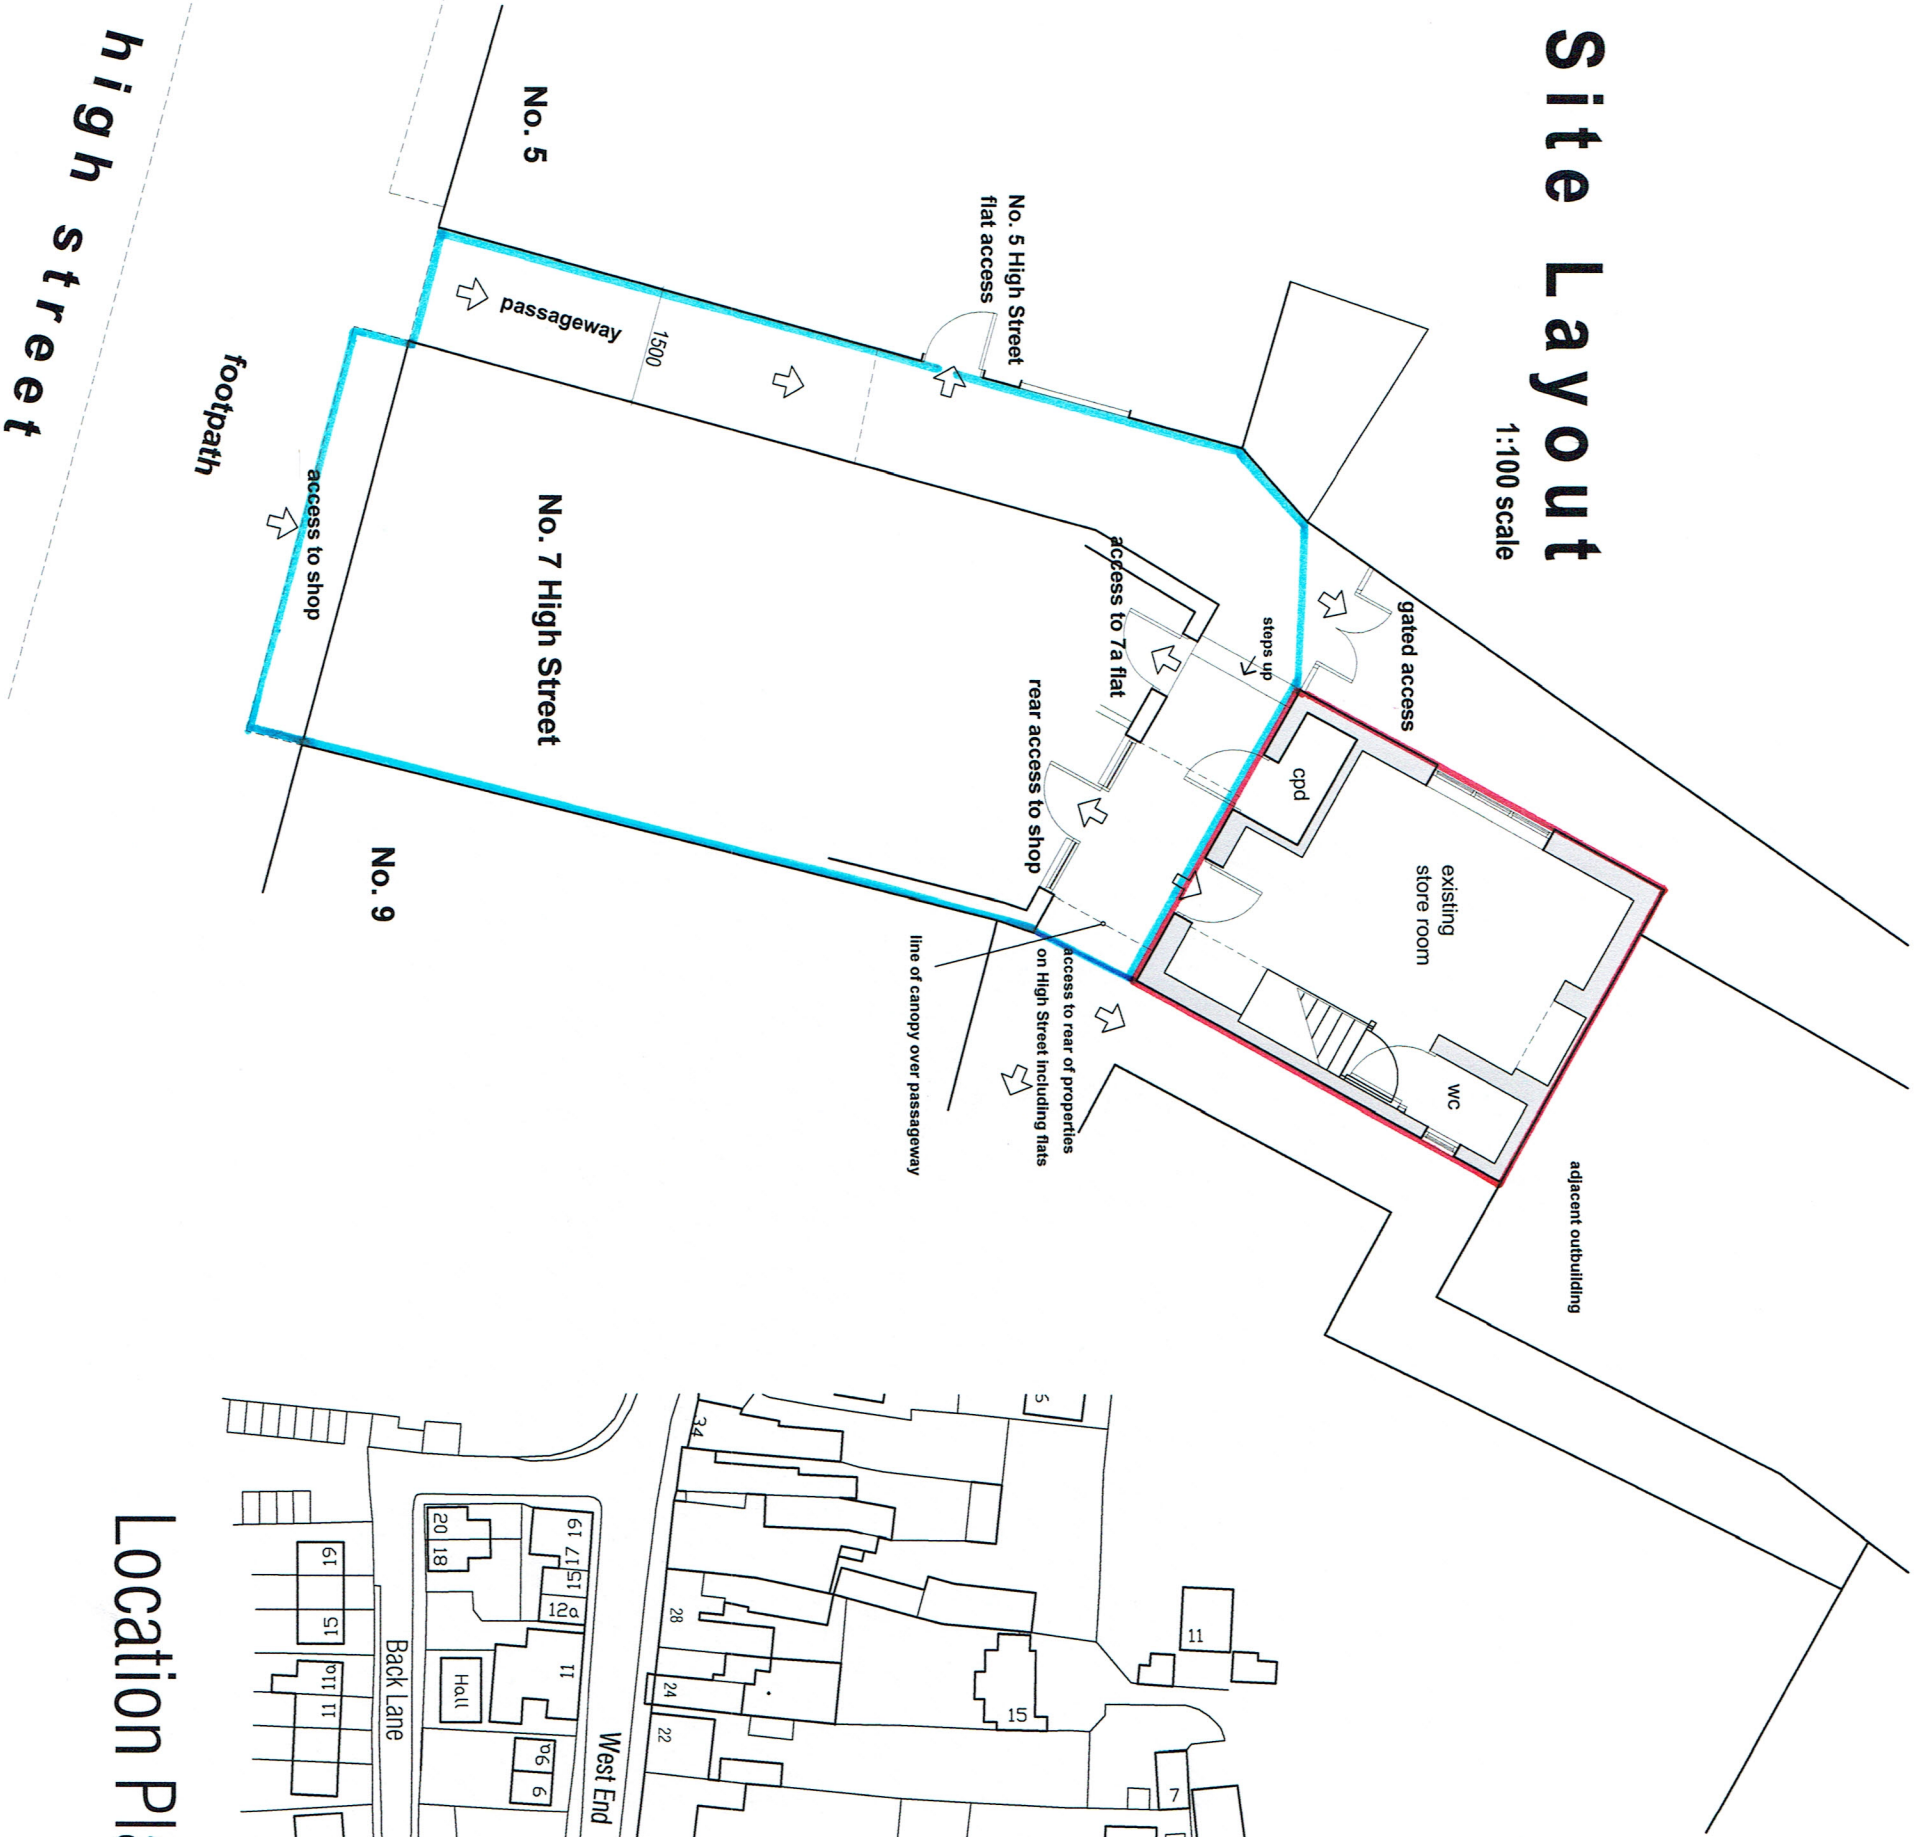

Holbeach

Application Site
Rear of No.7 High Street

Location Plan 1 : 1250 scale