


LOCATION PLAN

TREE PLANTING

All new trees are to be a variety of the following :-

A- MAGNOLIA

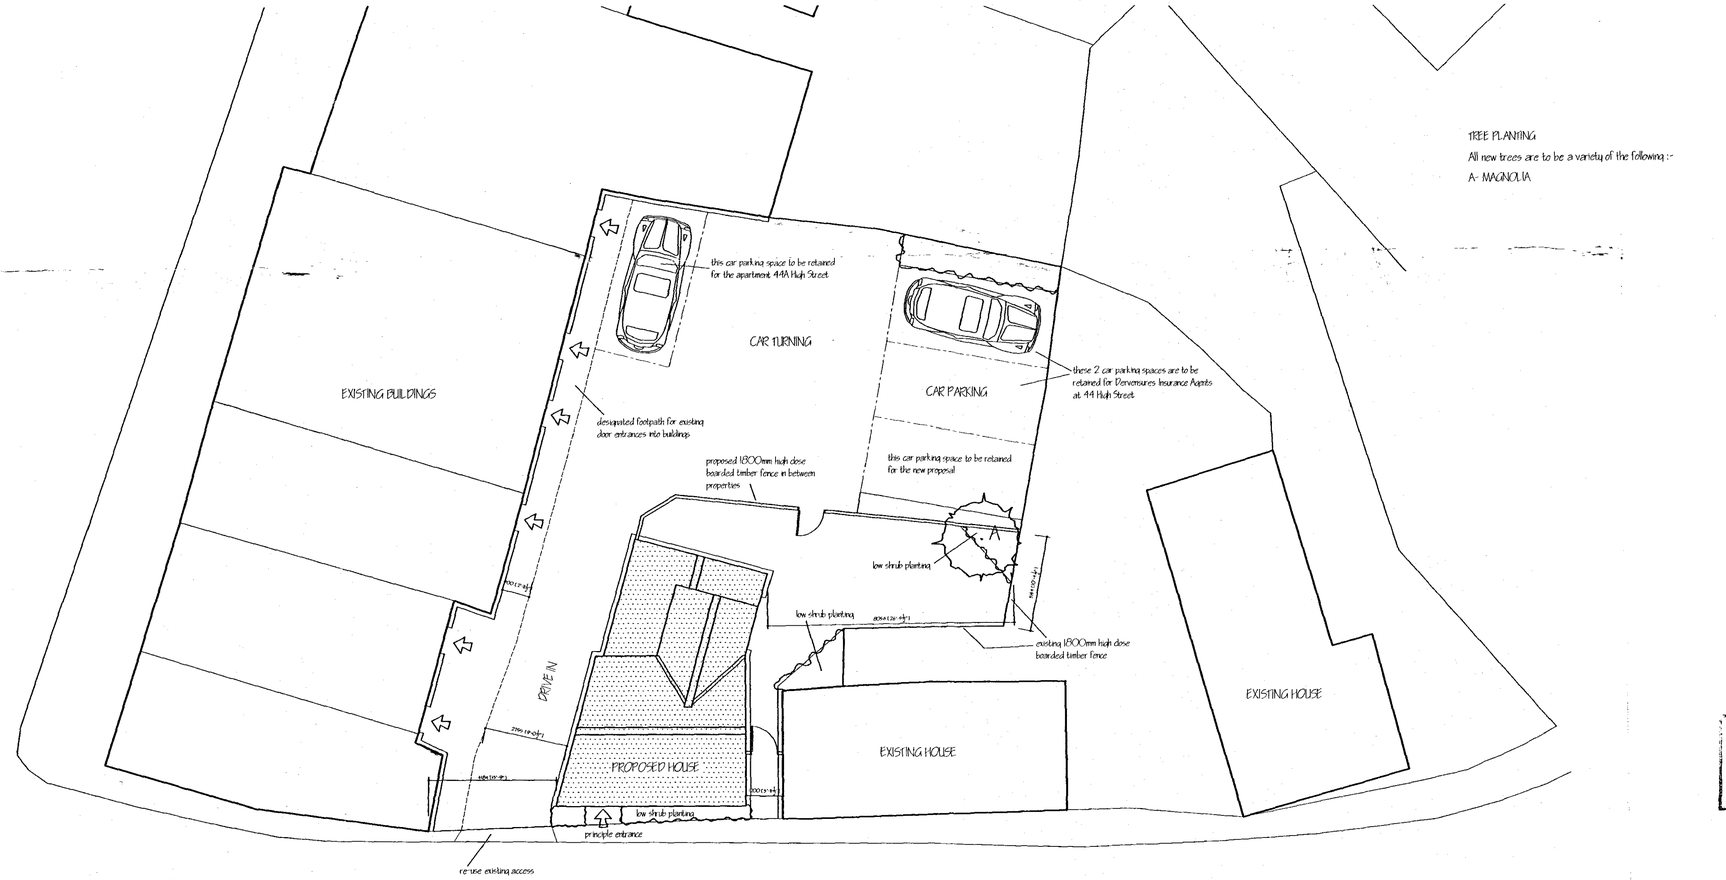

BLOCK PLAN

ref.	revision	date
A	BUNGALOW REMOVED	SEP 2008

G. R. MERCHANT LTD.
I.ENG AMICE FIWO

ARCHITECTURAL, STRUCTURAL AND LAND DRAINAGE CONSULTANTS

4 Wrights Mews
12A Park Road, Holbeach,
Spalding, Lincs. PE12 7EE
Tel: 01406 490600
Fax: 01406 425744
E-Mail: gr.merchant@btconnect.com

Project
PROPOSED HOUSE
ADJACENT 3 CHAPEL STREET
HOLBEACH
LINCS

Client
MR. I. VENNI

Drawing
BLOCK AND LOCATION PLANS

Job Ref.	Drawing No.
1645/07	05A
Date	**Drawn**
APRIL 2008	JPW

Scales
1/100 1/2500

SHDC
Planning & Development
25 SEP 2008
Rec: 1035/08

DO NOT SCALE FROM THIS DRAWING

This drawing is copyright and may not be altered, traced, photographed or used for any other purpose other than that for which it is issued. The Drawing/ Contractor is to check all dimensions on site and report any discrepancies to the Architect. All details shown on this drawing including foundations are based upon typical site conditions relative to the area. No responsibility can be accepted for abnormal conditions which may be discovered during construction unless reported to the Architect so that design amendments may be considered. Site soil surveys are recommended in respect of foundations to establish specific site conditions before foundation work is immaterial. This drawing is limited in the amount of information contained and does not purport to contain a full specification of the works. It is solely for the purpose of obtaining Planning / Building Regulation approval. This drawing must not be used as a contract document alone. The works will not be inspected or reported on also by G.R. Merchant or any representative thereof. It is the client or their appointed agents responsibility to inspect workmanship, substitution of materials, adherence to specification, variations to contract and all materials to be new unless otherwise stated and all components and materials etc. to be used fitted and installed etc. in strict accordance with manufacturers instruction and relevant code of practice. Materials shall conform to appropriate British standard specification or BBA certificate or European equivalent. The Employer / Client shall ensure that the selected contractor is competent, will and adopts all measures necessary to achieve compliance with Health and Safety legislation in building with the Construction (Design and Management) Regulations and that he has been made aware of his responsibilities under these Regulations. Where an Initial Notice/Building Control Inspector and Approved Inspector Design and Management Plan/Health and Safety Plan/Supervisor will be required. This works shall comprise of all that is shown on the drawing and details. Work that may not specifically be shown but may be reasonably inferred as necessary to carry out the works shall be deemed to be included, it is the plot / land owners responsibility to be aware of the Party Wall etc. Act 1996, when building in close proximity to adjoining neighbors boundaries.