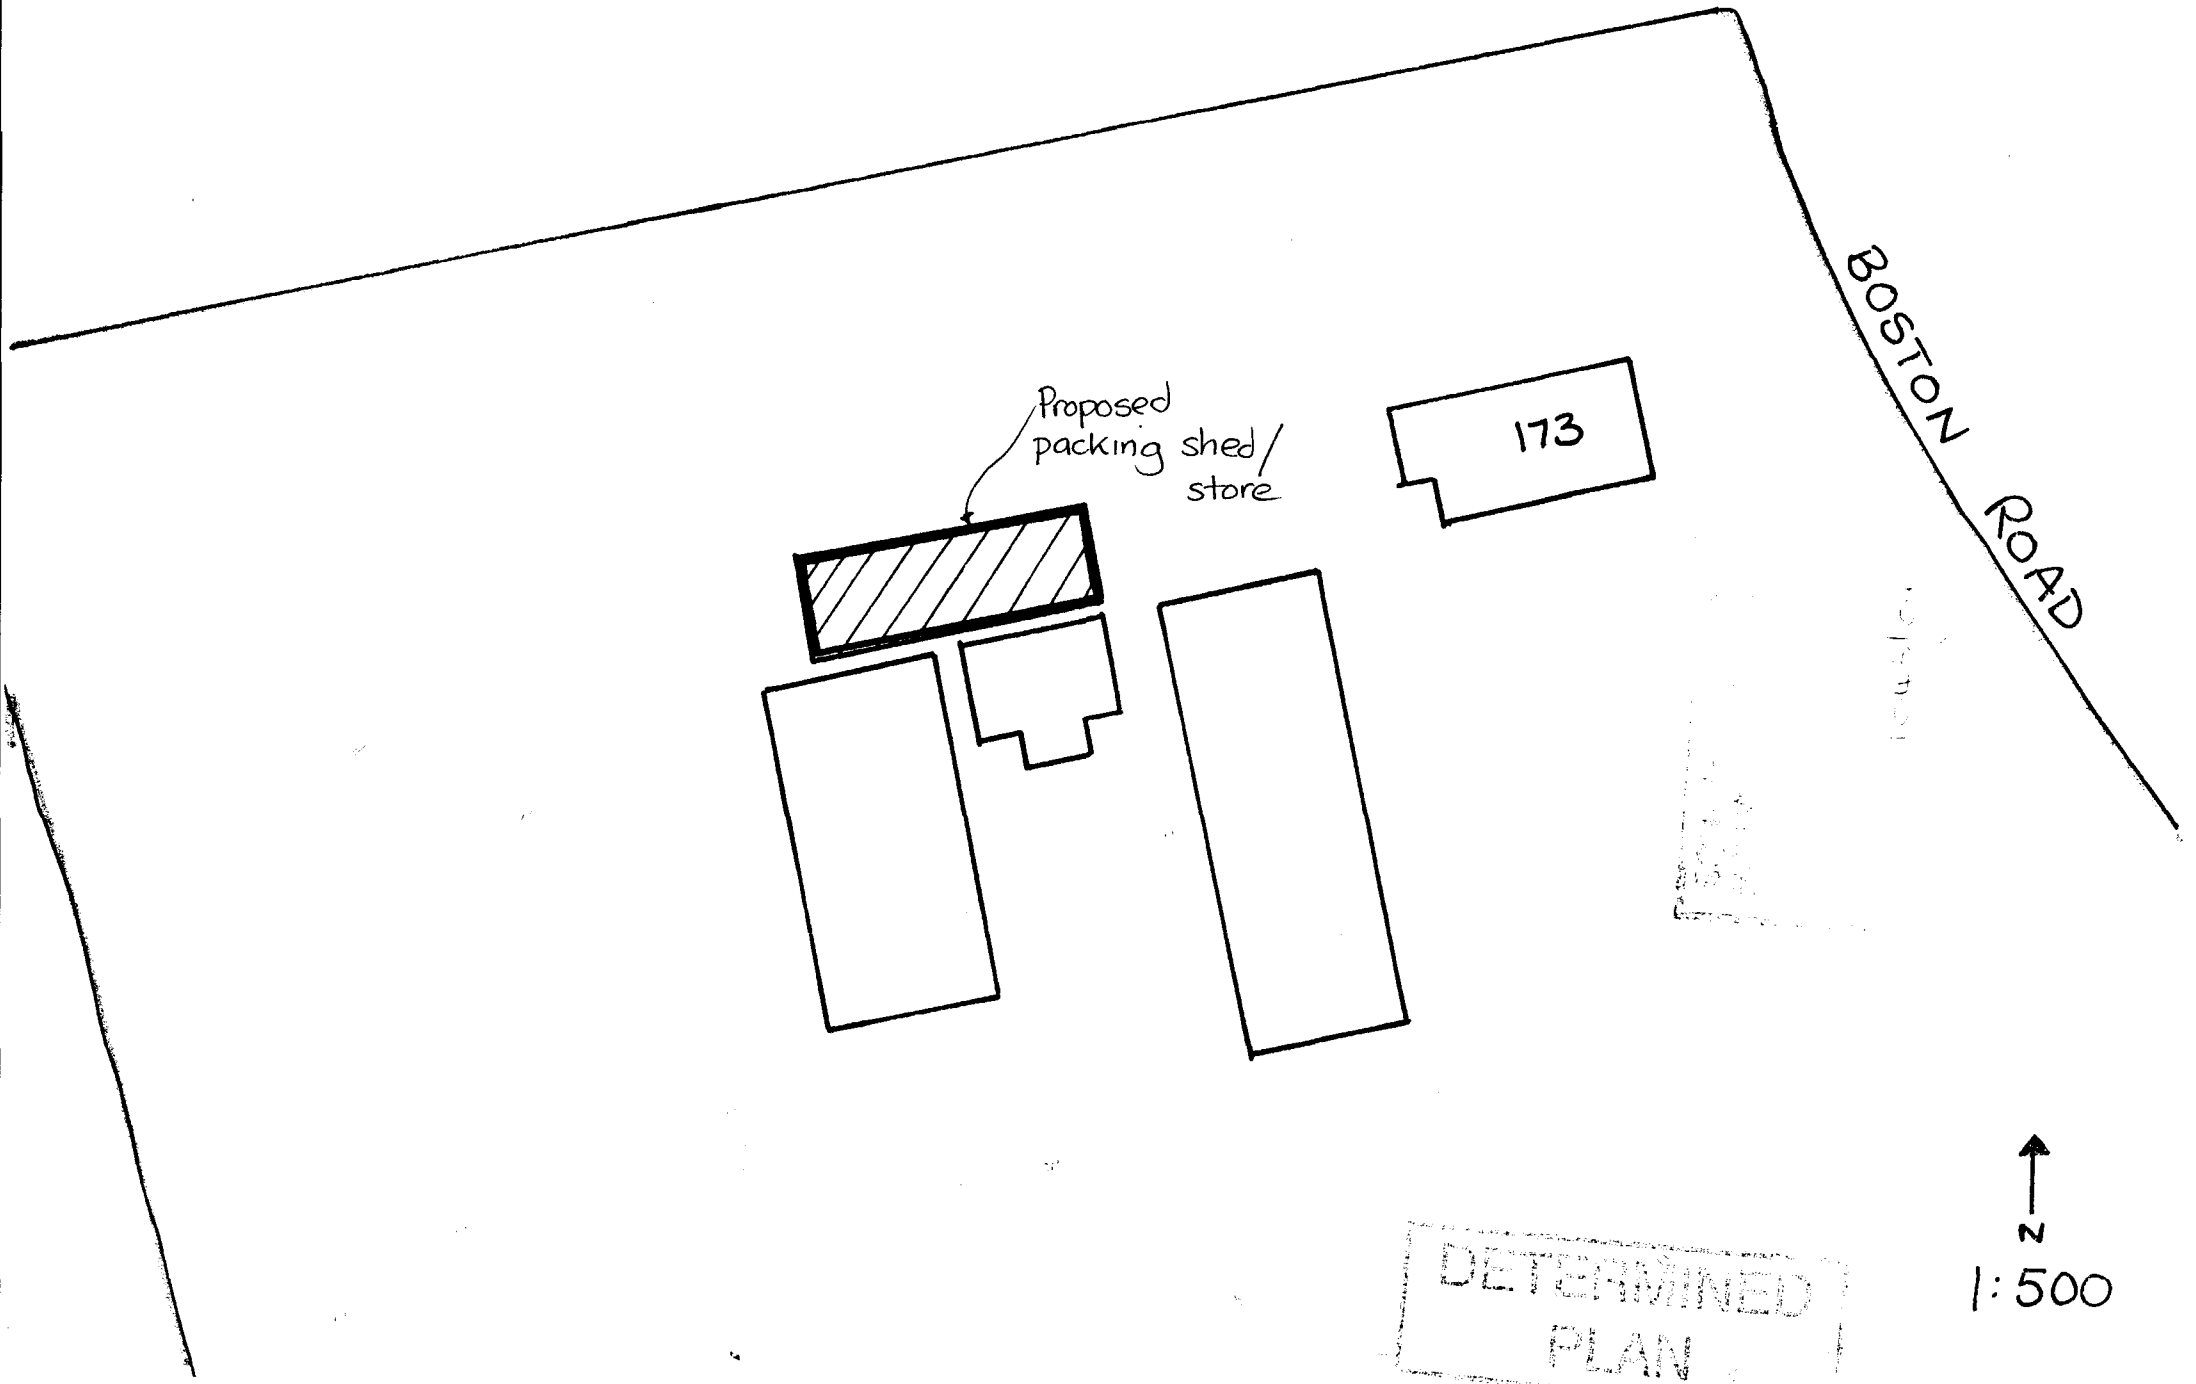
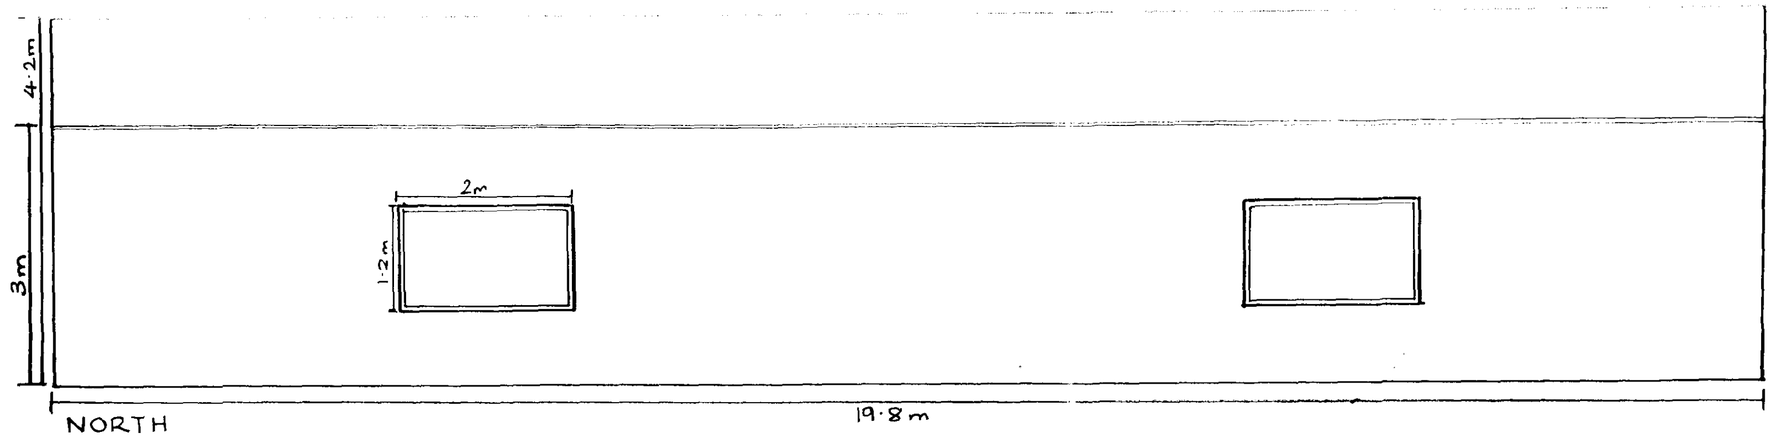
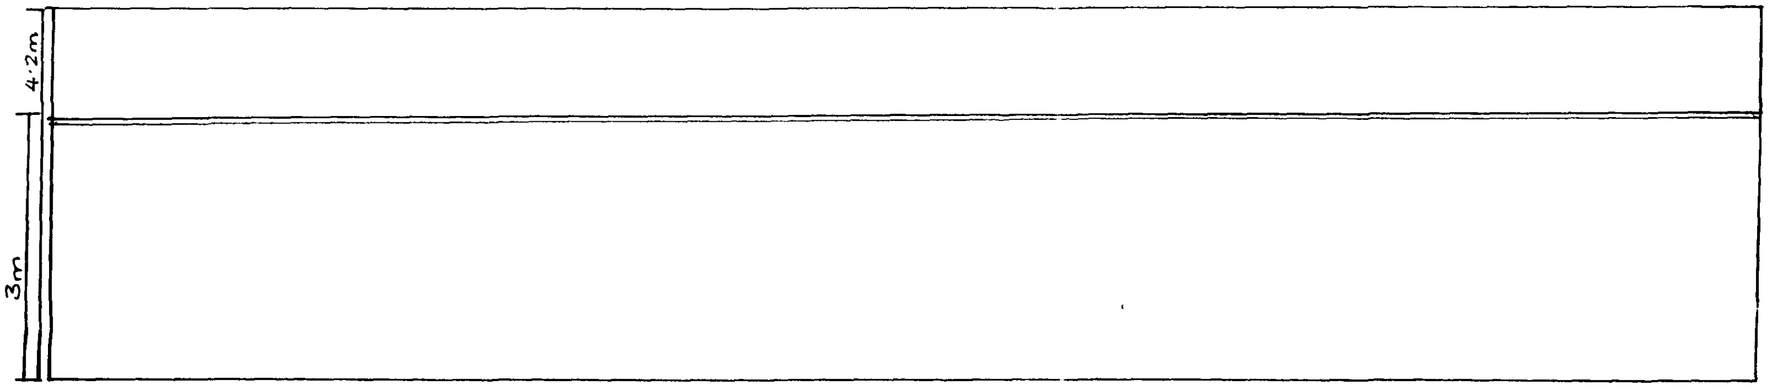
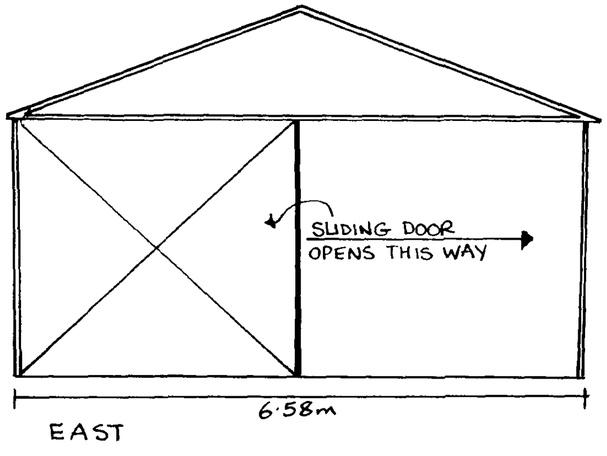
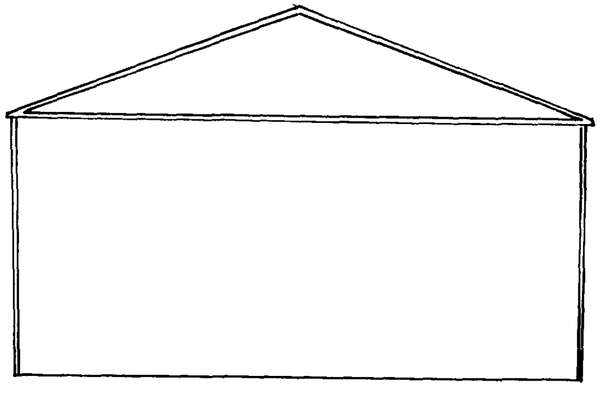

BOSTON ROAD
Proposed packing shed/ store
173
DETERMINED PLAN
N
1:500







1:50
ELEVATIONS



SOUTH HOLLAND DC
HOUSING & PLANNING
29 AUG 2001
Ref: 1063/01

DETERMINED
PLAN