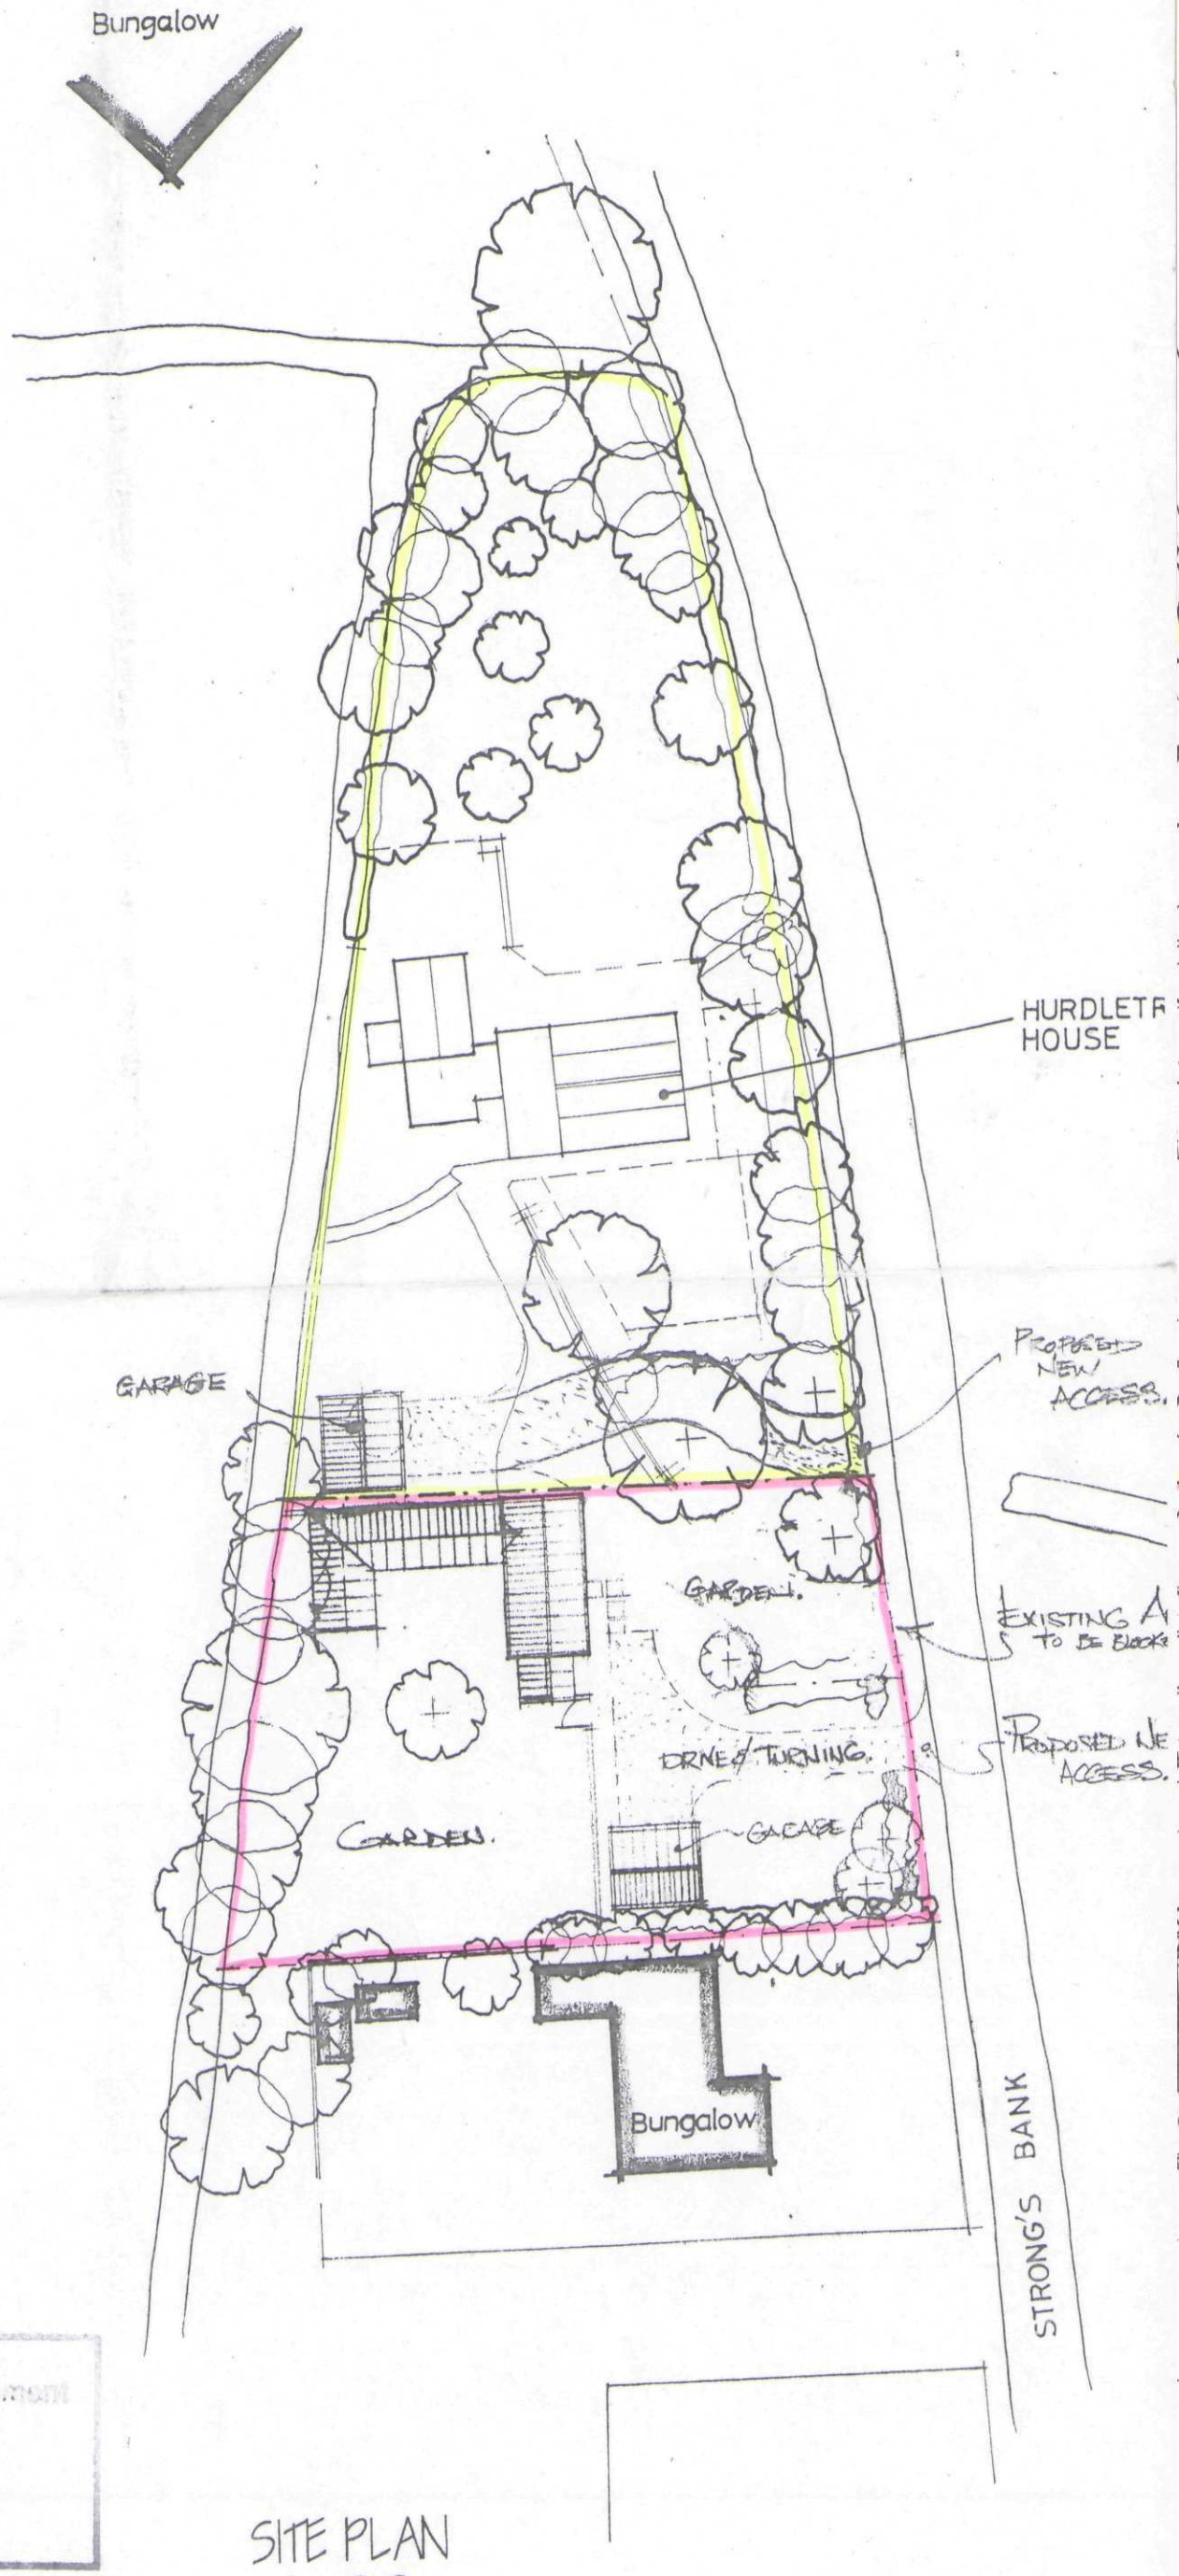


SHDC
Planning & Development
17 NOV 2003
Ref 1043/03

SITE PLAN
1/500