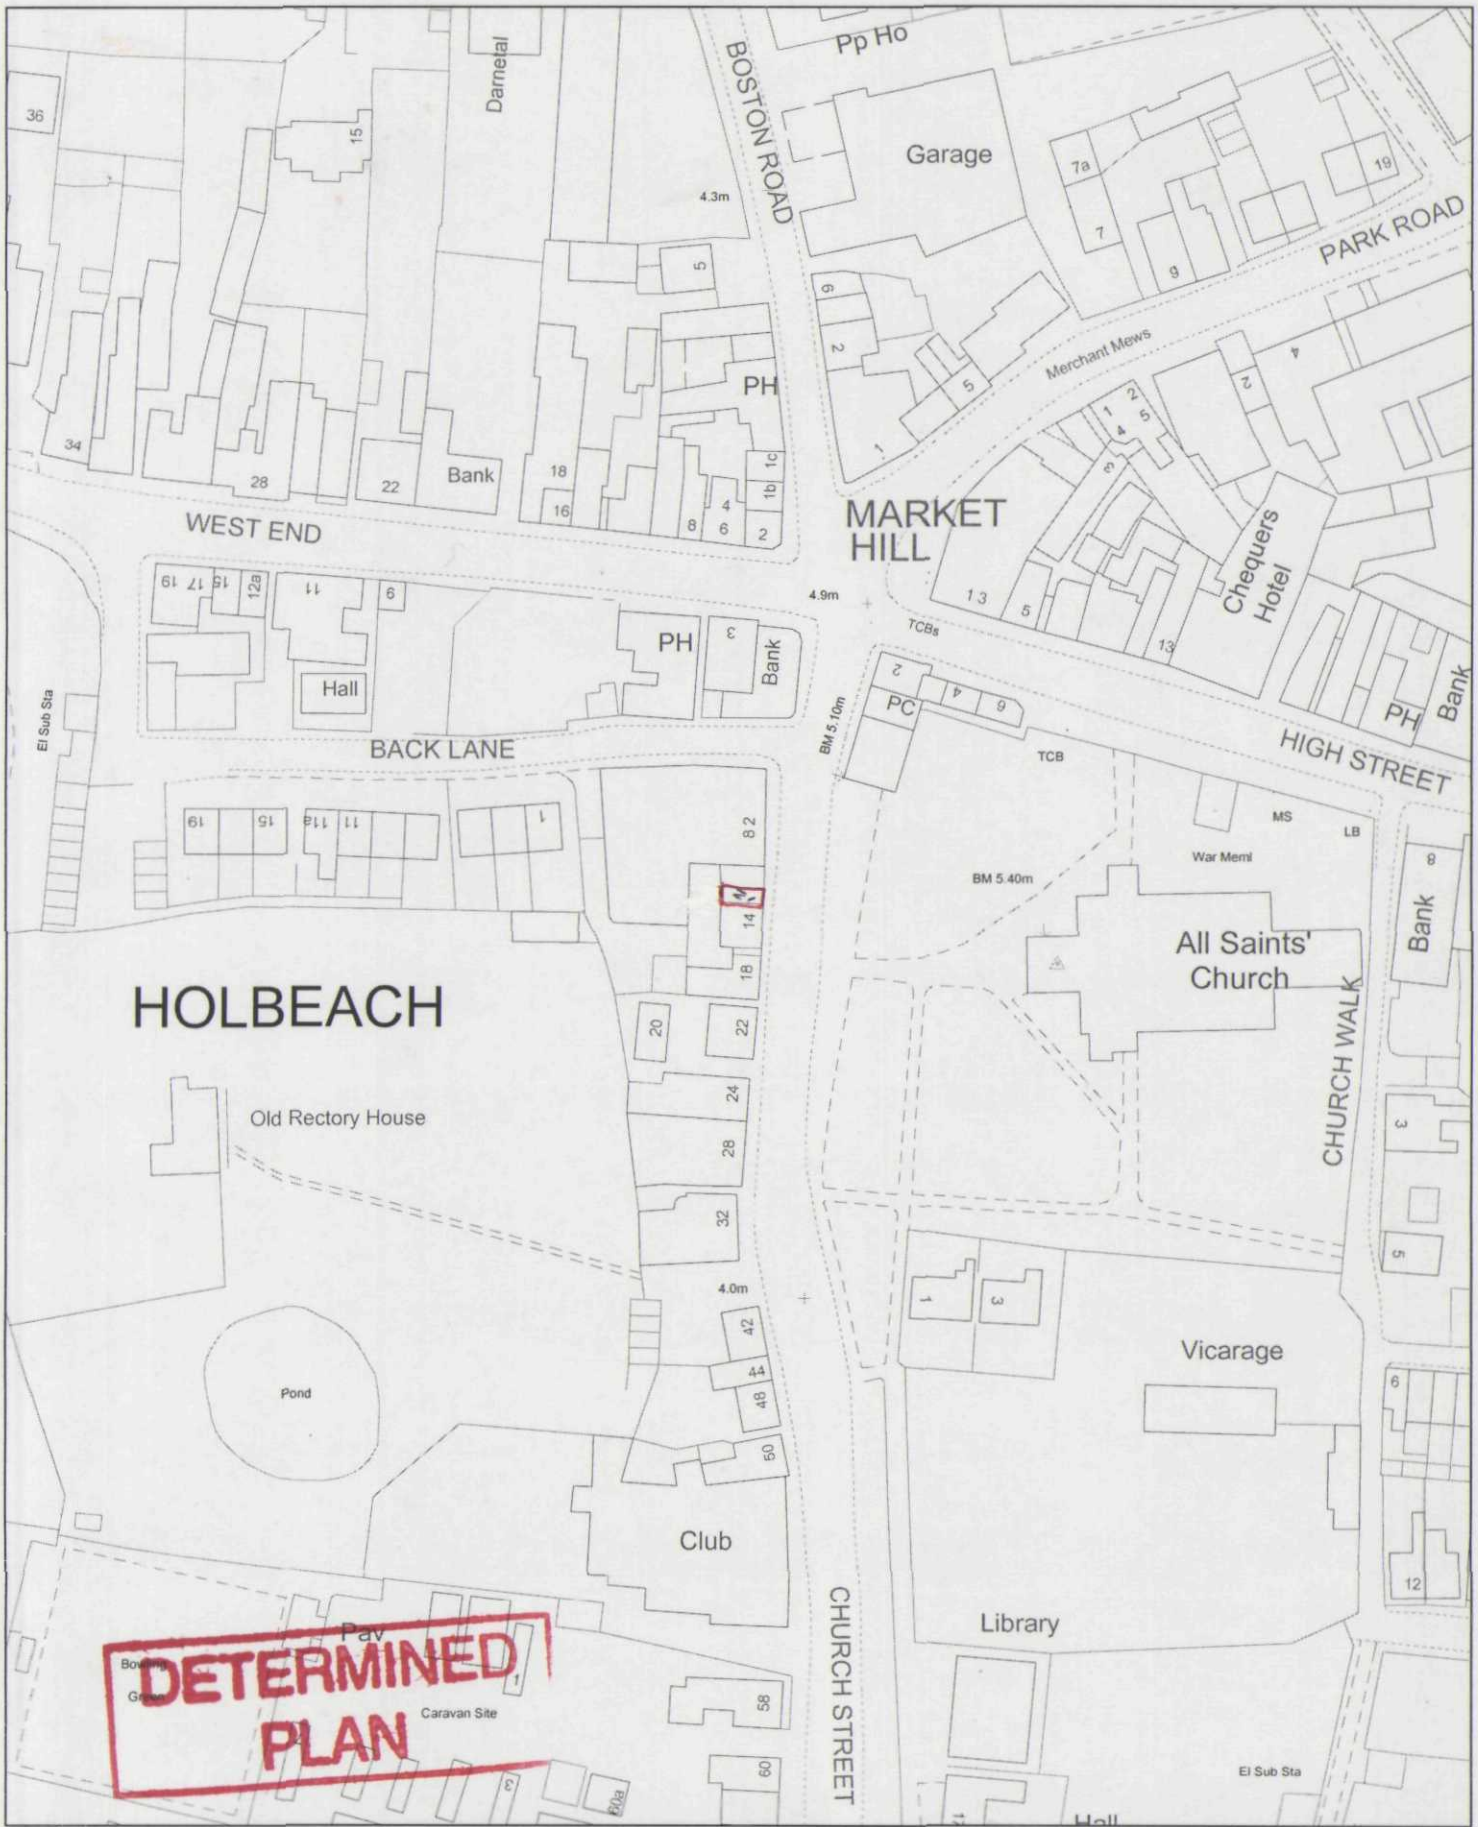


SOUTH HOLLAND DISTRICT COUNCIL

Council Offices, Priory Road, Spalding, Lincolnshire PE11 2XE

This copy has been produced specifically for the map return scheme. No further copies may be made.

SHDC Development Control

03 AUG 2004

Ref: 1050/04

Scale: 1:1250

This map is reproduced from Ordnance Survey material with permission of Ordnance Survey on b