


25 x 200 VERTICAL BOARDING  
LAPPED MIN. 25MM

50 x 100 CAPPING

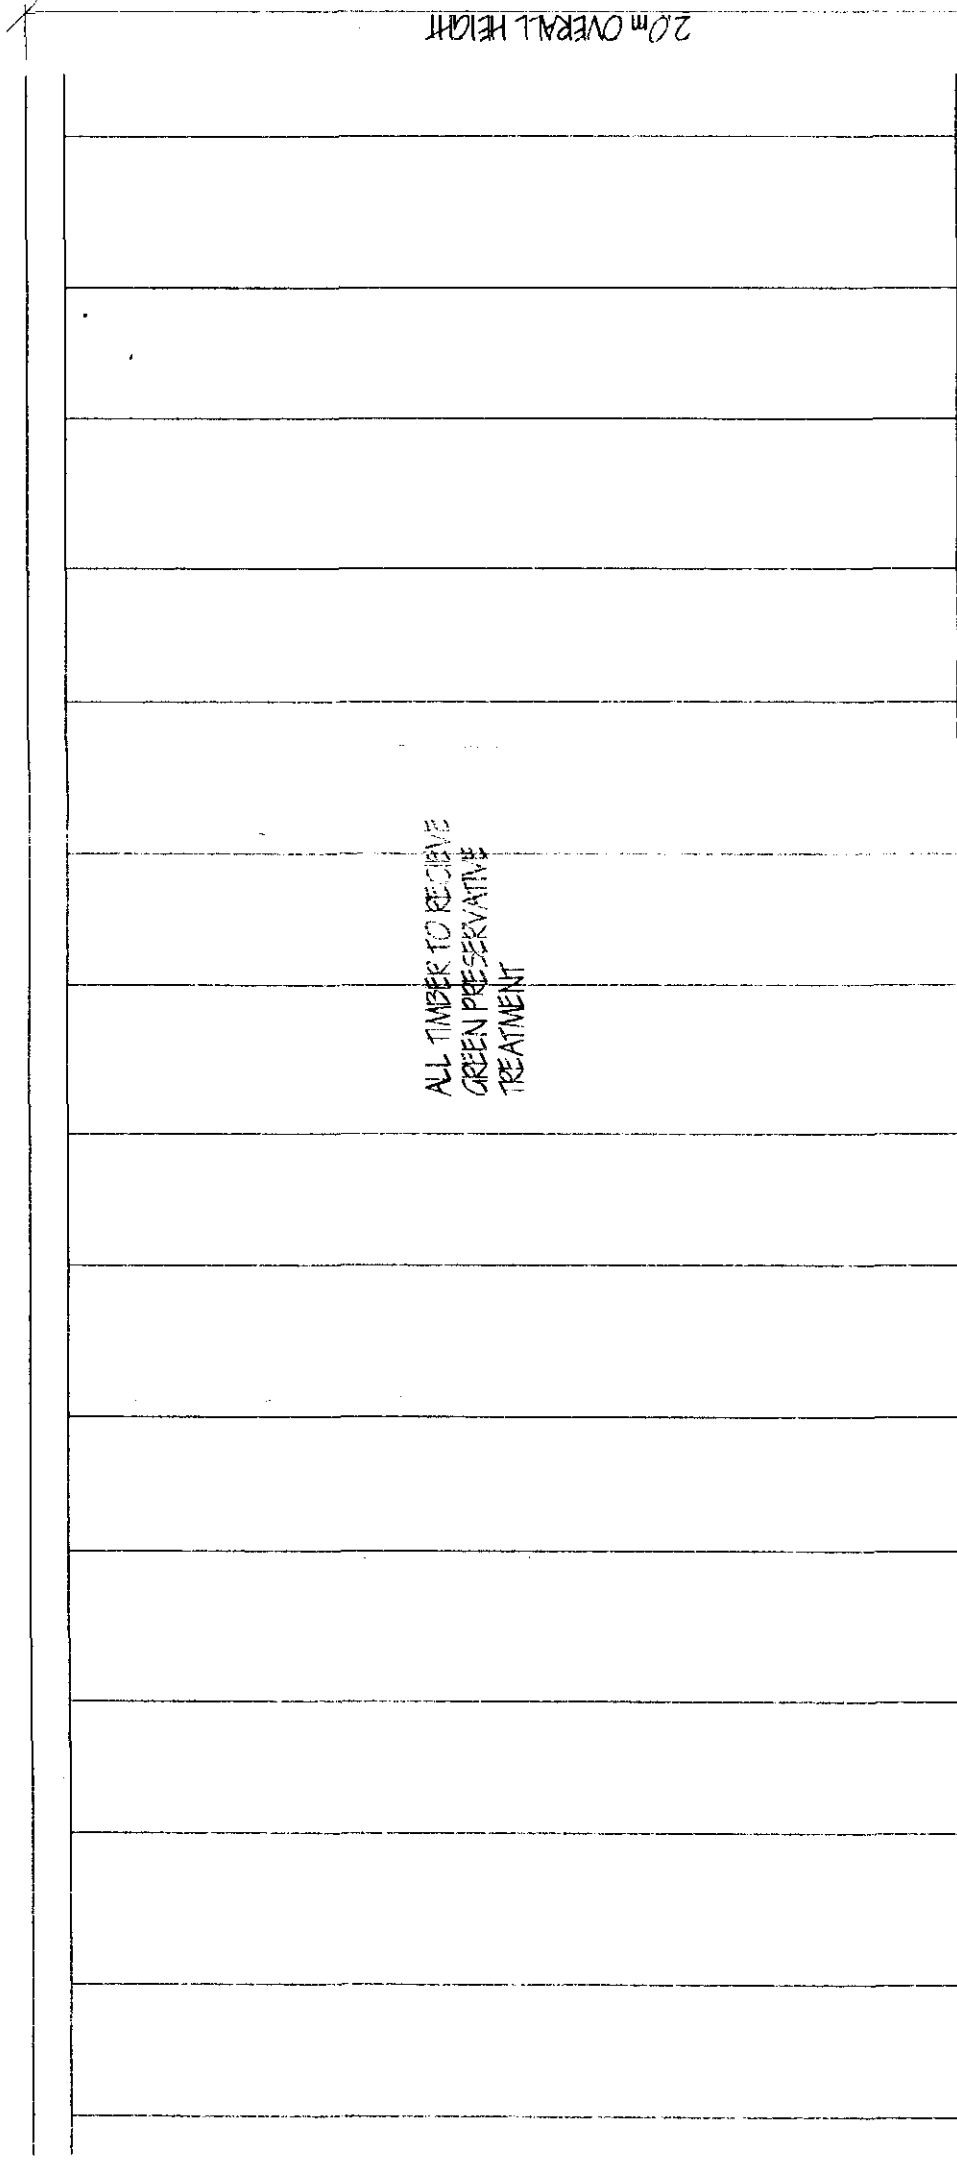

75 x 100 RAILS  
AT 1.1m c/c.


100 x 100 POSTS  
AT 1.8m c/c.

ALL TIMBER TO RECEIVE  
GREEN PRESERVATIVE  
TREATMENT

50 x 175 GRAVEL  
BOARD

2.0m OVERALL HEIGHT

LEAN MIX CONC. FILL TO  
BASE OF POSTS  
POSTS TO BE min 1.2m IN  
GROUND.  
LOWER SECTION OF POSTS  
TO BE PAINTED WITH BITUMEN

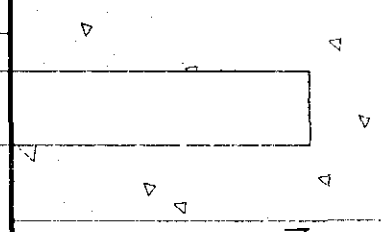

ACOUSTIC BARRIER DETAIL

SOUTHERN CROSS  
HOUSING PLANNING  
20 OCT 2009  
Ref: 105/198

DETERMINED  
PLAN

