

BRICKS: BUTTERLEY - SALISBURY MULTI STOCK FACINGS

TILES: SANDTOFT - DOUBLE PANTILES - RUSTIC

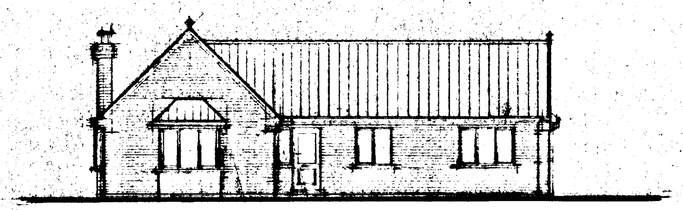


FRONT

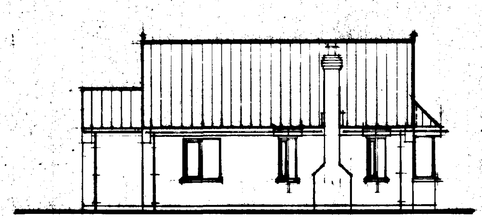


SIDE



REAR

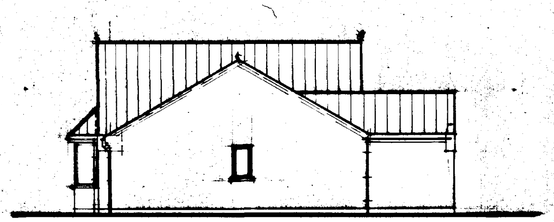

SIDE

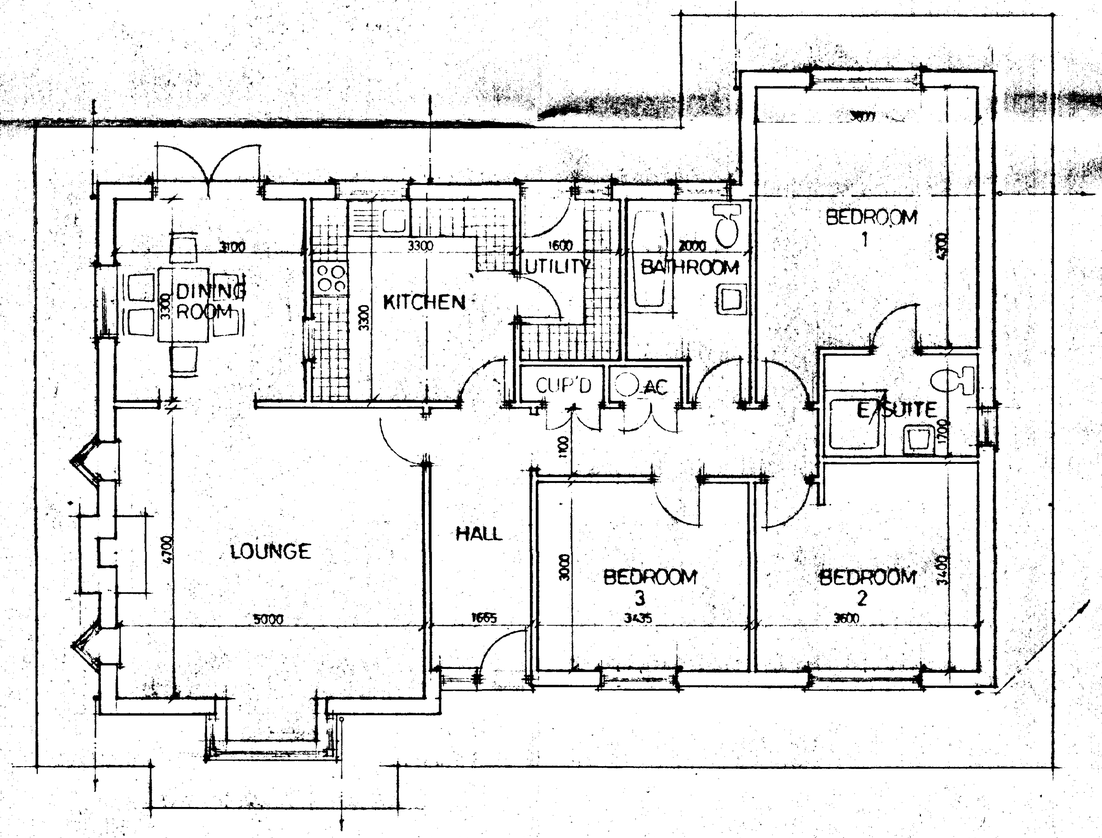

PLAN

DO NOT SCALE FROM THIS DRAWING

This drawing is copyright and may not be altered, traced, photographed or used for any purpose other than that for which it is issued.

The General Contractor is to check all dimensions on site and report discrepancies to the Architect.

All details shown on this drawing including foundations are based upon typical site conditions related to the area. No responsibility can be accepted for abnormal conditions which may be discovered during construction unless reported to the Architect so that design amendments may be considered. Site soil surveys are recommended in respect of foundations to establish specific site conditions before foundation work is undertaken.

BUMM1 2299 4967

DETERMINED PLAN

PLOT 2

SOUTH HOLLAND DC
HOUSING & PLANNING
22 NOV 1996
Ref: 1053/96

G. R. MERCHANT
I.ENG AMICE, FIWO,
ARCHITECTURAL, STRUCTURAL
& LAND DRAINAGE CONSULTANT
TEL: HOLBEACH (01406) 490800

PROJECT:

5 BEDROOM BUNGALOW

CLIENT:

DGM PROPERTIES LTD


SCALES:	DATE:
1/50 1/100	*OCT 1996*
G.R.MERCHANT.	DRAWING No.: *DGM-MD.01/2*

REVISIONS:


8046 1194T

BRICKS: BUTTERLEY - SALISBURY MULTI STOCK FACINGS


TILES: SANDTOFT - DOUBLE PANTILES - RUSTIC

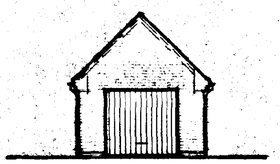


FRONT

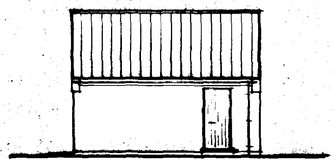

SIDE

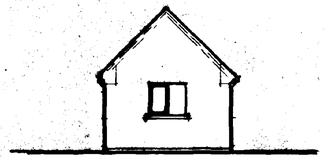

REAR

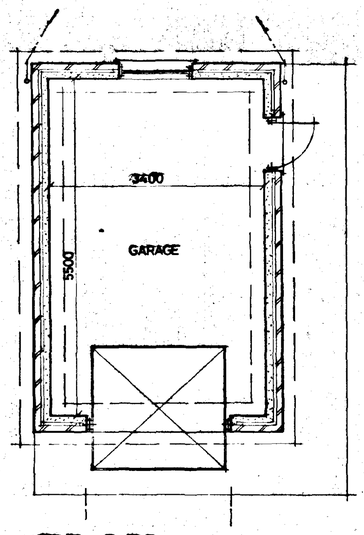

PLAN

DETERMINED PLAN

PLOT 2

SOUTH HOLLAND DC
HOUSING & PLANNING
22 NOV 1996
Ref: 105/96

G. R. MERCHANT
I.ENG AMICE, FIWO,
ARCHITECTURAL, STRUCTURAL
& LAND DRAINAGE CONSULTANT
TEL: HOLBEACH (01406) 490800

PROJECT:
GARAGE

CLIENT:
DGM PROPERTIES LTD


SCALES:	DATE:
1/50 1/100	NOV 1996
G.R.MERCHANT	DRAWING No.: DGM-MD.01/2/1

REVISIONS:

DO NOT SCALE FROM THIS DRAWING
This drawing is copyright and may not be altered, traced, photographed or used for any purpose other than that for which it is issued.
The General Contractor is to check all dimensions on site and report discrepancies to the Architect.
All details shown on this drawing including foundations are based upon typical site conditions related to the area. No responsibility can be accepted for abnormal conditions which may be discovered during construction unless reported to the Architect so that design amendments may be considered. Site soil surveys are recommended in respect of foundations to establish specific site conditions before foundation work is undertaken.


SUMMIT 2299 4967

6046 11847

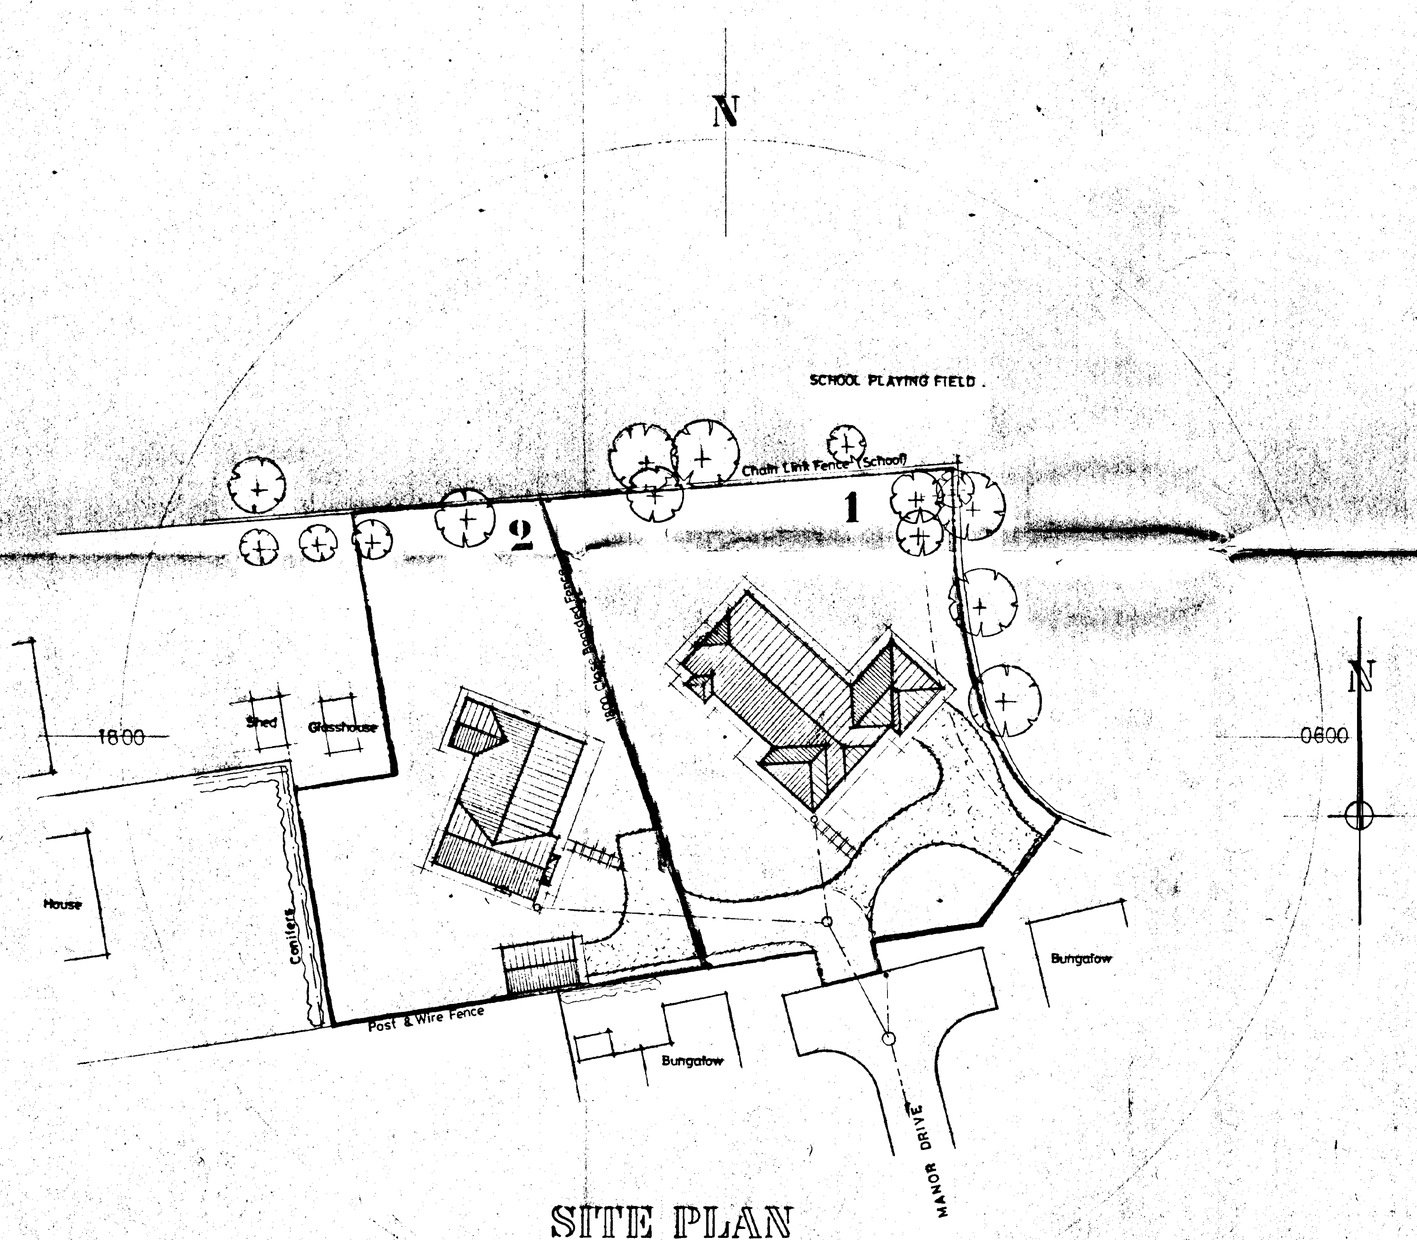

SITE PLAN

SCALE: 1/250

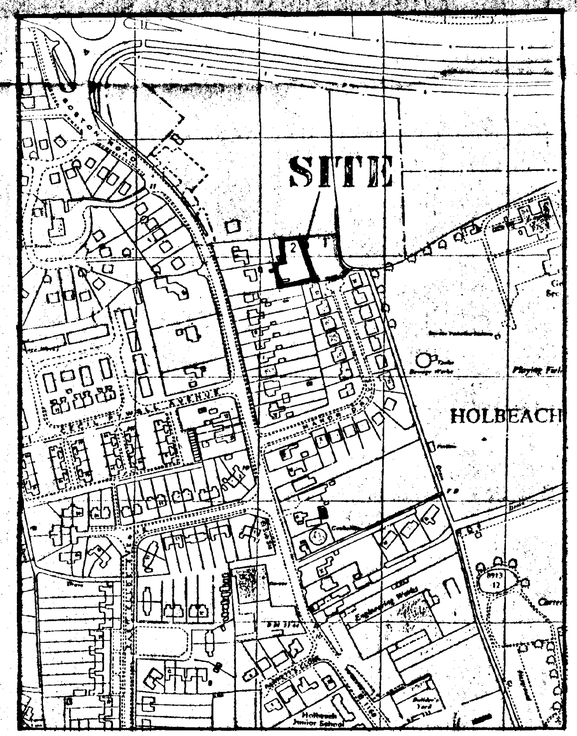

LOCATION PLAN

SCALE: 1/2500

DETERMINED PLAN

SOUTH HOLLAND DC
HOUSING & PLANNING
22 NOV 1996
Ref: 1056/96

G. R. MERCHANT
I.ENG AMICE, FIWO,
ARCHITECTURAL, STRUCTURAL
& LAND DRAINAGE CONSULTANT
TEL: HOLBEACH (01406) 490800

PROJECT:
RESIDENTIAL DEVELOPMENT
MANOR DRIVE
HOLBEACH

CLIENT:
DGM PROPERTIES LTD

SCALES:	DATE:
AS INDICATED	*APRIL 1996*
G.R.MERCHANT.	DRAWING No.: *DGM-MD.1*

REVISIONS:

SUMMIT